

 
 
 
 


- Key:
-  New Crushed limestone hardstanding
 -  New natural stone paving
 -  Grass
 -  Existing dry stone walls retained
 -  New dry stone walls to match existing
 -  New close boarded timber fencing 1.8m high

 

This drawing is the Copyright of SJ Design Limited.
All dimensions must be checked on site.
All materials and workmanship are to be in accordance with prevailing British Standards, Codes of Practice, Building Regulations, manufacturers and industry recommendations and all to the complete satisfaction of SJ Design Limited.

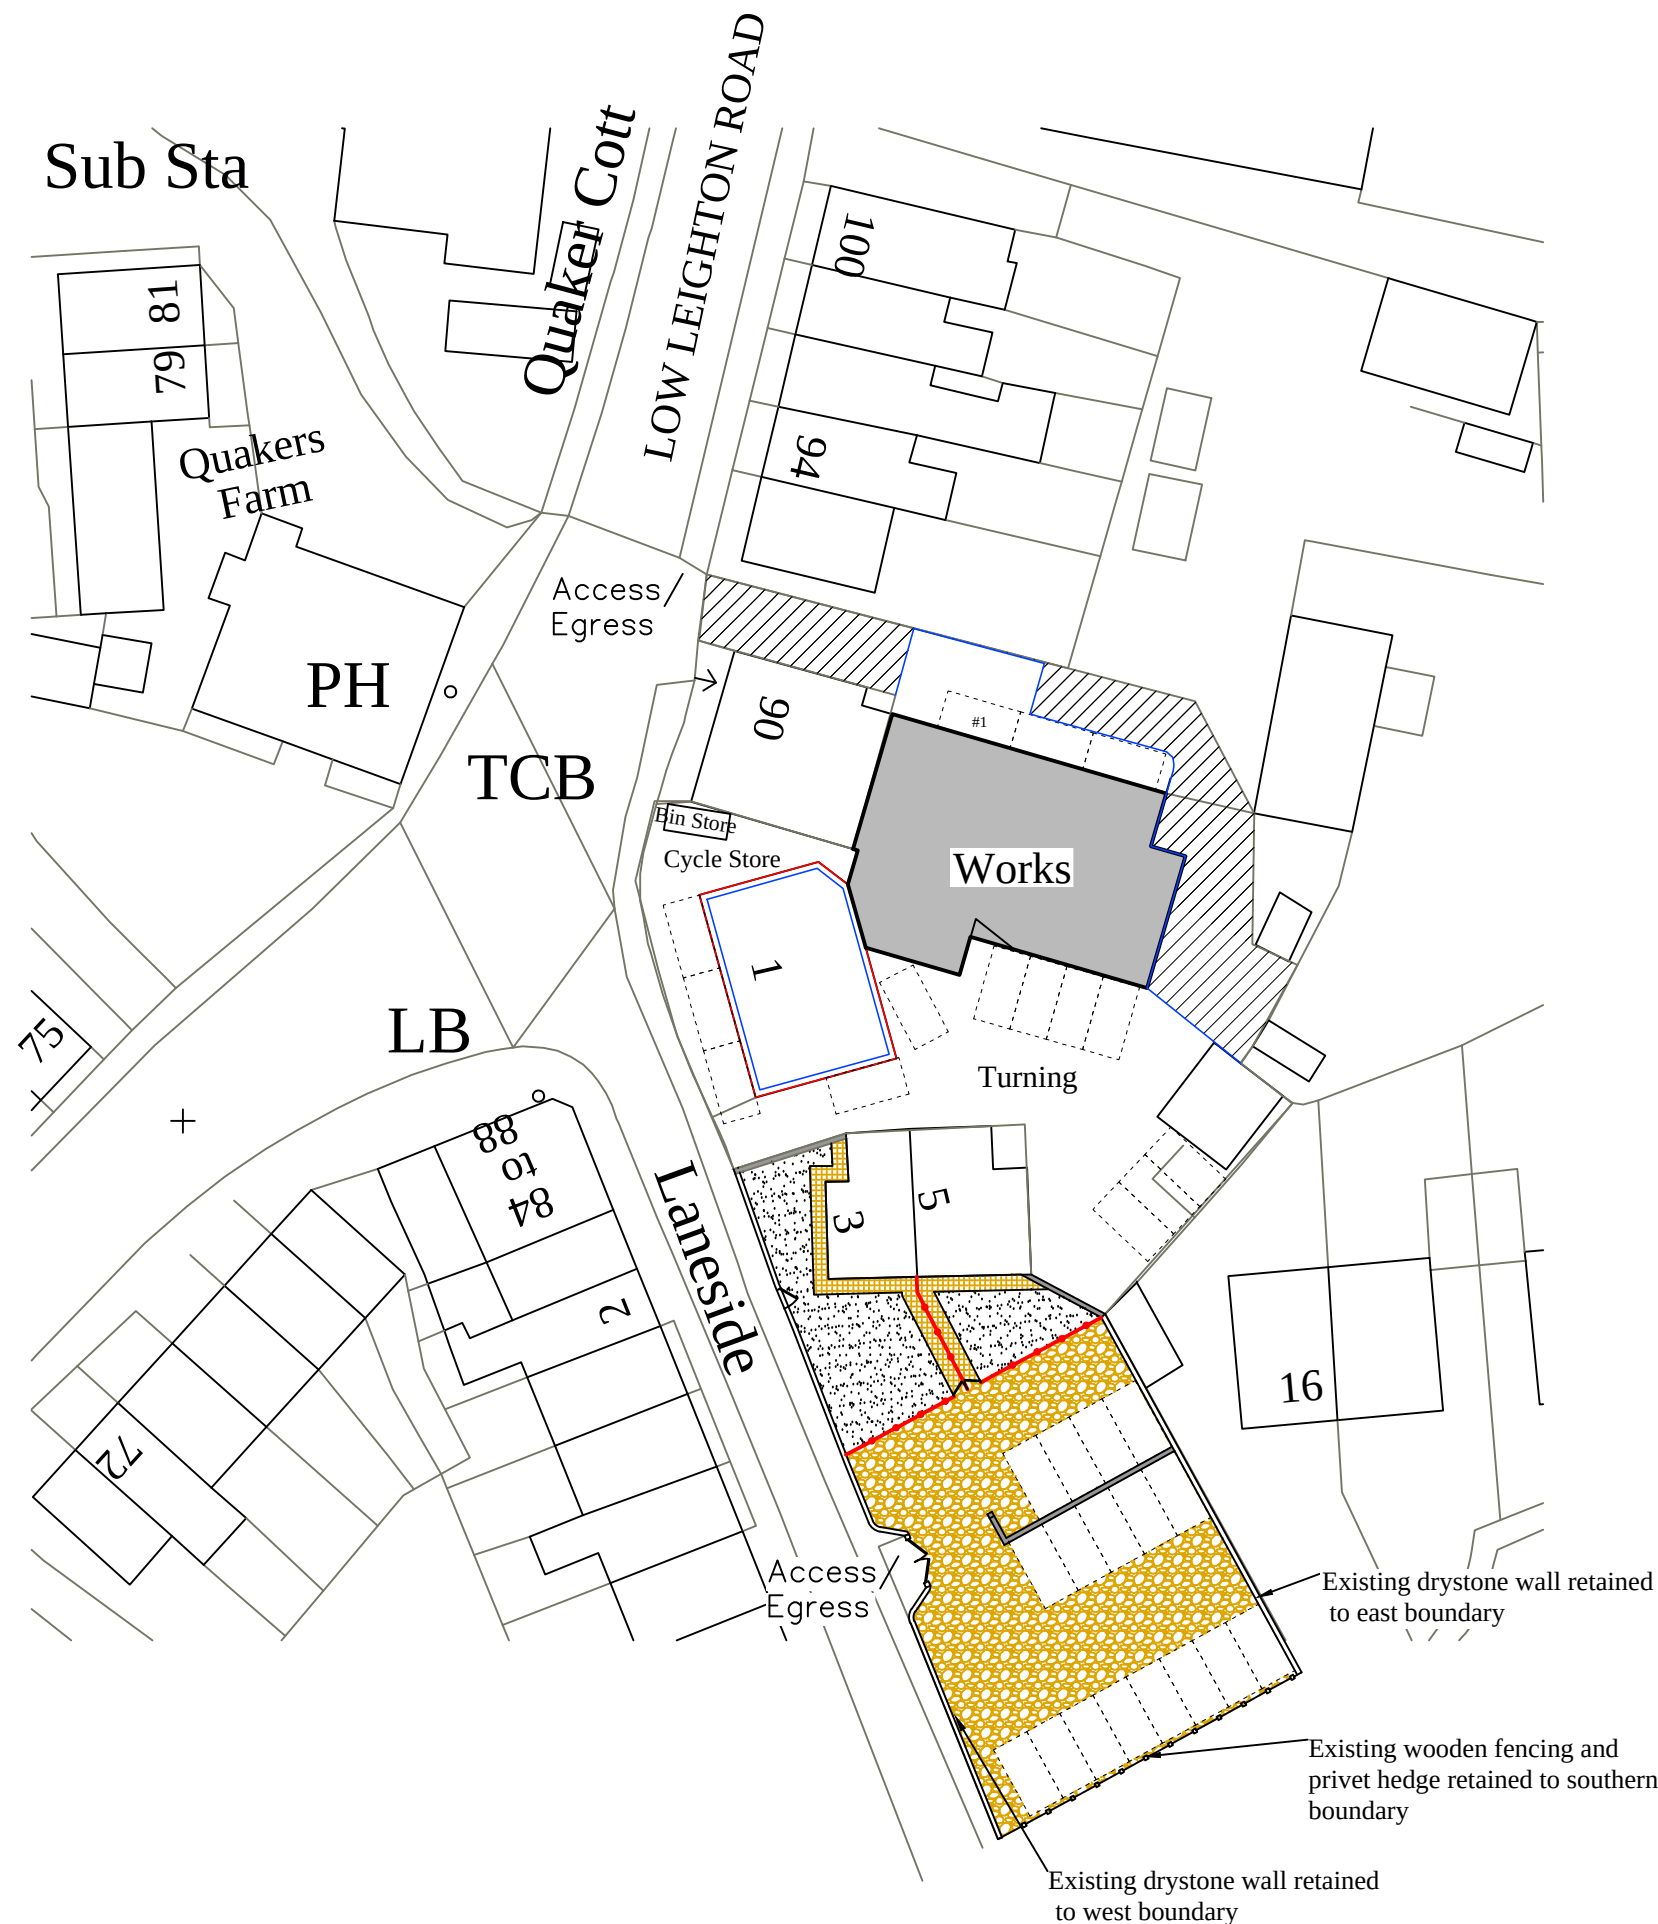

DESIGN LTD

Building Design & Surveying Consultants
The Old Co-Op Building, Church Street,
Hayfield, High Peak SK22 2JE
Tel: 01663 742903 Fax: 01663 751247
Mobile: 07984 007 087 Email: info@sjdesign.net
www.sjdesign.net

Client
Graham Wood
Job Title
Proposed change of use at
Low Leighton Garage
Low Leighton Road
New Mills
High Peak
SK22 4GJ

Drawing Title
Site Plan
As Proposed showing hard
and soft landscaping and
boundary treatments

Scale
1:500@A3

Date
February 2020

Drawn by
SJ

Drawing No.
200

Rev.

