


1 Dale Road Site Plan

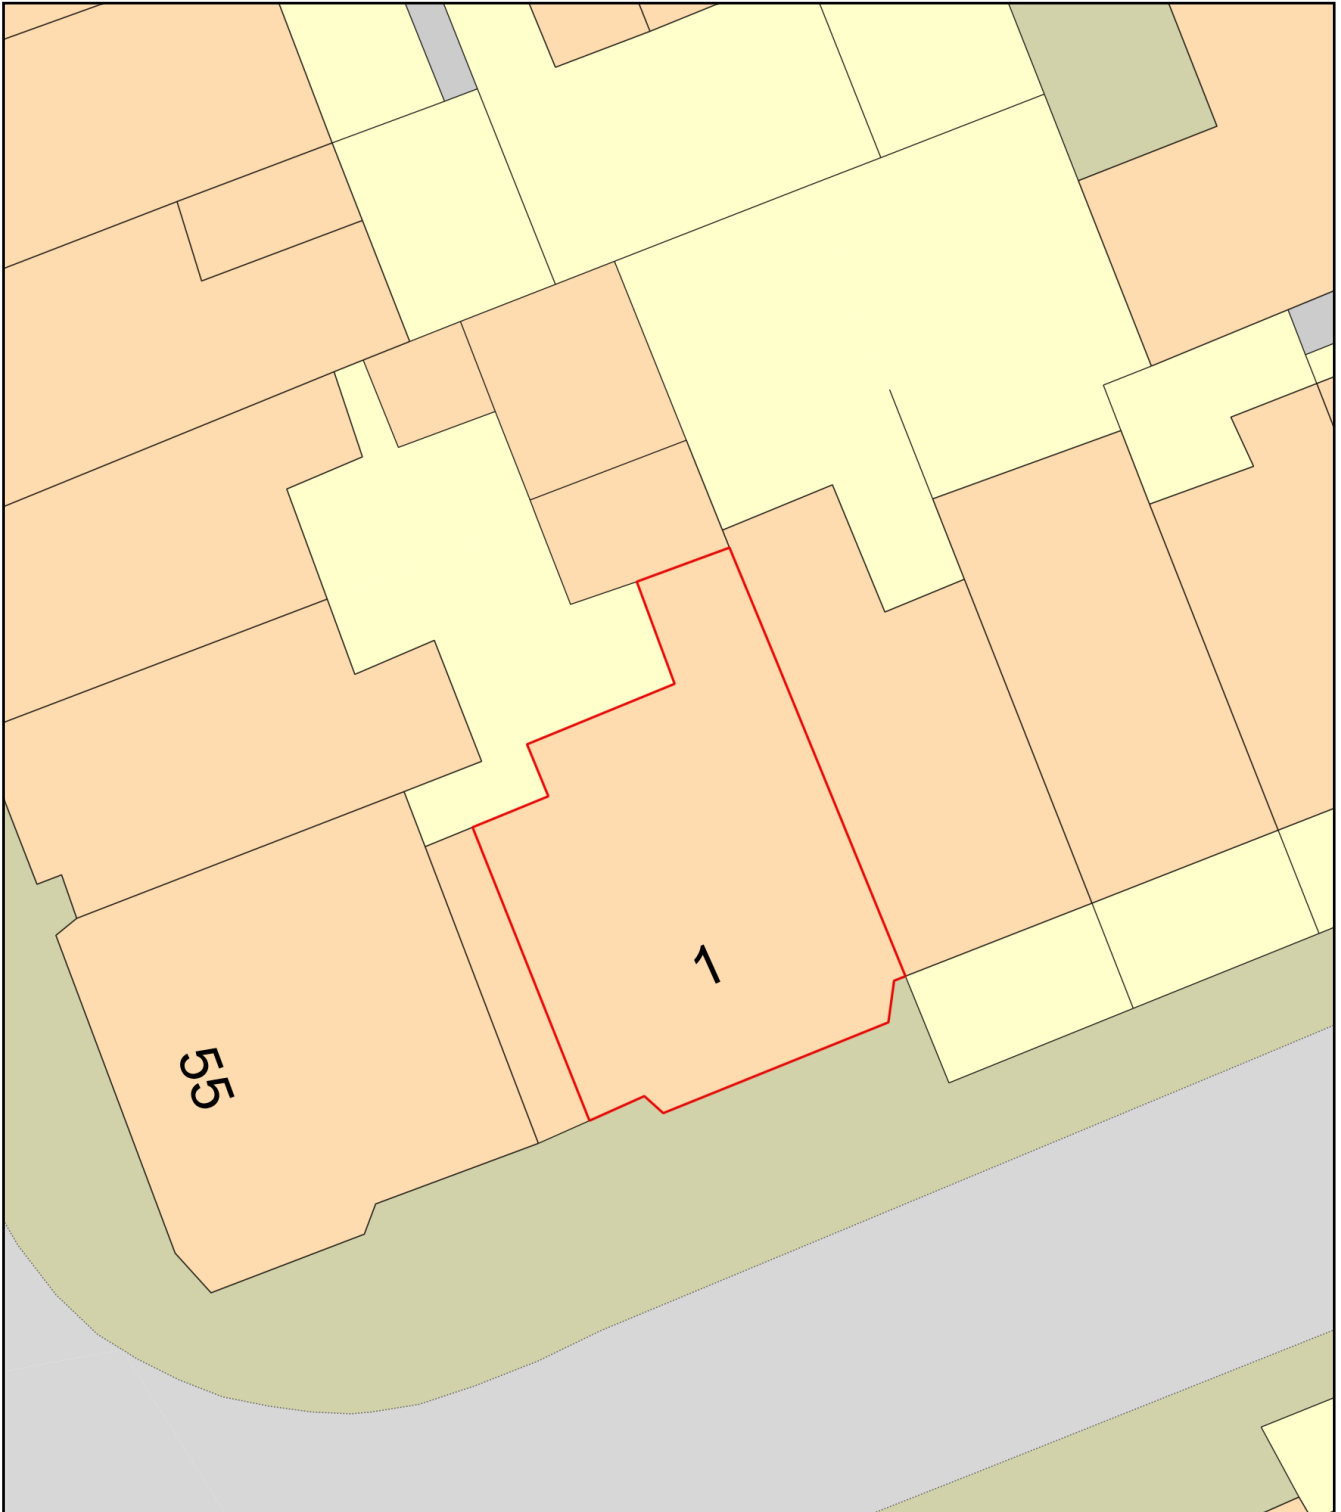

0 10
Metres



Plan Produced for: Tak Sing Wong

Date Produced: 14 Oct 2020

Plan Reference Number: TQRQM20288114910215

Scale: 1:200 @ A4