


Building 'A' (Brick Workshop)


Volume = 42.98m3

Footprint = 4.5m2


Roof: Corrugated Cement Board
Walls: Brick/Render
Joinery: Timber Framed

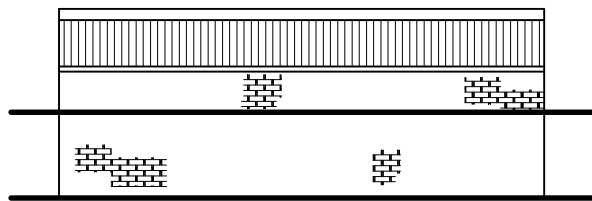


North

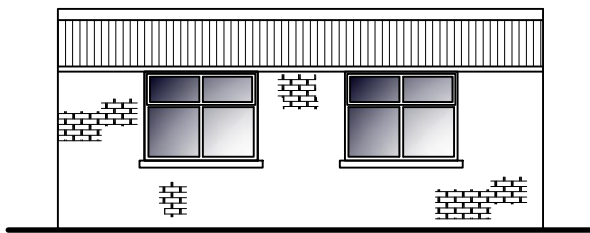


South

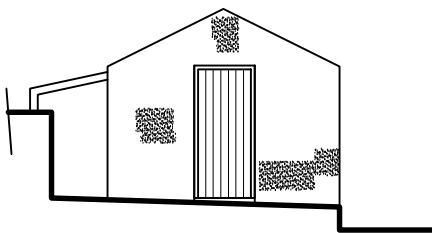

West

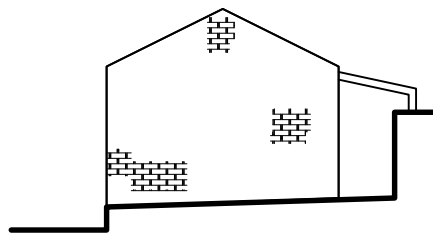

East

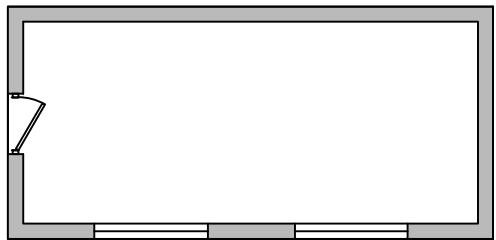


Ground

Building 'B' (Timber Storage Shed)

Volume = 24.2m3

Footprint = 12.27m2

Roof: Felt
Walls: Timber Boarding
Joinery: Timber Framed

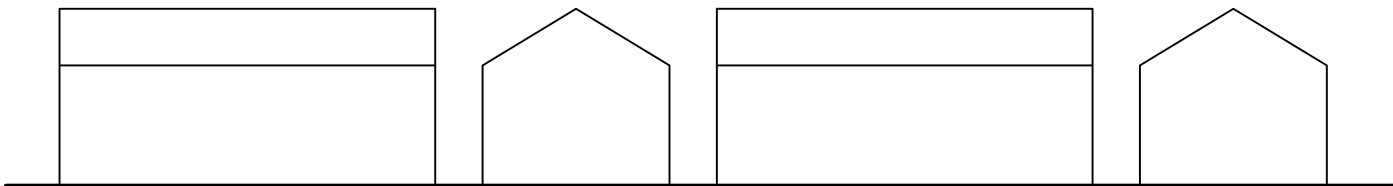


North

West

South

East

 


Ground

Building 'C' (Timber Storage Shed)

Volume = 8.69m3

Footprint = 4.5m2

Roof: Felt
Walls: Timber Boarding
Joinery: Timber Framed

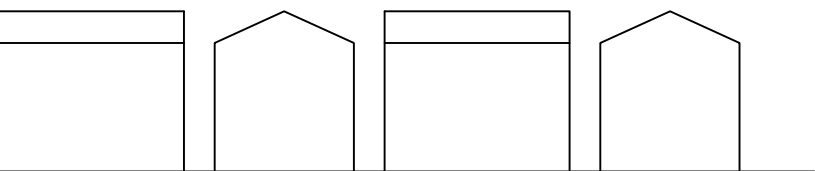

West

North

East

South




Ground

Building 'D' (Timber Storage Shed)

Volume = 5.58m3

Footprint = 3.13m2

Roof: Felt
Walls: Timber Boarding
Joinery: Timber Framed

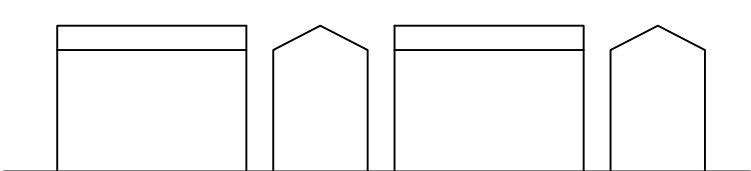

North

East

South

West




Ground

Building 'E' (Timber Storage Shed)

Volume = 9.23m3

Footprint = 4.64m2

Roof: Felt
Walls: Timber Boarding
Joinery: Timber Framed

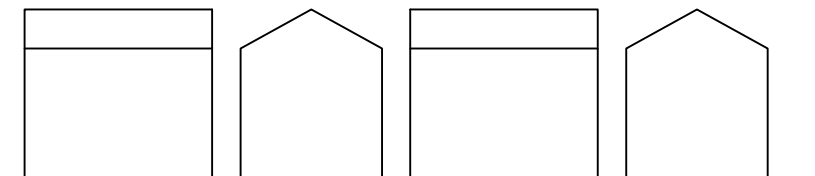


North

East


South

West

 


Ground

Site Plan (1:500)

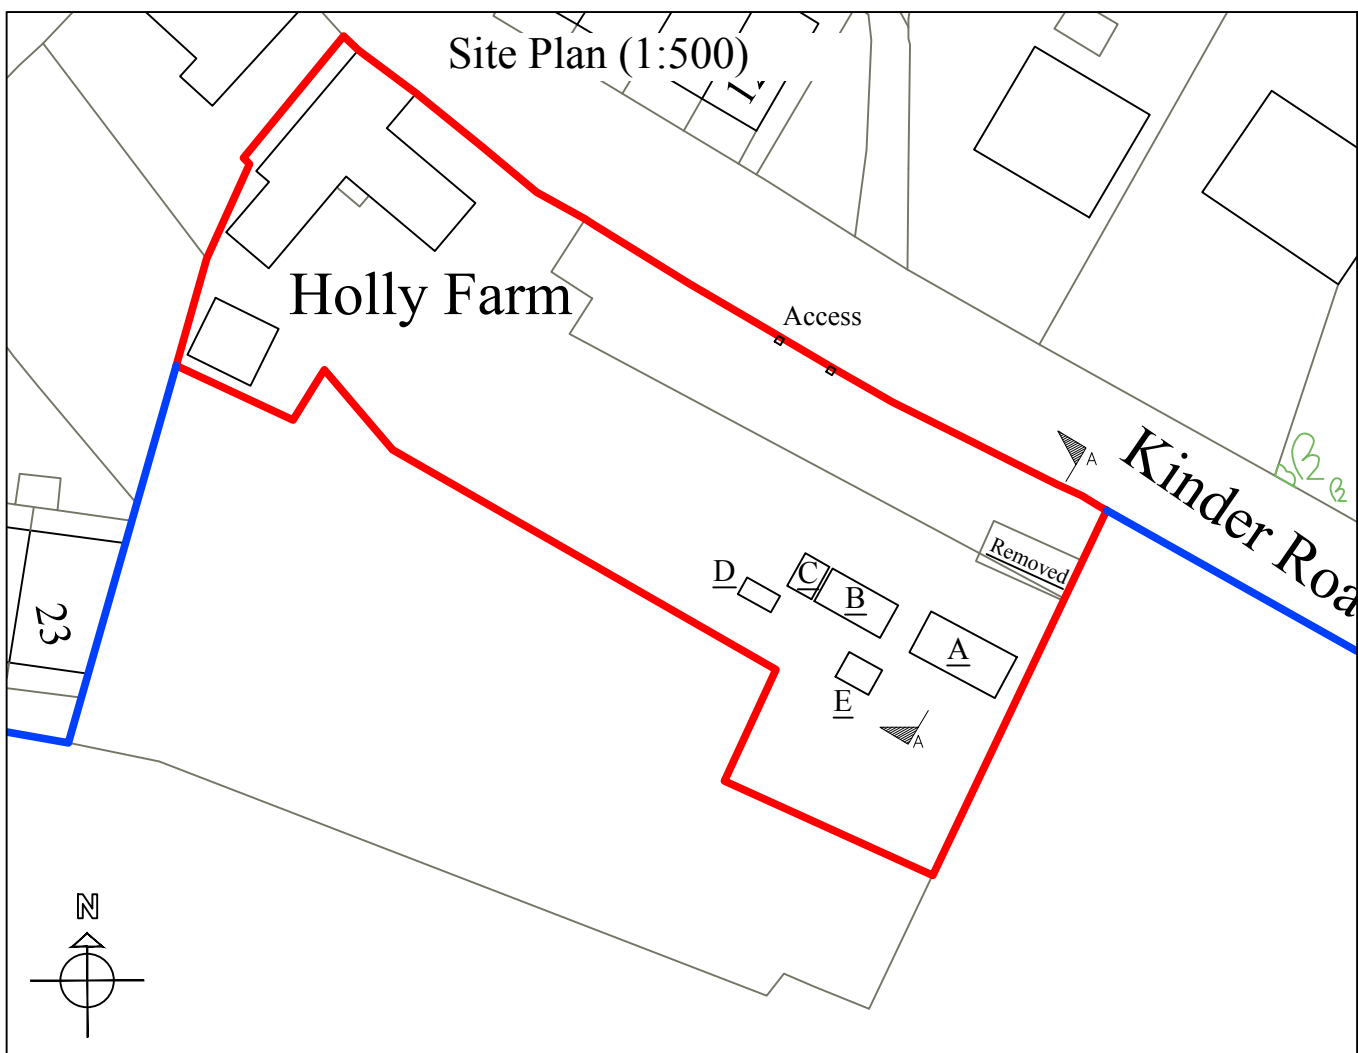

Location Plan (1:1250)

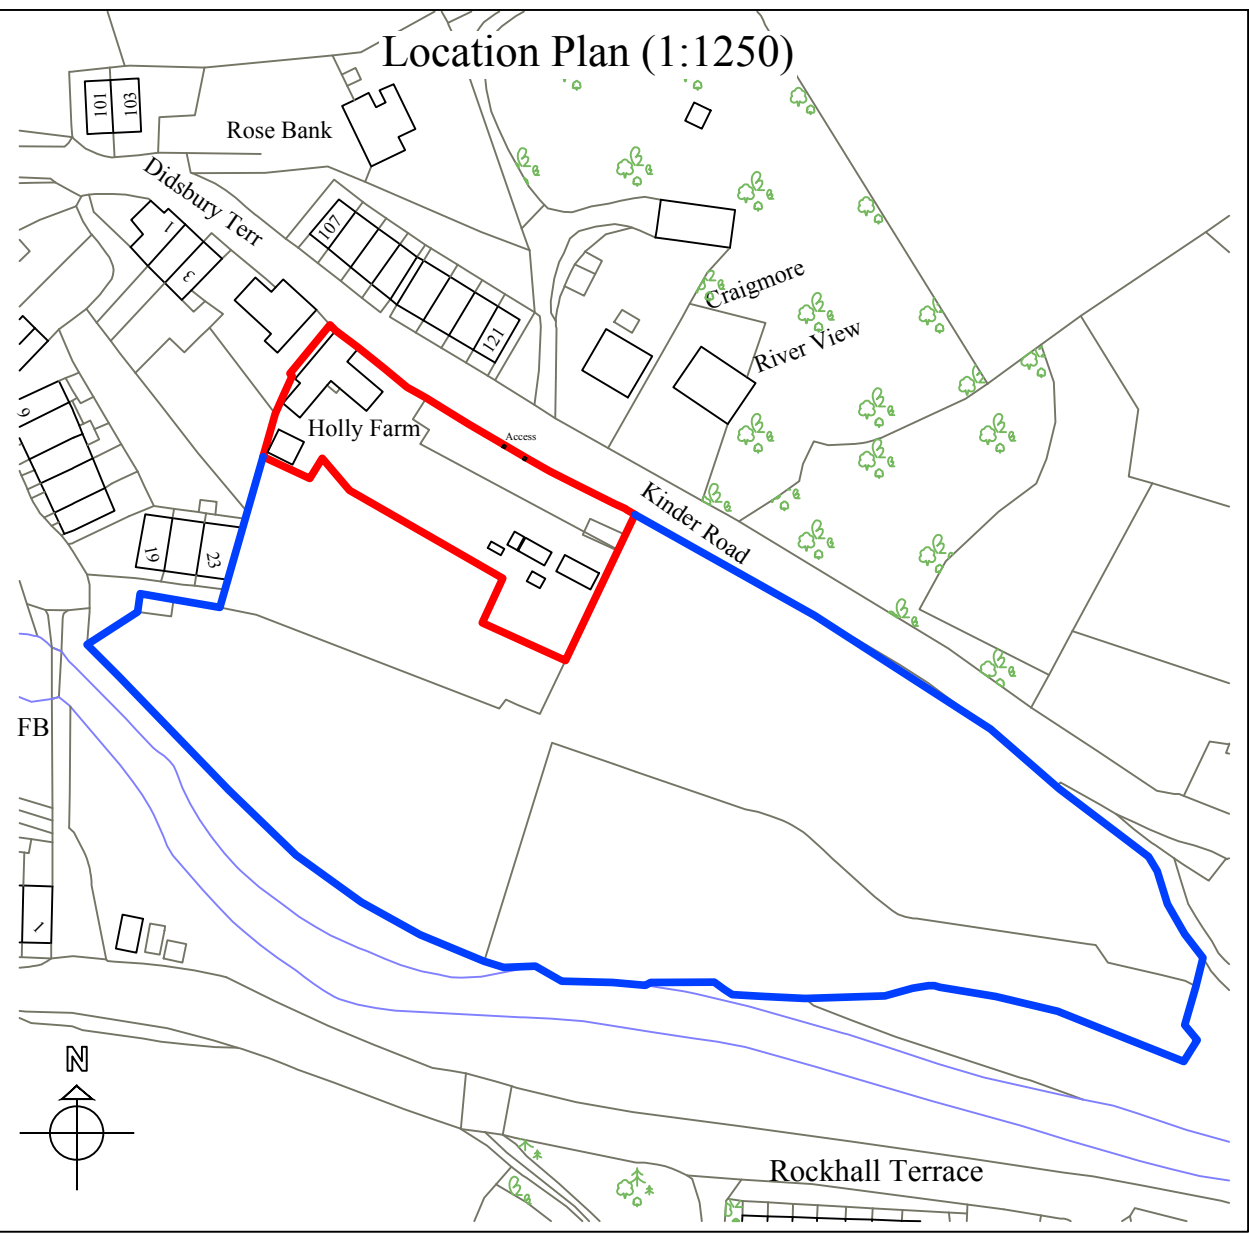

Planning

This drawing is the Copyright of SJ Design Limited.
All dimensions must be checked on site.
All materials and workmanship are to be in accordance with prevailing British Standards, Code of Practice, Building Regulations, manufacturers and Education recommendations and all to the complete satisfaction of SJ Design Limited.



DESIGN LTD

Building Design & Surveying Consultants
The Old Co-Op Building, Church Street,
Hayfield, High Peak SK22 3JE
Tel:01663 742903 Fax:01663 751247
Mobile: 07984 007 087 Email: info@sjdesign.net
www.sjdesign.net

Client
Ian Shaw
Job Title
Proposed Annexe at
Holly Farm
Kinder Road
Hayfield
High Peak
SK22 2LE

Drawing Title
Plans as Existing

Scale 1:100; @A2 unless marked
Date January 2021 Drawn by SJ

Drawing No. 101	Rev. -
--------------------	-----------