



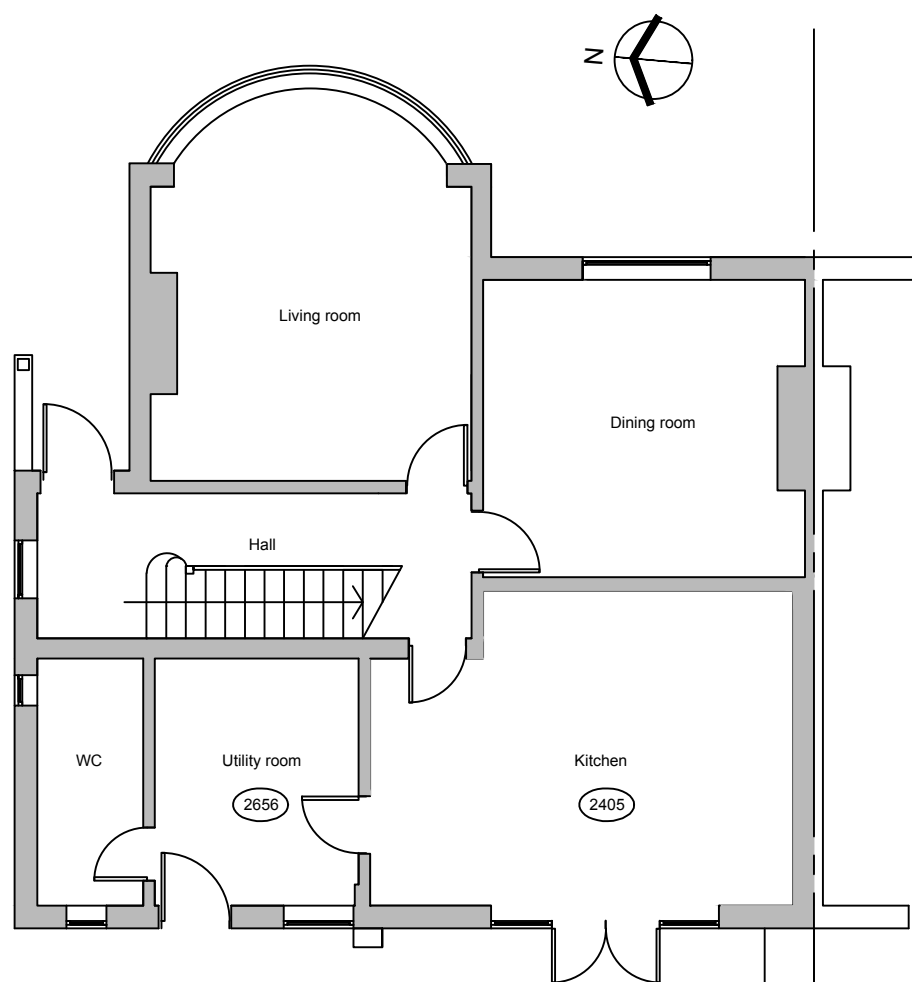

Existing Ground Floor Plan

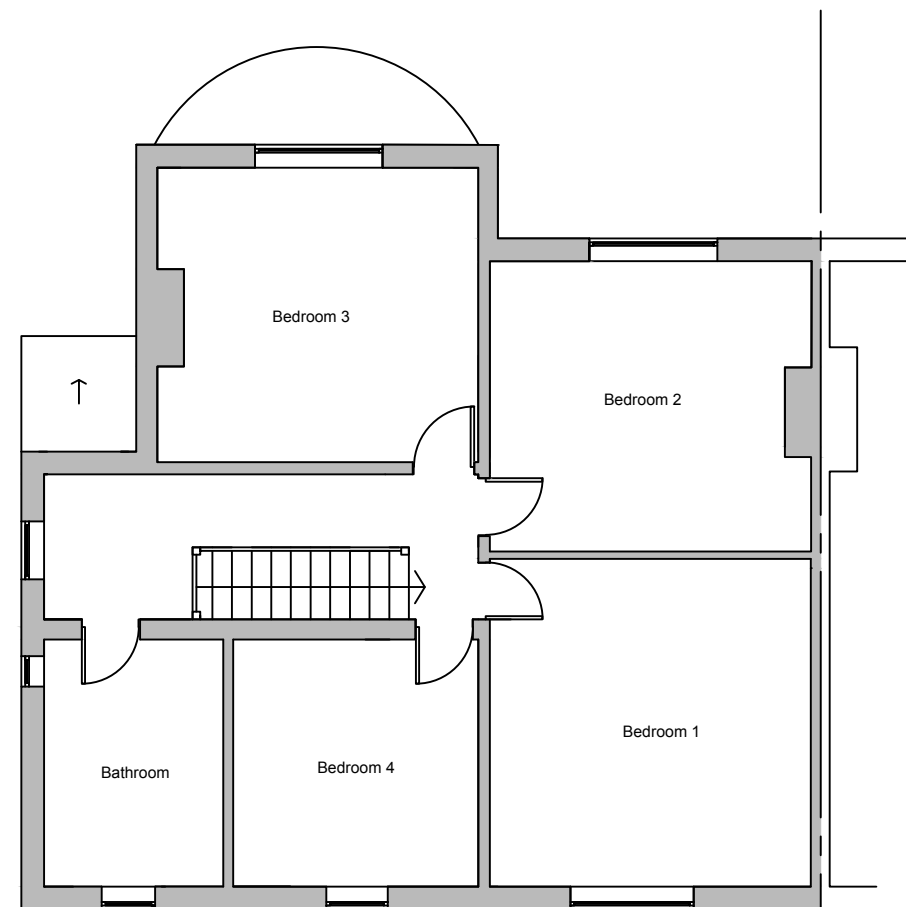

Existing First Floor Plan




Client:
Mr & Mrs Dewey
 Danemoor, North Road, Glossop, Derbyshire,
 SK13 7AX

Project:
 Single storey rear extension

Title:
 Existing Plans

Scale: 1:100 @ A3	
Drawn: C.K.	Date: January 2021
Project no.: 3006	Drawing no.: 3006-001

 

Metric scale