



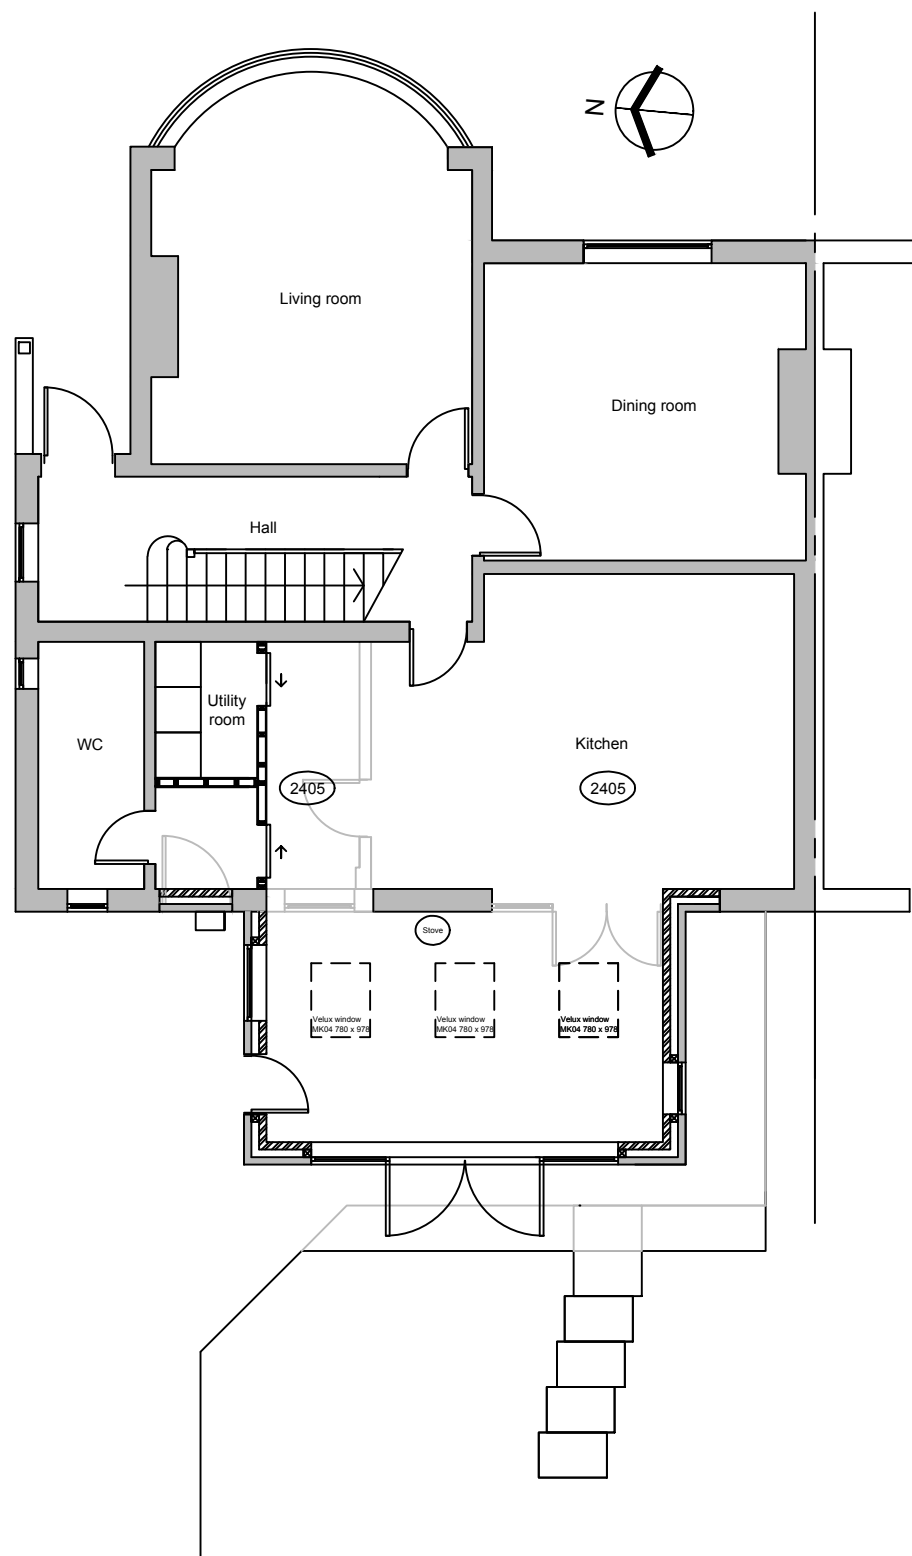

Proposed Ground Floor Plan

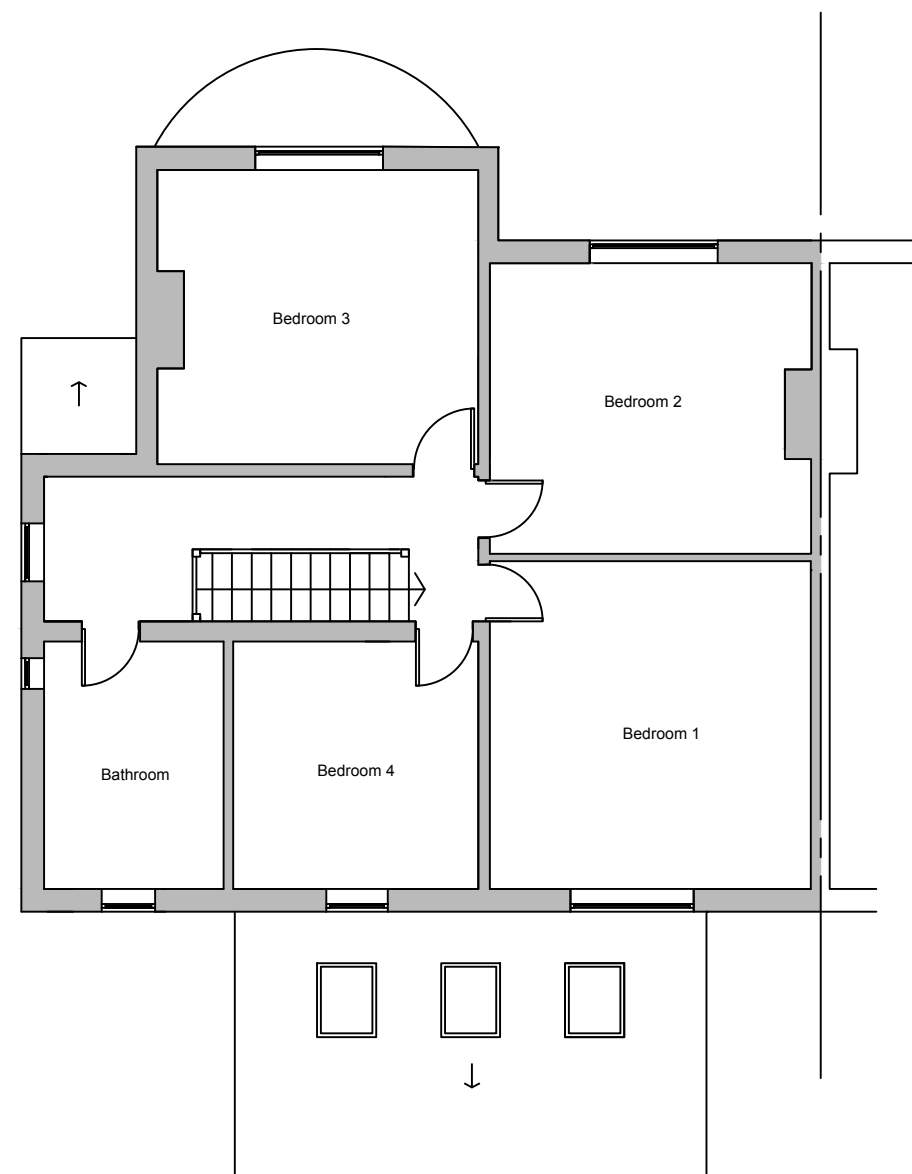

Proposed First Floor Plan



Client:
Mr & Mrs Dewey
 Danemoor, North Road, Glossop, Derbyshire,
 SK13 7AX

Project:
 Single storey rear extension

Title:
 Proposed Plans

Scale: 1:100 @ A3	
Drawn: C.K.	Date: January 2021
Project no.: 3006	Drawing no.: 3006-003



Metric scale

PLANMART LIMITED
 9, GEORGE STREET, GLOSSOP,
 DERBYSHIRE SK13 8AY.
 TEL: 01457 863153