




Proposed Front Elevation

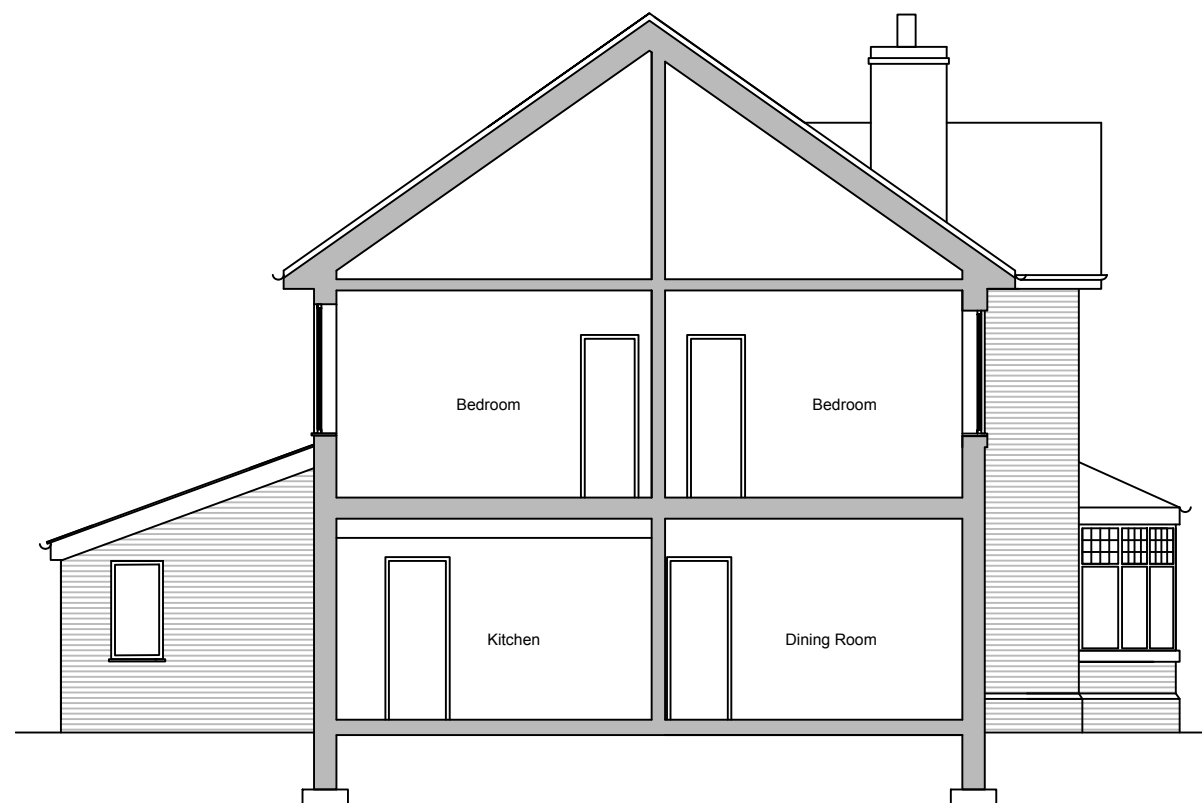

Proposed Side Elevation



Proposed Side Elevation



Proposed Rear Elevation



Metric scale



Client:

Mr & Mrs Dewey
Danemoor, North Road, Glossop, Derbyshire,
SK13 7AX

Project:

Single storey rear extension

Title:

Proposed Elevations

Scale: 1:100 @ A3

Drawn: C.K.	Date: January 2021
----------------	-----------------------

Project no.: 3006	Drawing no.: 3006-004
----------------------	--------------------------

PLANMART LIMITED
9, GEORGE STREET, GLOSSOP,
DERBYSHIRE SK13 8AY.
TEL: 01457 863153