




PROPOSED SIDE ELEVATION


Mr & Mrs BURGESS
 SHAW FARM, NEW MILLS
 PROPOSED ELEVATIONS
 SCALE 1:100 @ A3 JAN 2021
 0 1 2 3 4m

NEW WINDOWS, ROOFLIGHTS AND
 EXTERNAL DOOR TO BE GREY
 DOUBLE GLAZED UPVC
 RAINWATER GOODS UPVC BLACK TO MATCH
 EXISTING

NEW FACING STONEMWORK = RANDOM
 COURSE NATURAL STONE TO MATCH
 EXISTING

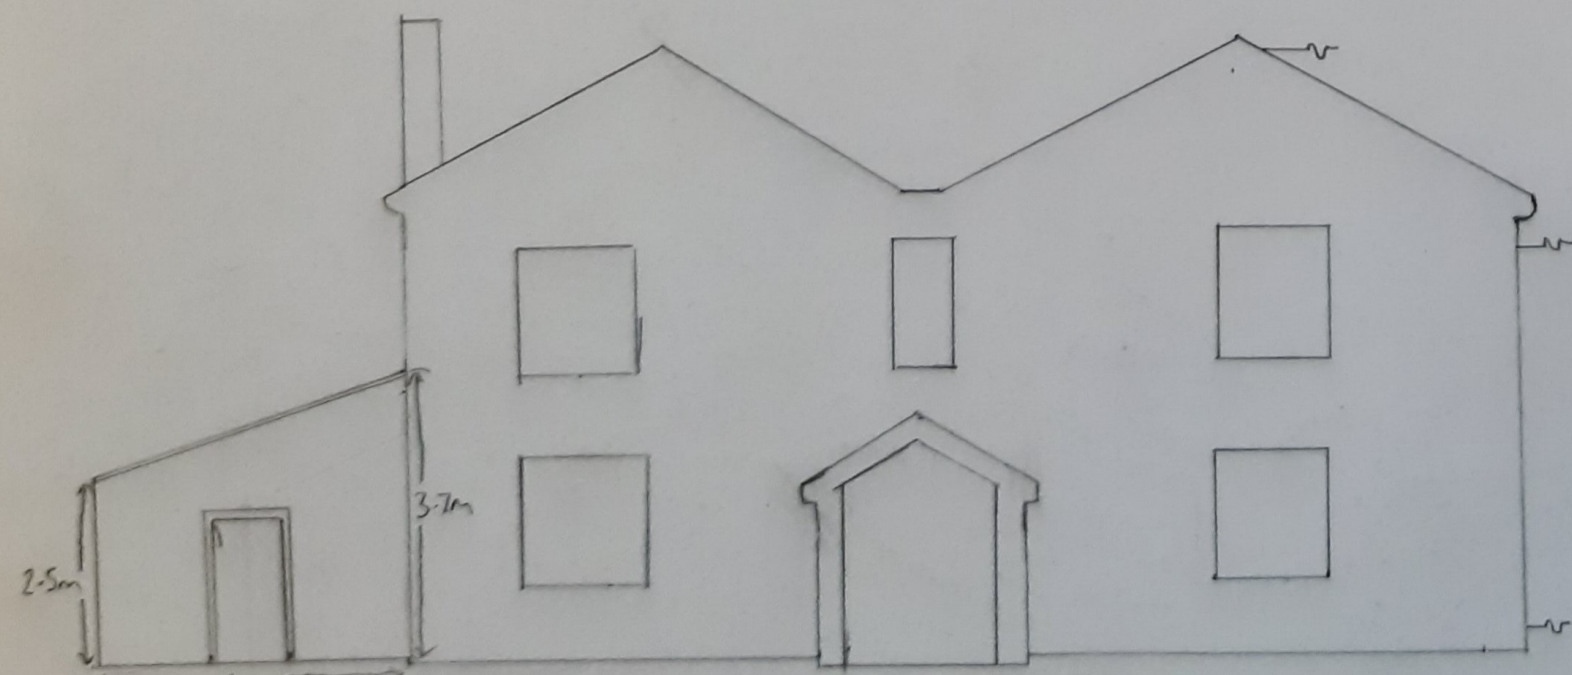

PROPOSED FRONT ELEVATION

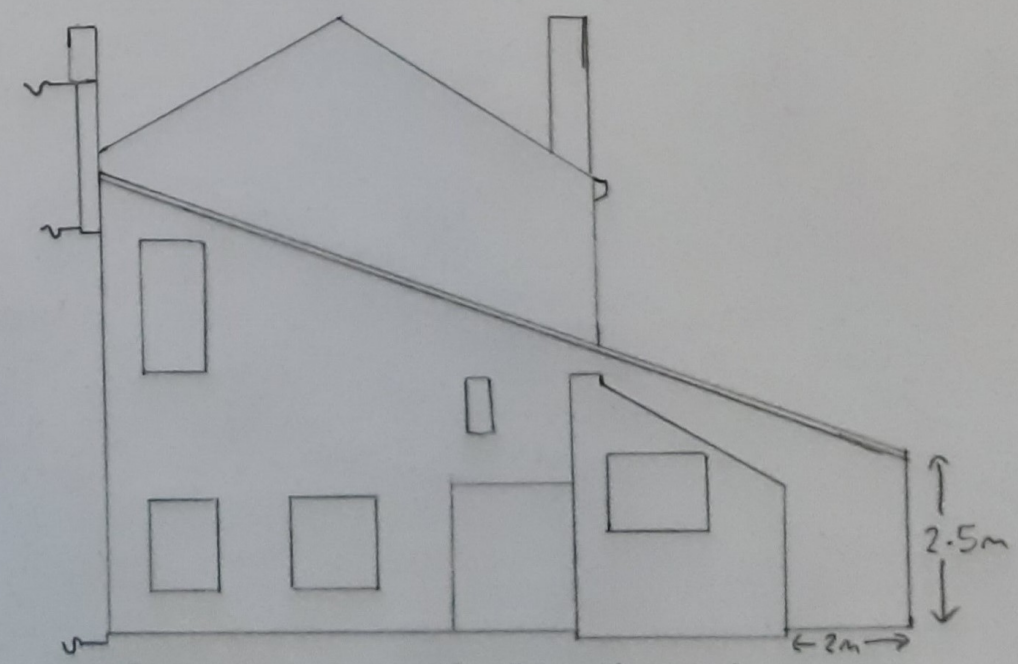

PROPOSED REAR ELEVATION