



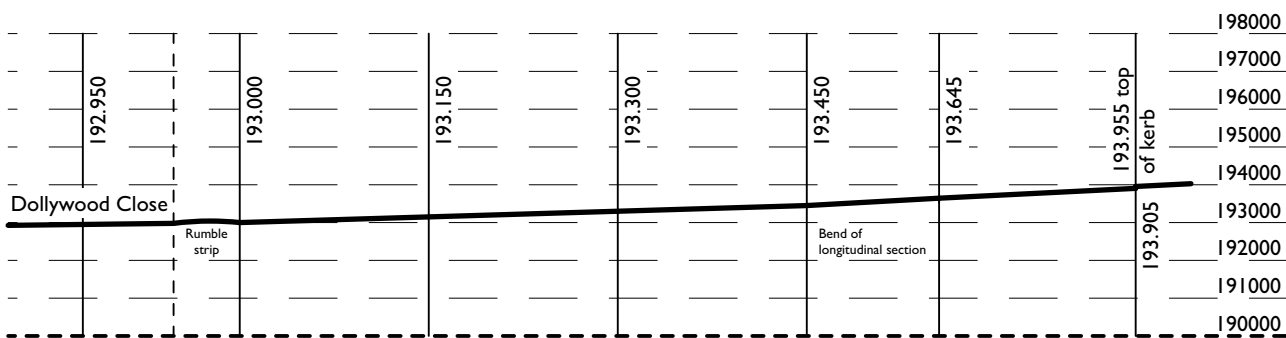


Longitudinal Section A - A
Scale 1:200

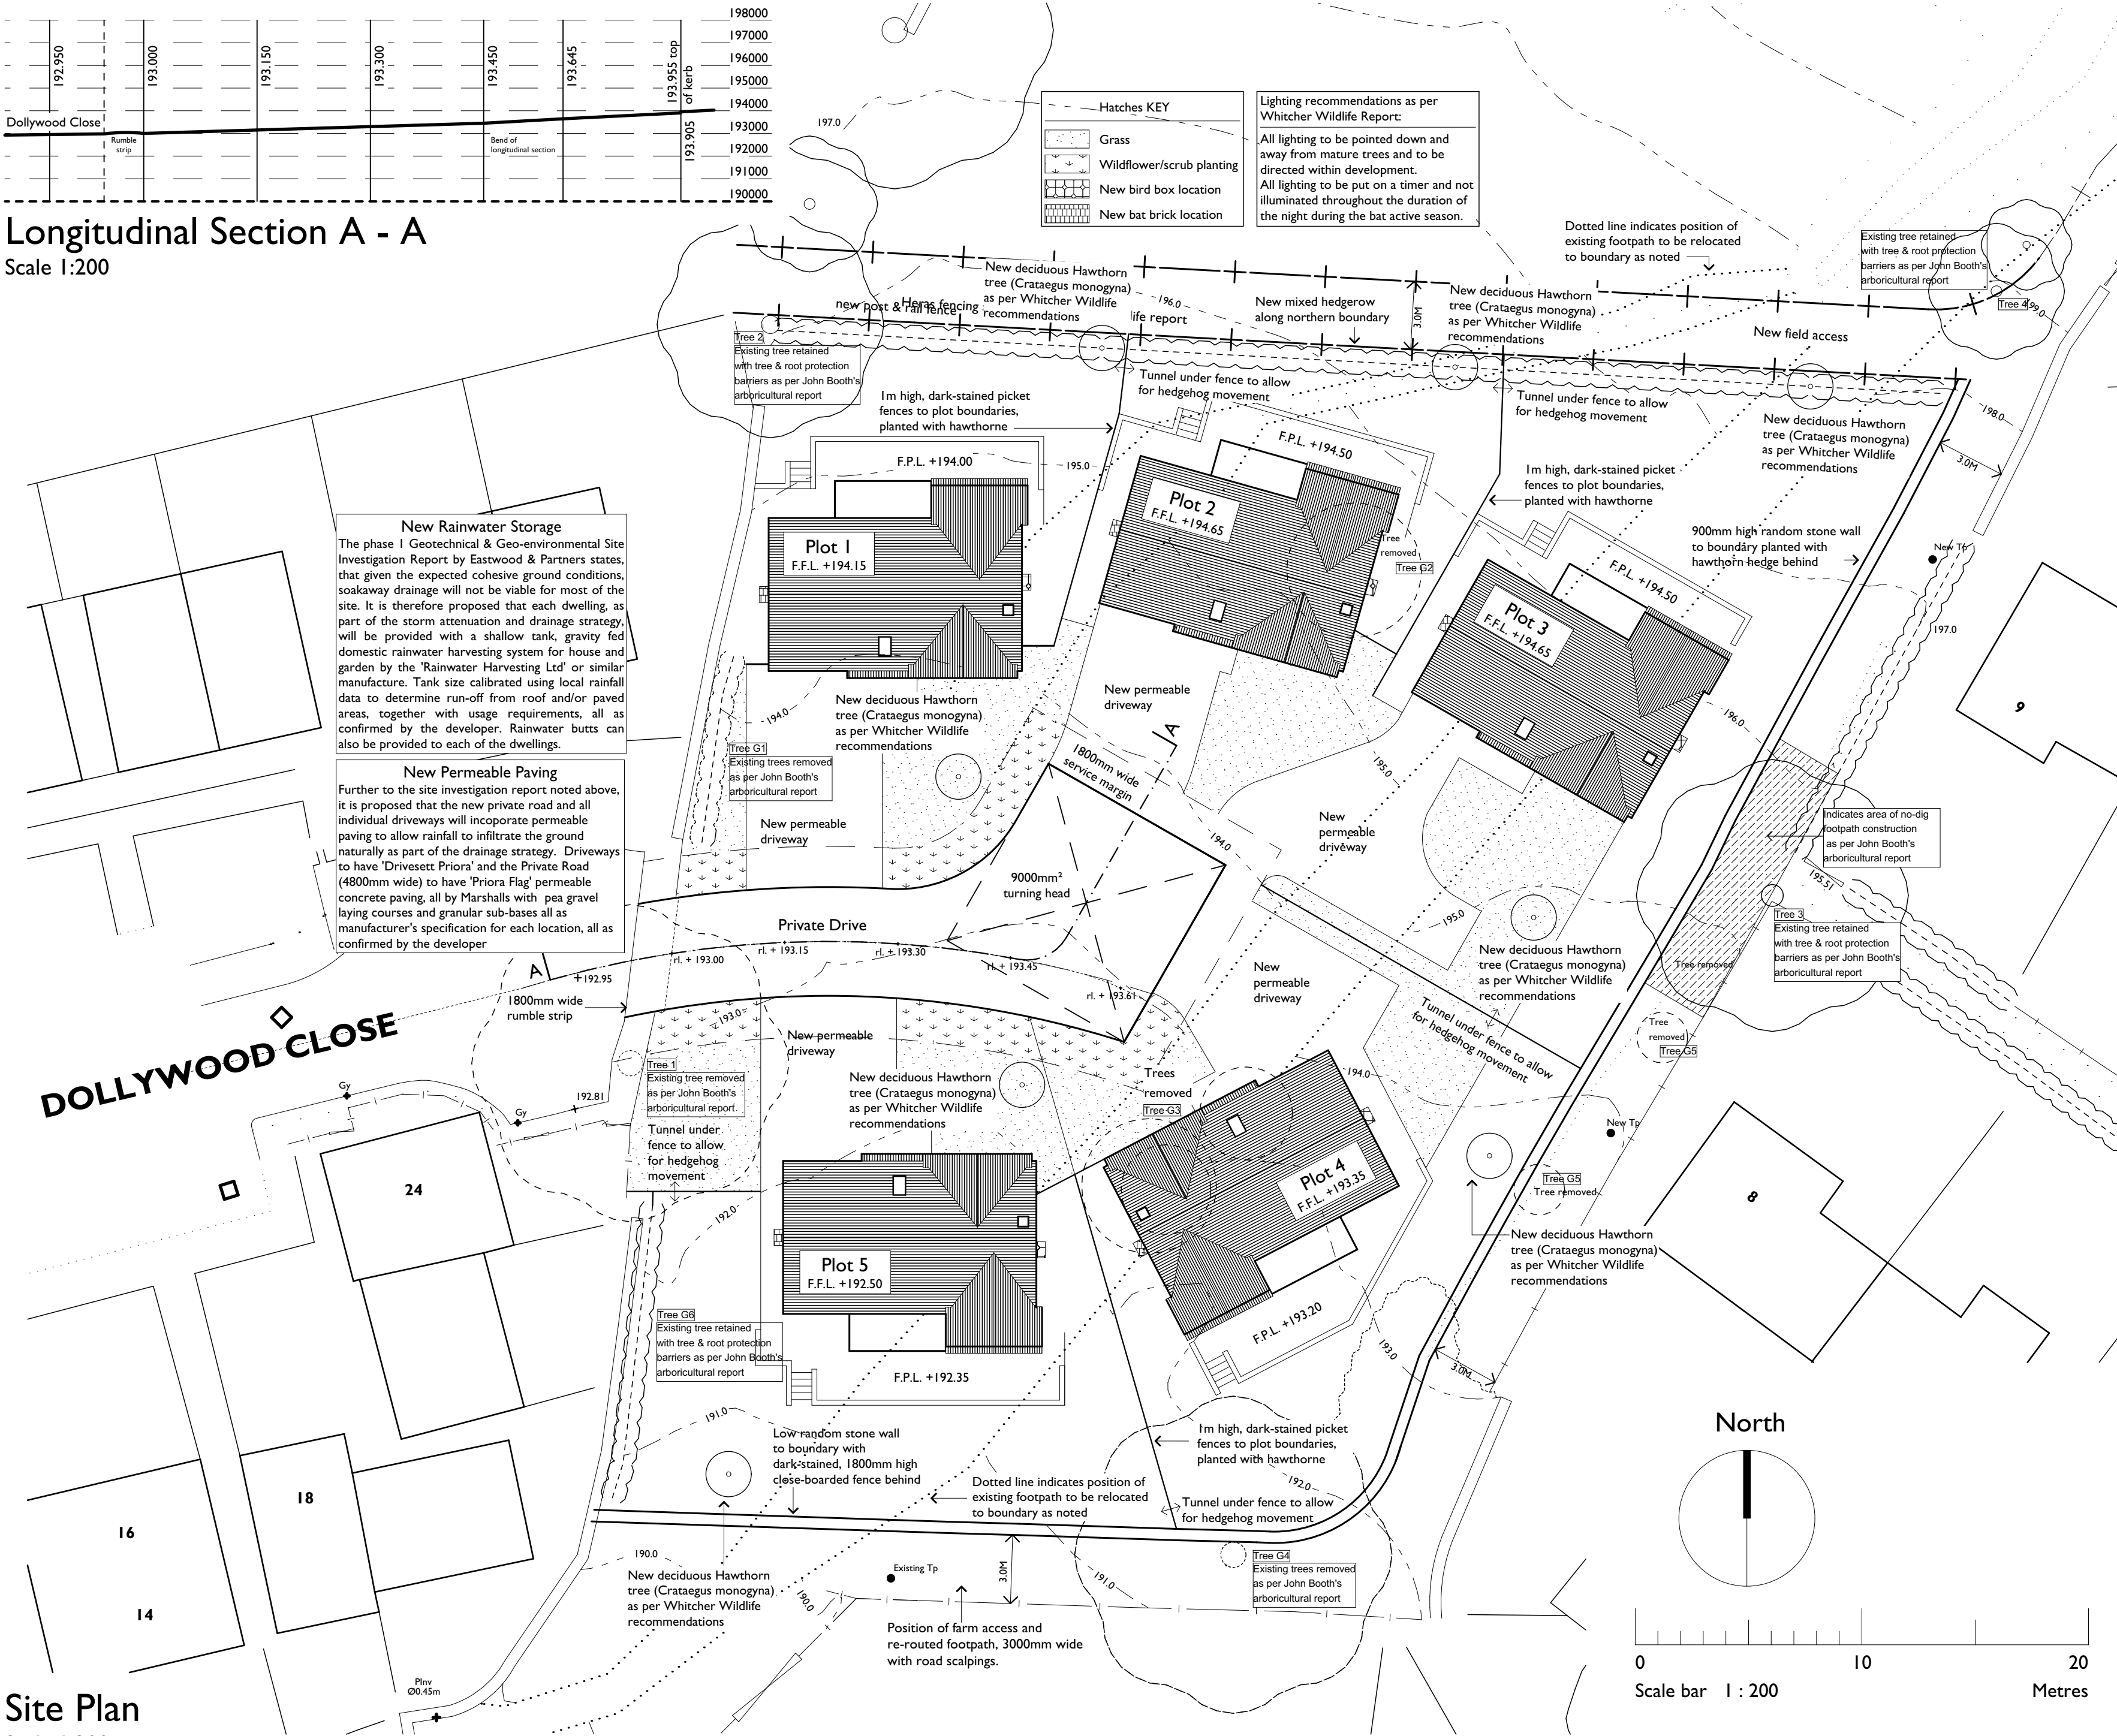

Site Plan
Scale 1:200

Revisions		
No:	Date:	Comments:

A 01/XXI Title amended

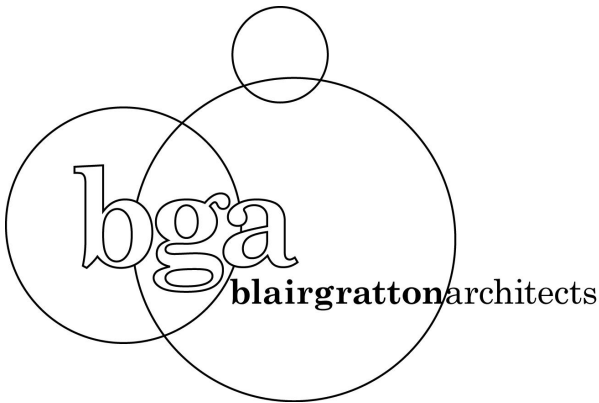

Blair Gratton Architects Ltd.
29 York Street, Derby DE1 1FZ
T: 01332 340458
F: 01332 291771
E: info@blairgratton-architects.co.uk

www.blairgratton-architects.co.uk

Project: Proposed Housing Development on Land Adjacent to: Dollywood Close Splash Lane Buxworth, Derbyshire

Title: Site Plan: Landscape Layout

Client: Mr. J. Westbrook

Dwg. N^o: 534.22A

Scale: 1:200 @ A2

Date: 1/XXI

Use figured dimensions only.
Contractor to check all dimensions and levels on site before work commences and report any discrepancies or variations to the Architect immediately.



RIBA Chartered Architects

© Design Copyright of Blair Gratton Architects Limited.
This drawing may not be copied in any format without the consent of Blair Gratton Architects Limited.