


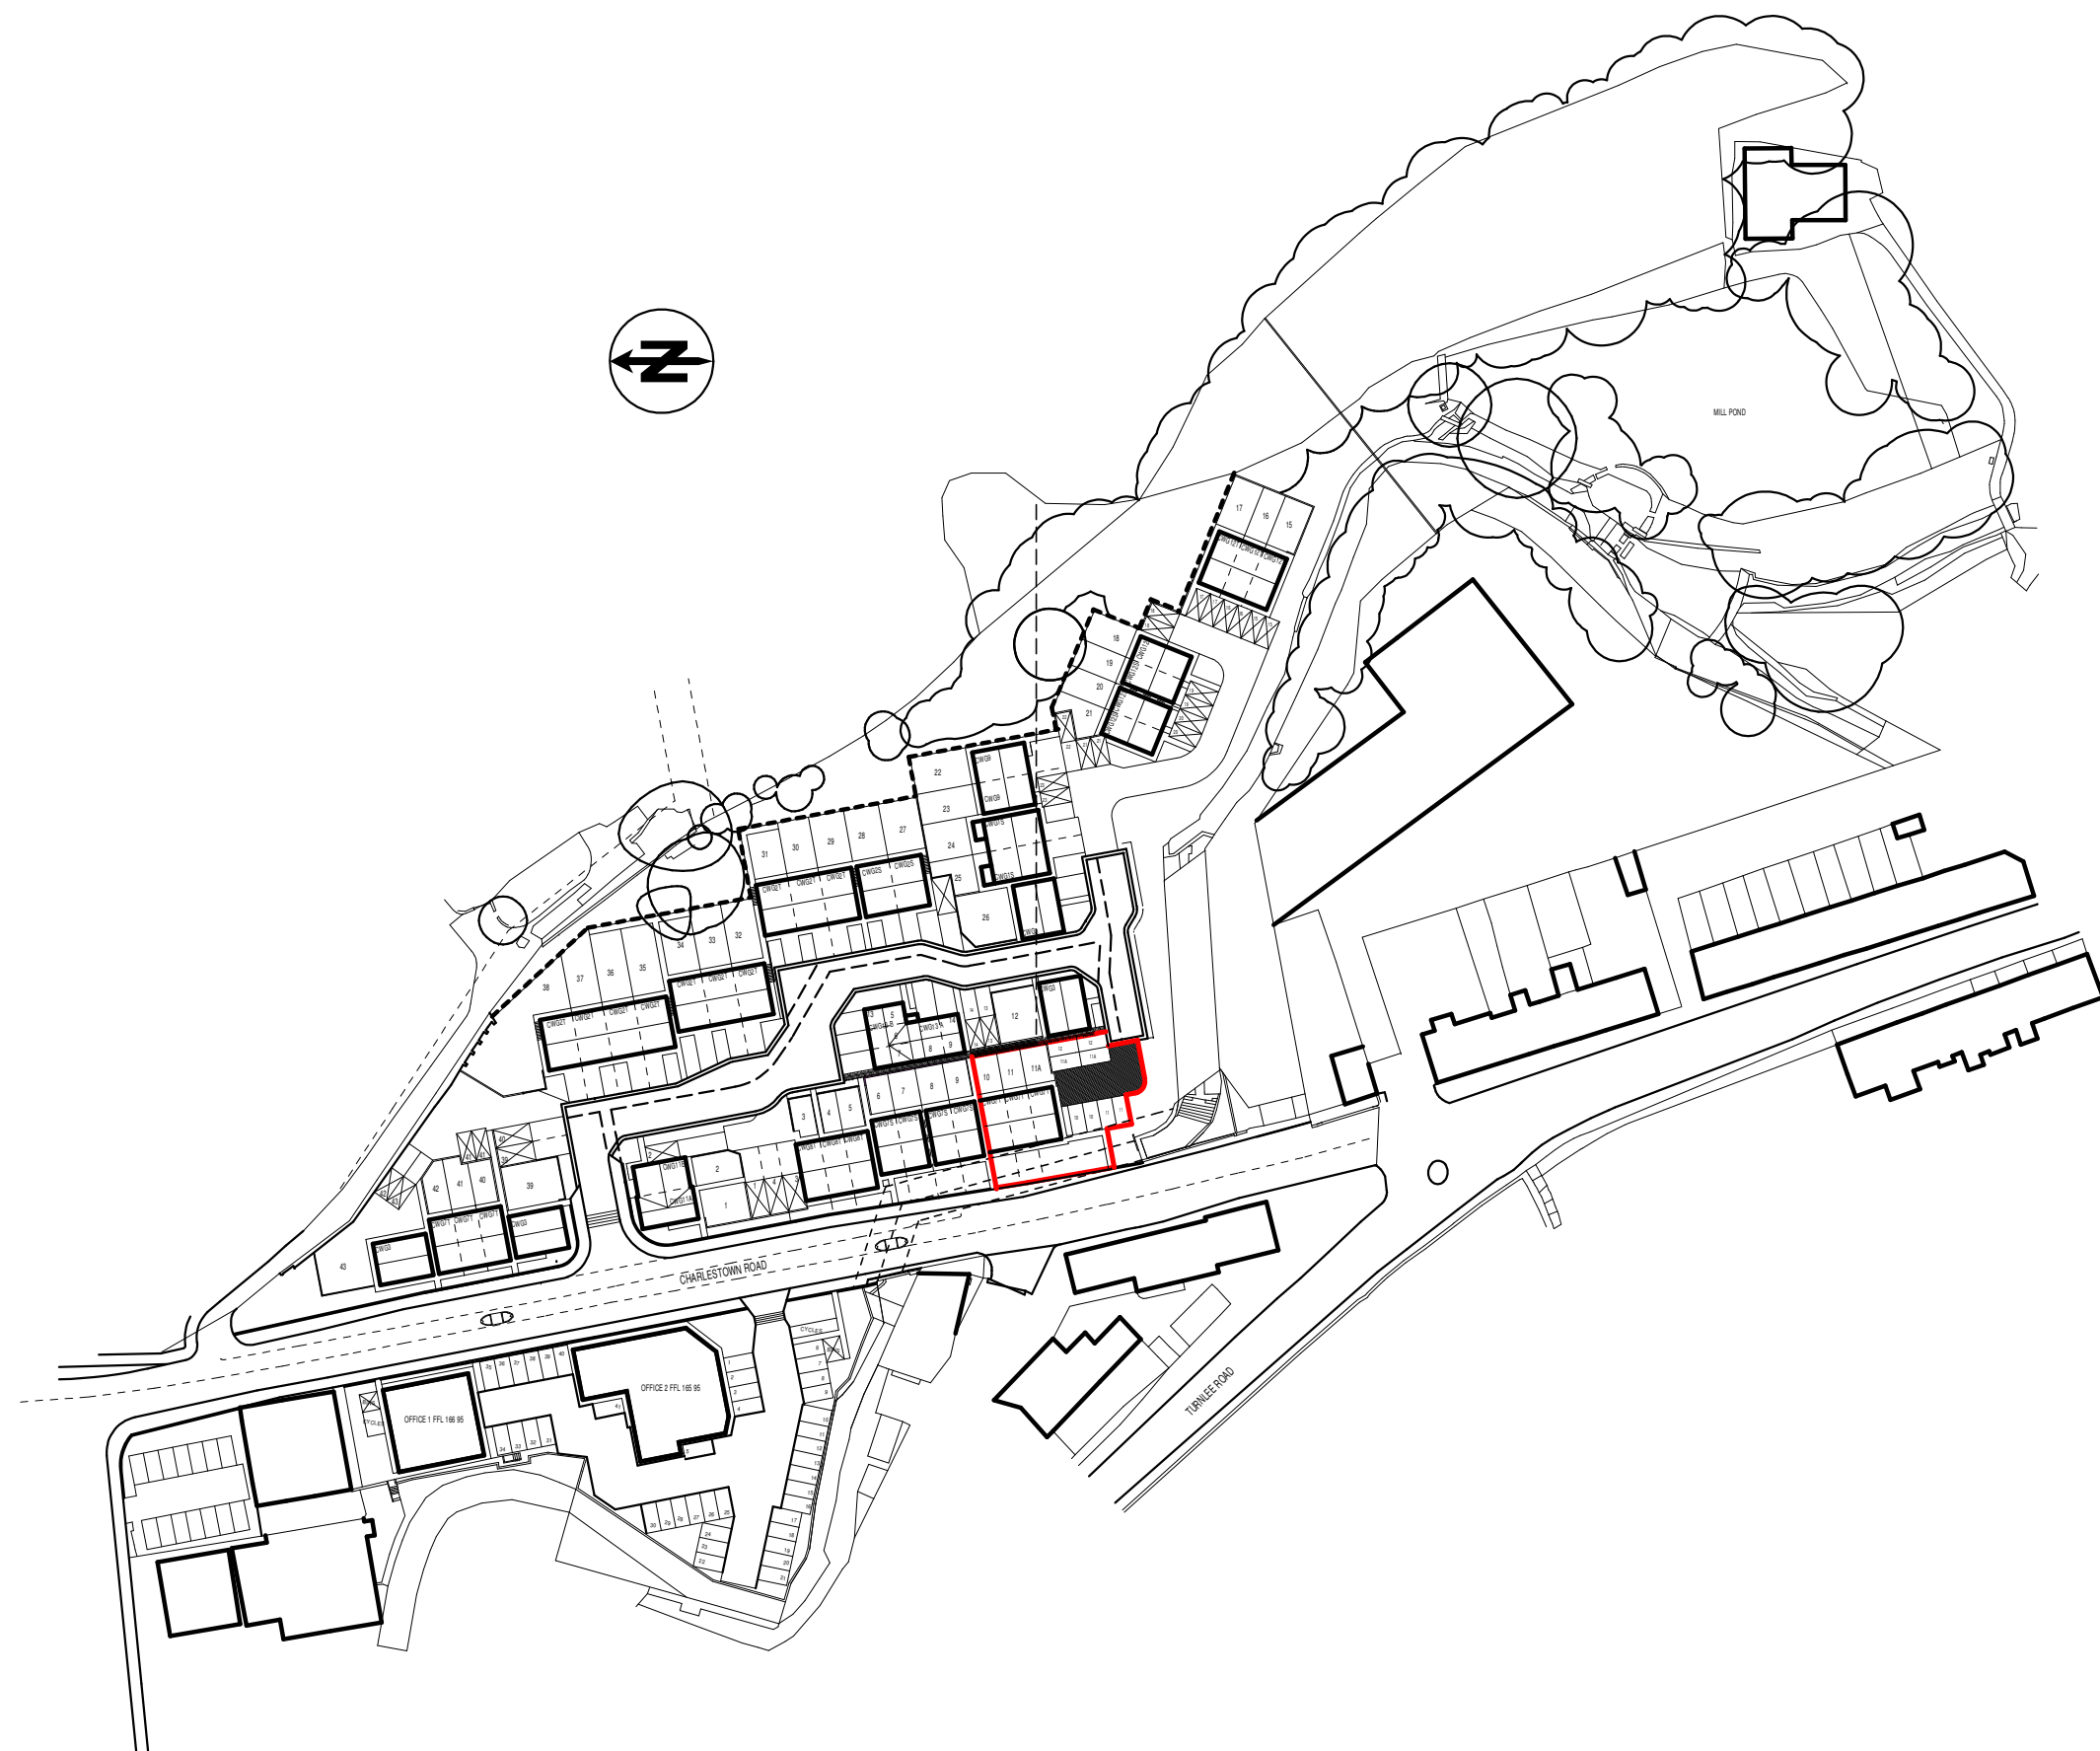

REVISIONS

CLIENT
OPULWOOD DEVELOPMENTS

DRAWING TITLE
CONSTRUCTION SITE PLAN

PROJECT
PROPOSED DEVELOPMENT AT
CHARLESTON WORKS
CHARLESTOWN ROAD
CHARLESTOWN
GLOSSOP

DRAWING NO.
020 / 037 / SLP2 / E

DRAWING DATE
JANUARY 2021

DRAWN BY IKB	SCALE 1: 1250 @ A3
-----------------	-----------------------



BARRATON
DESIGN STUDIO

BARRATON DESIGN STUDIO
UNIT 1
BRANCROFT FARM
BAWTRY ROAD
AUSTERFIELD
DONCASTER
SOUTH YORKSHIRE
DN10 6EZ
TEL: 01502 771188
EMAIL: ianbarraton30@gmail.com

