


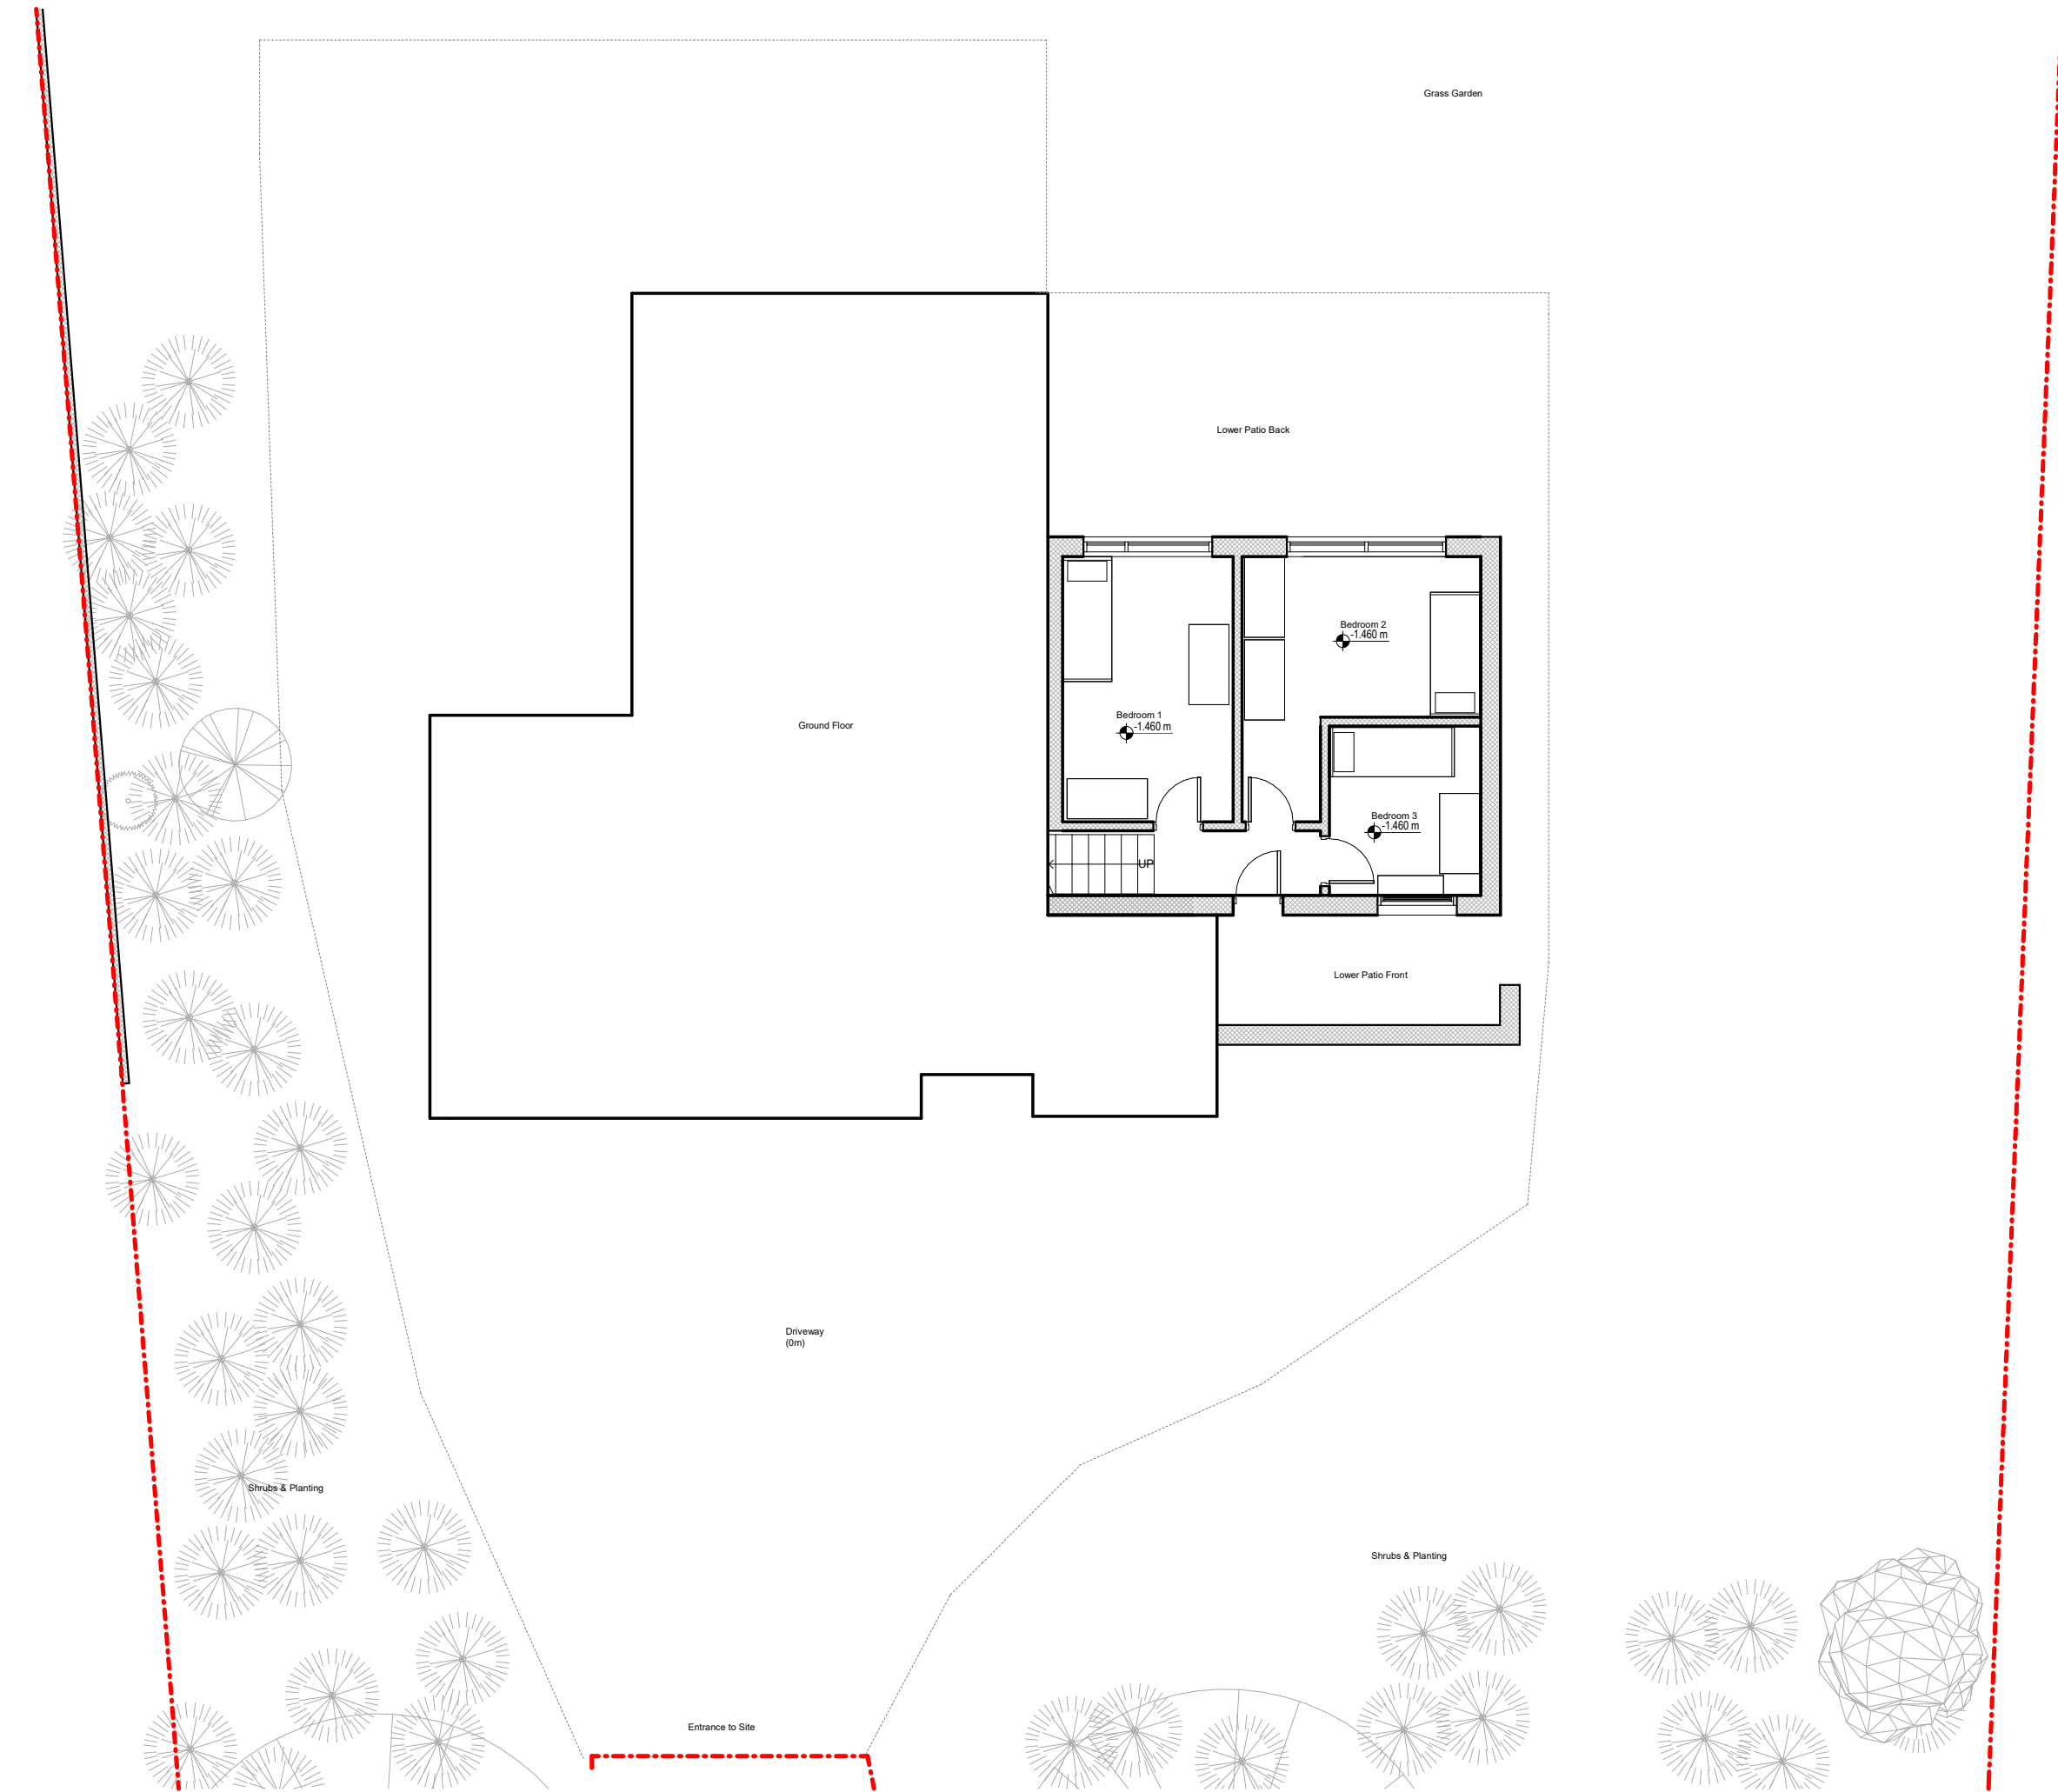

Existing Lower Ground Floor Plan
1 : 50

Graphical Scale 1:50

0 1 2 3 4 m

All drawings should be read in conjunction with the entire PL Series drawings. Full details and specifications will be provided following approval of the planning application and through a formal Building Control submission prior to commencement of site works & construction.

Application Boundary

Existing Property

Adjacent / Context Buildings

Rev	Description	Date	By			
peakarchitects						
Broomfield, 6-10 Broomfield Road, Sheffield, S10 2DR						
www.peakarchitects.co.uk						
Project Green Lane 335						
Client David & Amy Holliday						
Status	Information	Comment	Approval	Tender	Construction	As-Built
	☐	☐	☒	☐	☐	☐
Drawing GLB - PA - PL - 003 Existing Lower Ground Plan						
Revision						Date
						14/11/19
Scale						1:100 @ A3/ 1 : 50 @ A1

Planning