

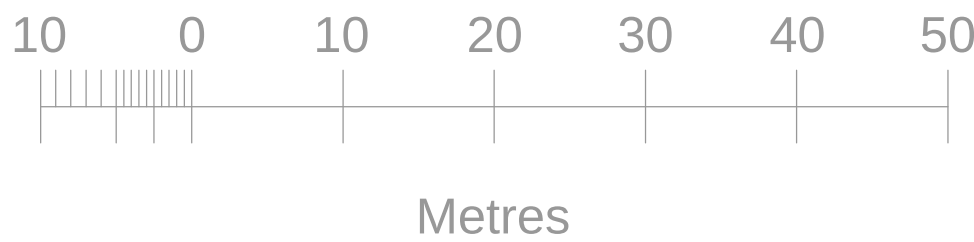


Existing and Proposed Site plan

Scale 1:500 @ A1

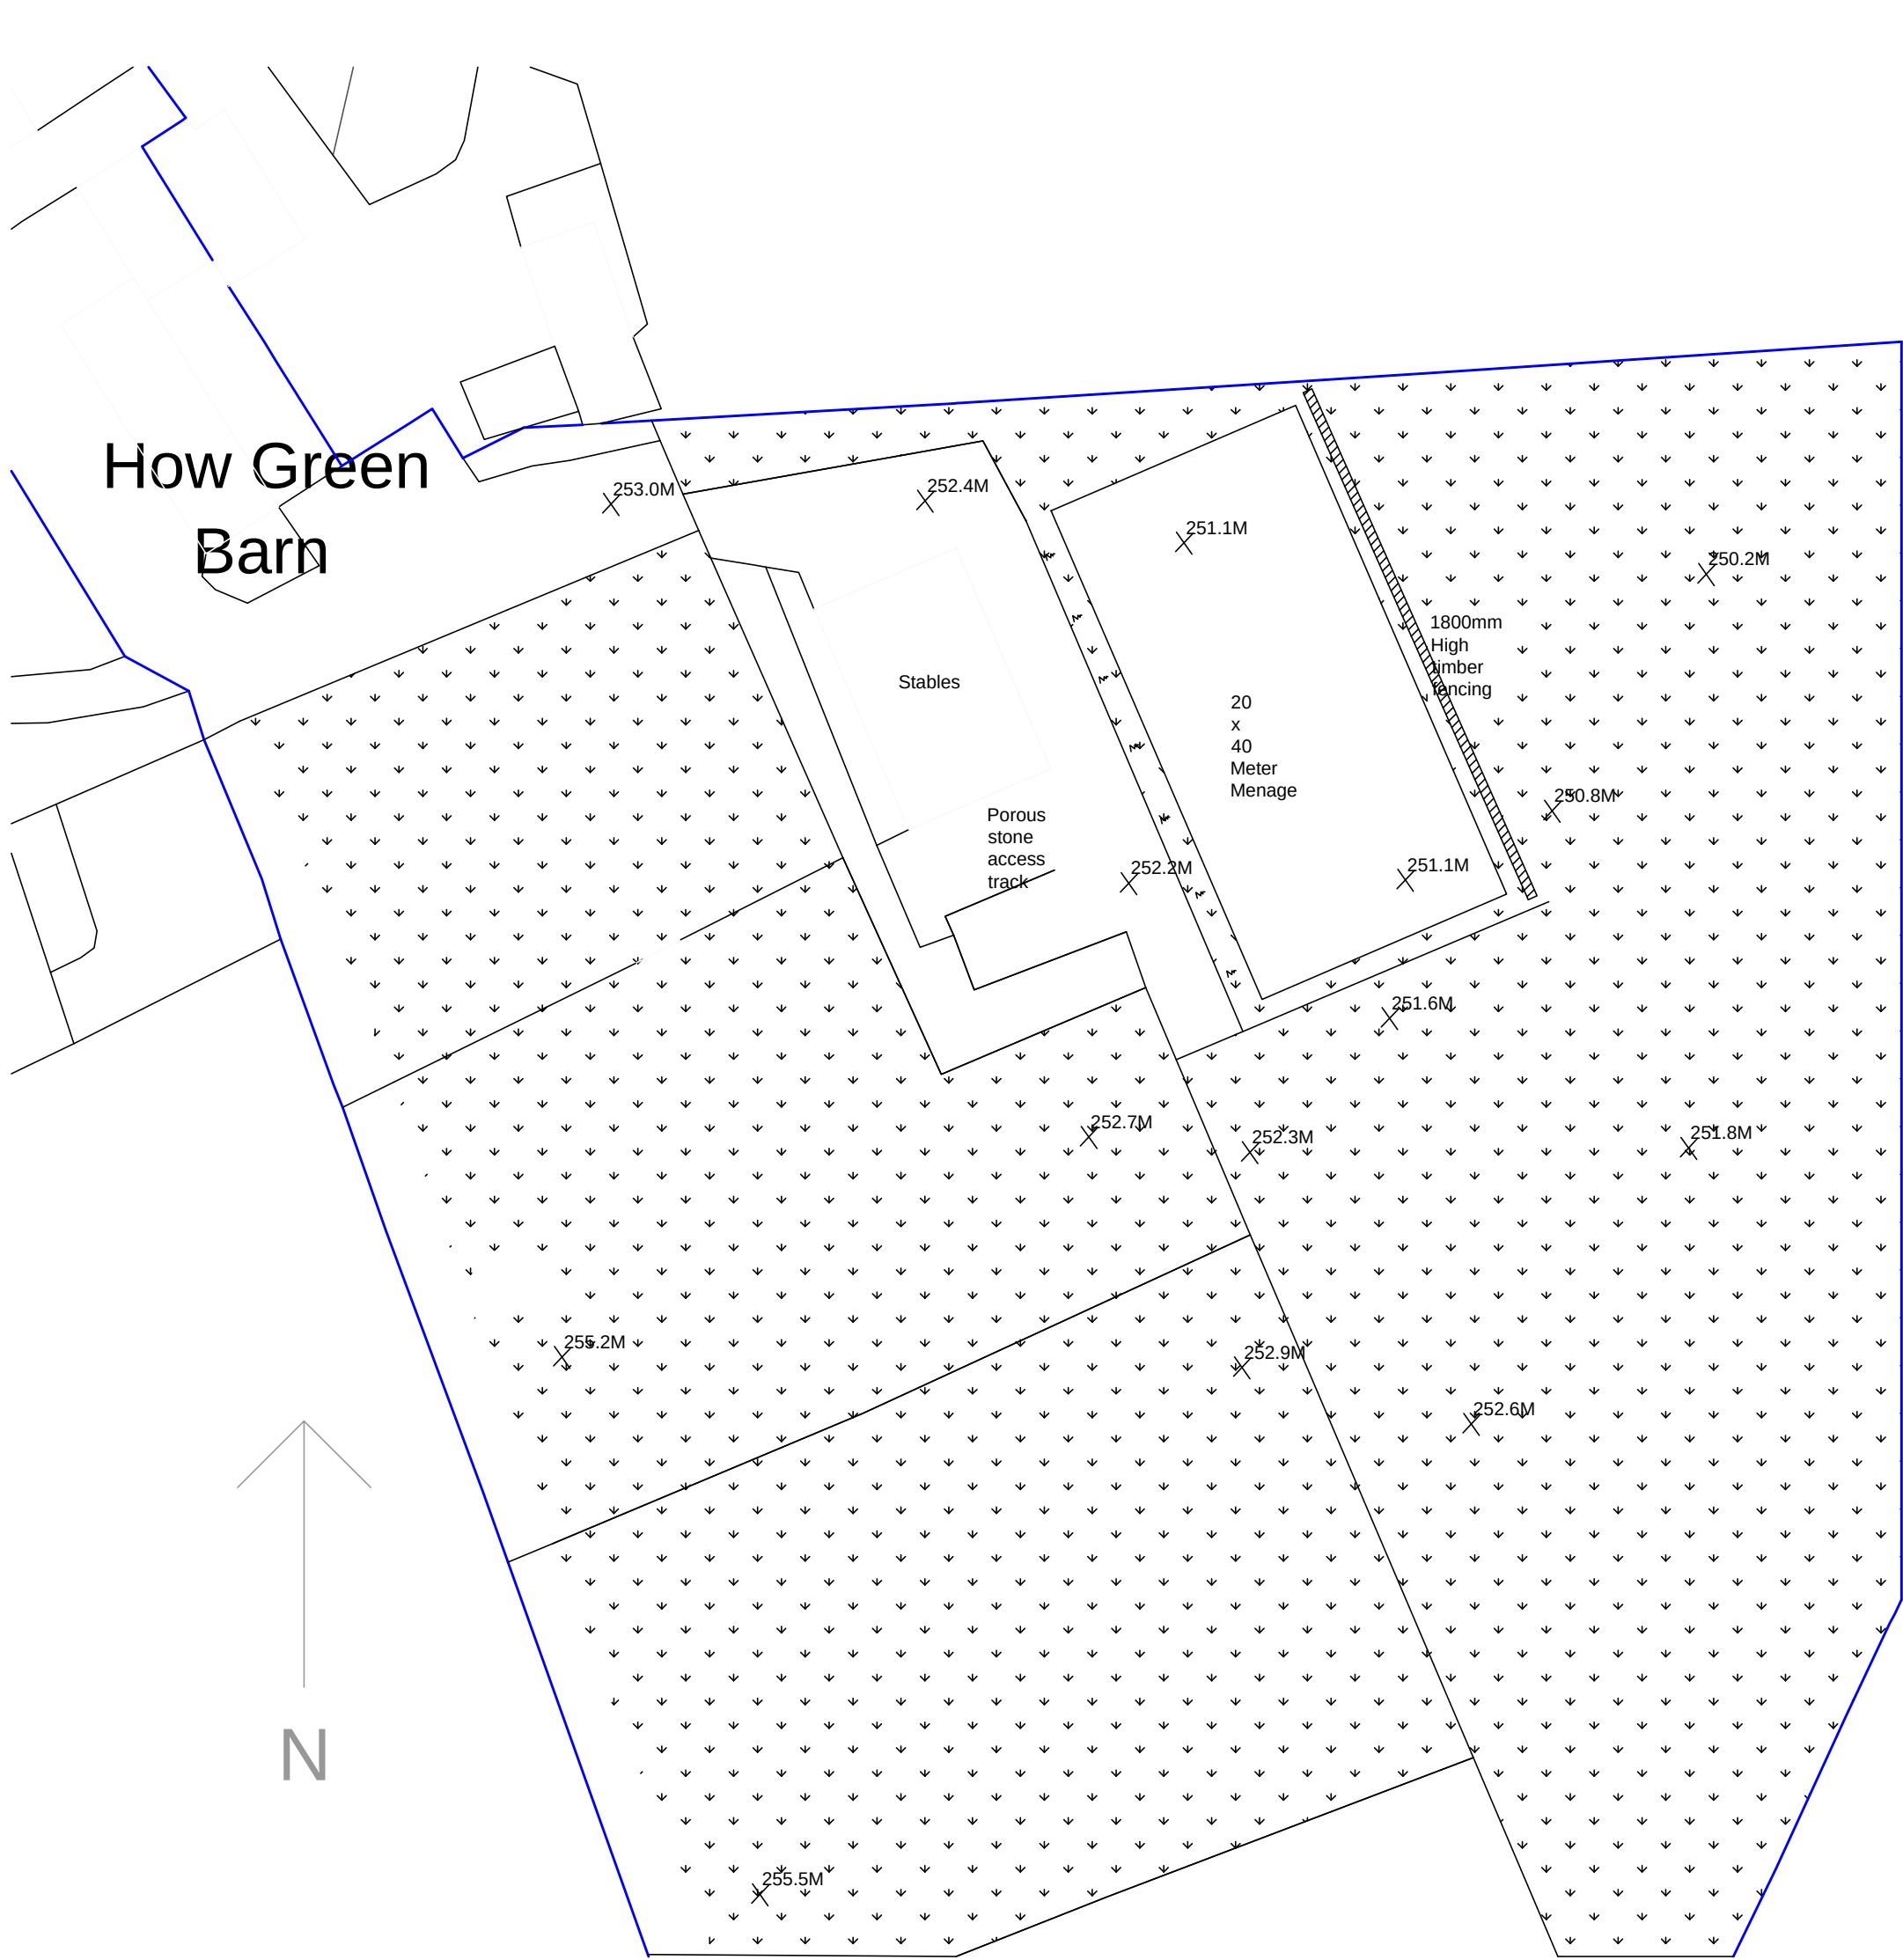

Existing

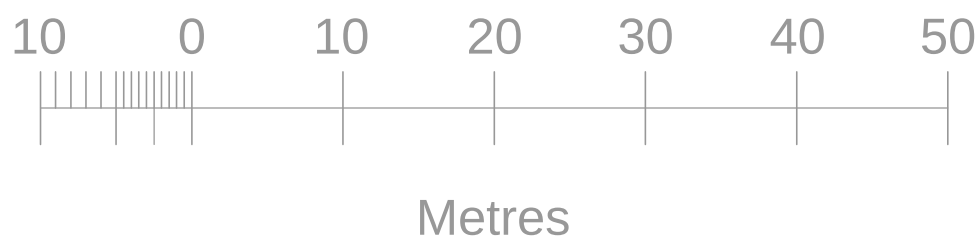

Proposed

Blue - applicants owned land

Red - Development area planning is sought.

How Green Barn, Shiloh Road, New Mills SK22 4QR

Planning application

Proposed Menage extension.