


WEST ELEVATION

SOUTH ELEVATION

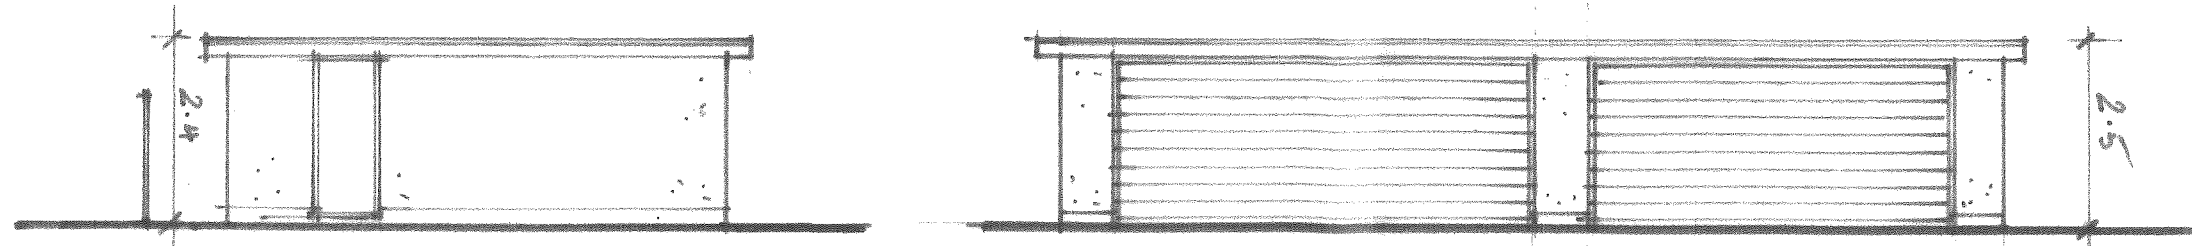

EAST ELEVATION

NORTH ELEVATION

CLIENT: MR J. HADFIELD		
PROJECT: 8 BUXTON ROAD CHADLEWILE FRIITH		
TITLE: PROPOSED ELEVATIONS		
A P DESIGN ARCHITECTS AND PLANNING CONSULTANTS 4 KINDER VIEW, NEW MILLS, HIGH PEAK, SK22 4DB TEL: 01663 742169 MOB: 0781 461 2970		
SCALE:	DRAWING NO:	REV:
1:100	02	