



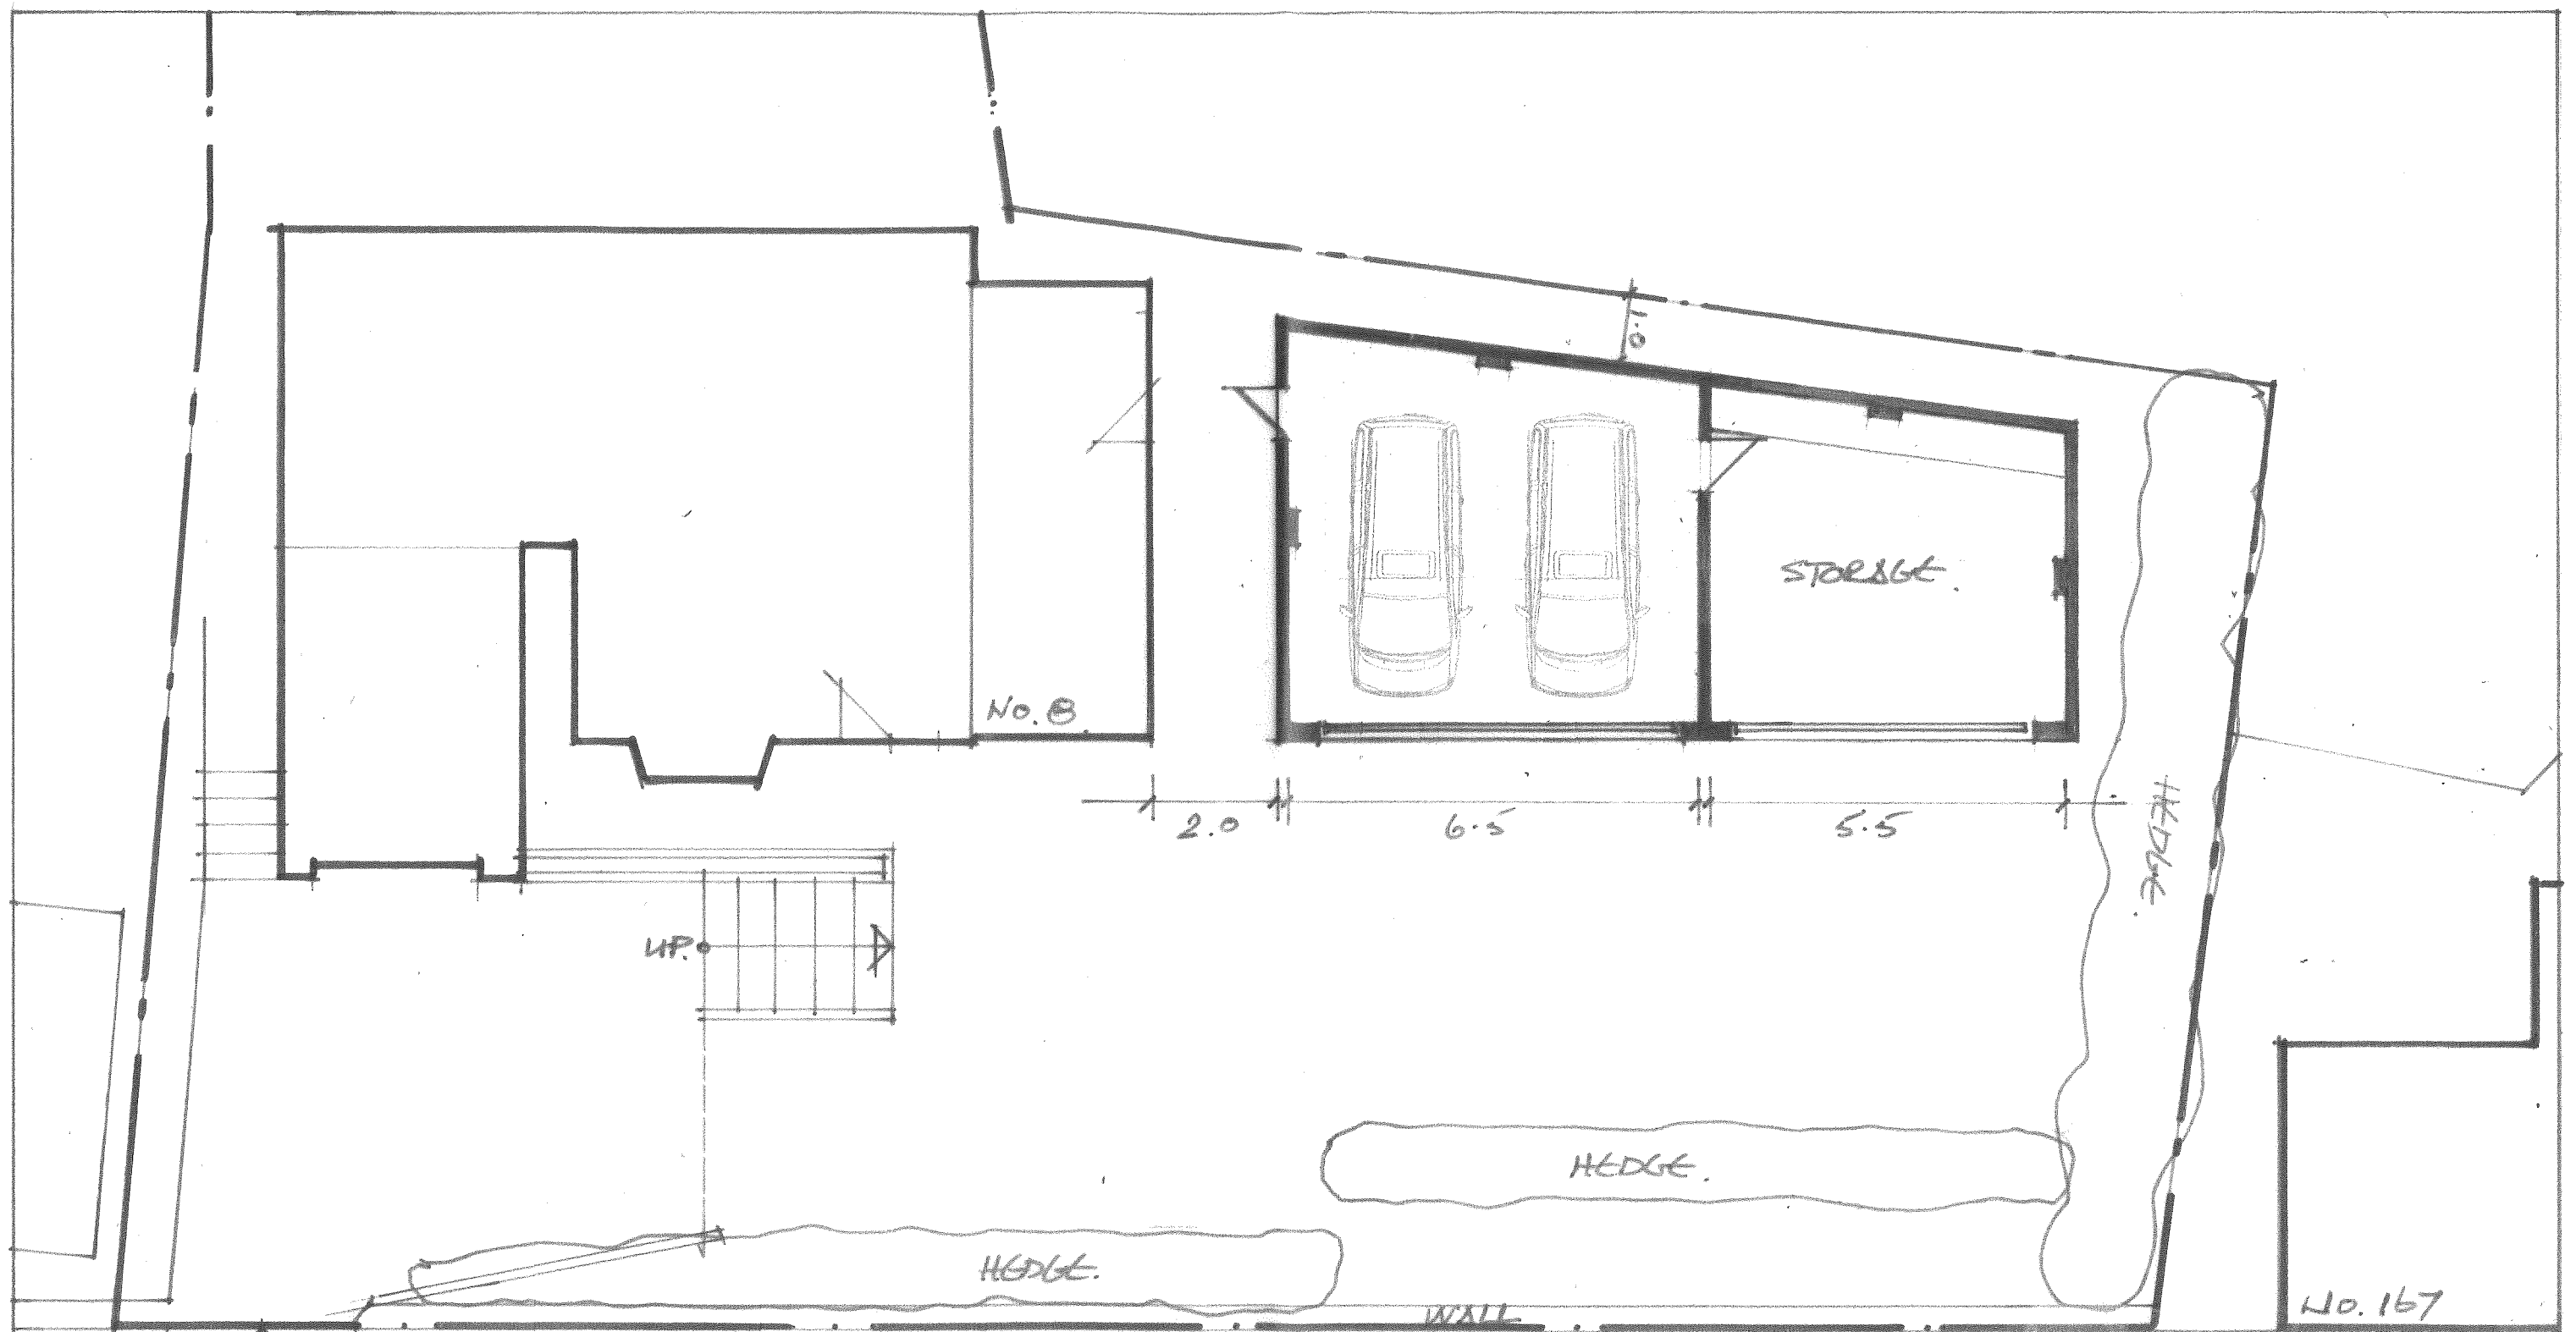

PAVEMENT

EXISTING
ENTRANCE

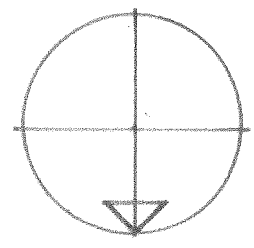

CLIENT:	MR. J. HADFIELD		
PROJECT:	8 BUXTON ROAD CHAPEL EN LE FRITH		
TITLE:	GROUND FLOOR PLAN		
A P DESIGN ARCHITECTS AND PLANNING CONSULTANTS 4 KINDER VIEW, NEW MILLS, HIGH PEAK, SK22 4DB TEL: 01663 742169 MOB: 0781 461 2970			
SCALE:	DRAWING NO:	REV:	
1:100	01		