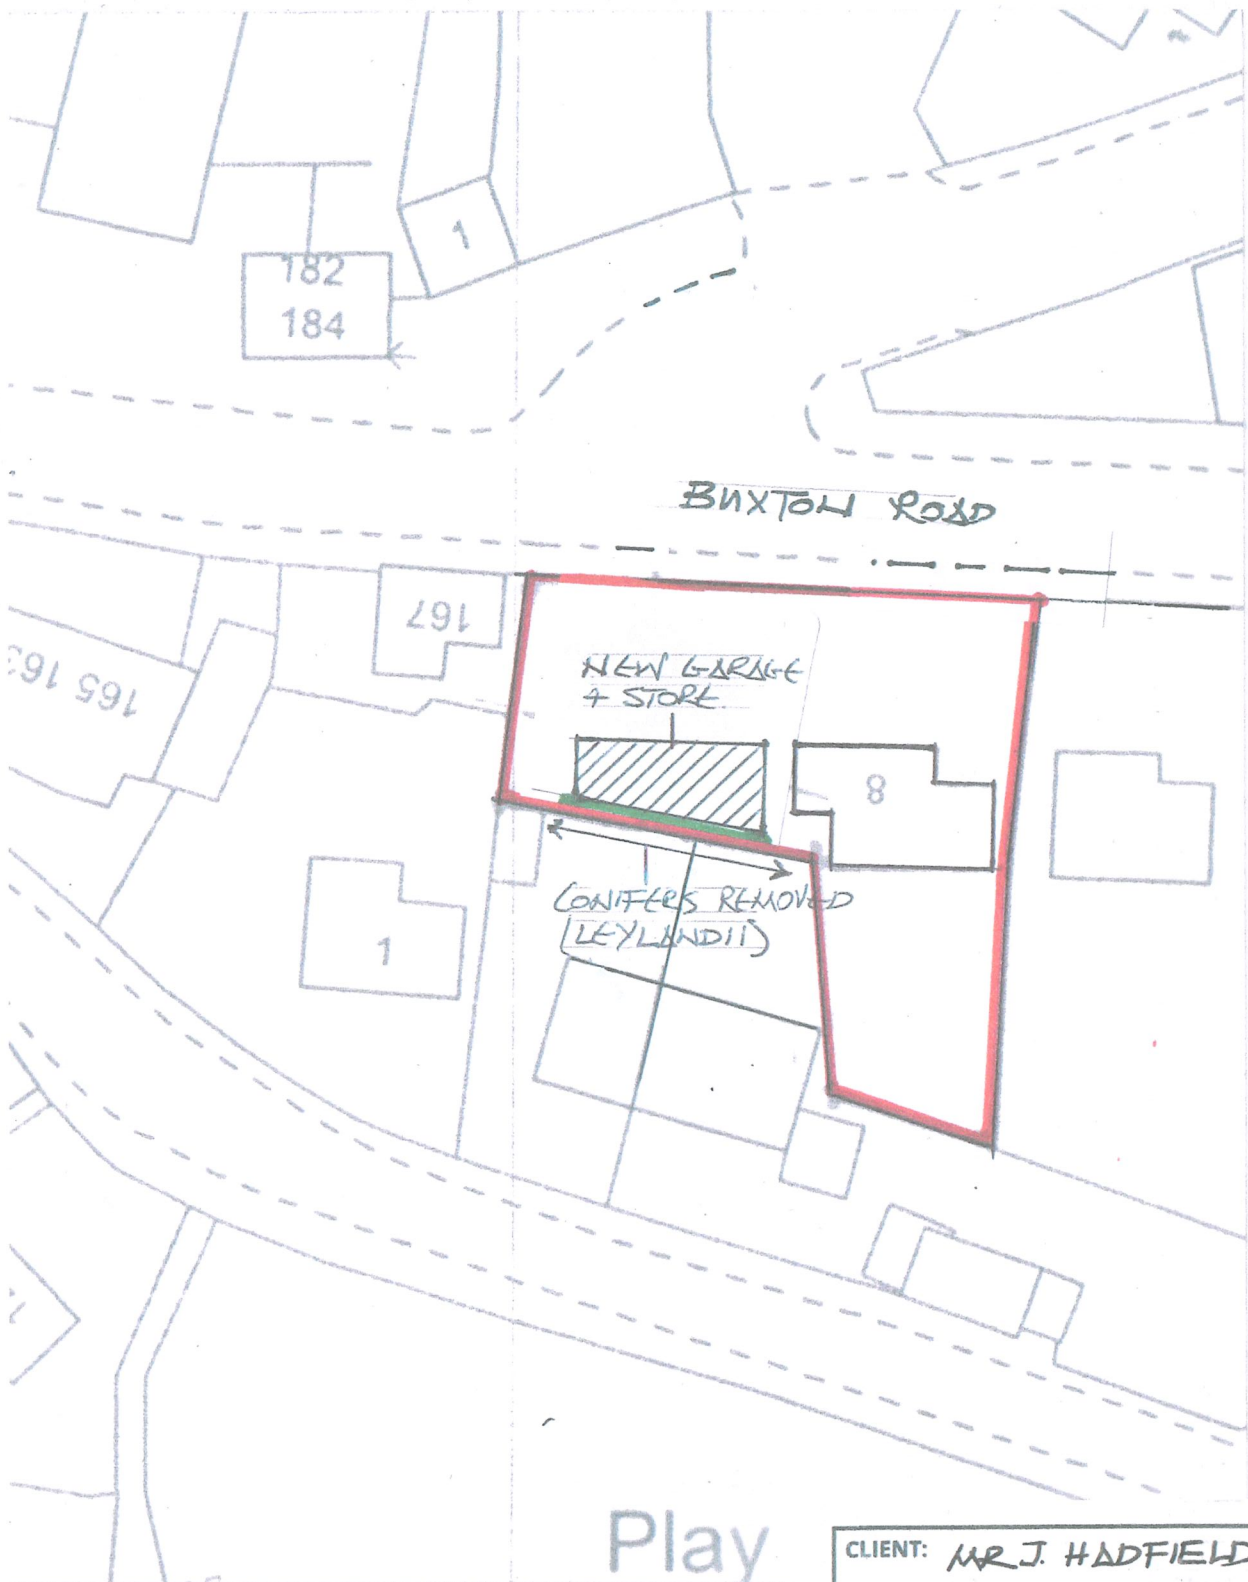


CLIENT: MR J. HADFIELD

PROJECT: 8 BUXTON ROAD
CHAPL EN LE FRITH

TITLE: SITE PLAN.

A P DESIGN
ARCHITECTS AND PLANNING CONSULTANTS
4 KINDER VIEW, NEW MILLS, HIGH PEAK, SK22 4DB
TEL: 01663 742169
MOB: 0781 461 2970

SCALE:

DRAWING NO:

REV:

1:500

03