



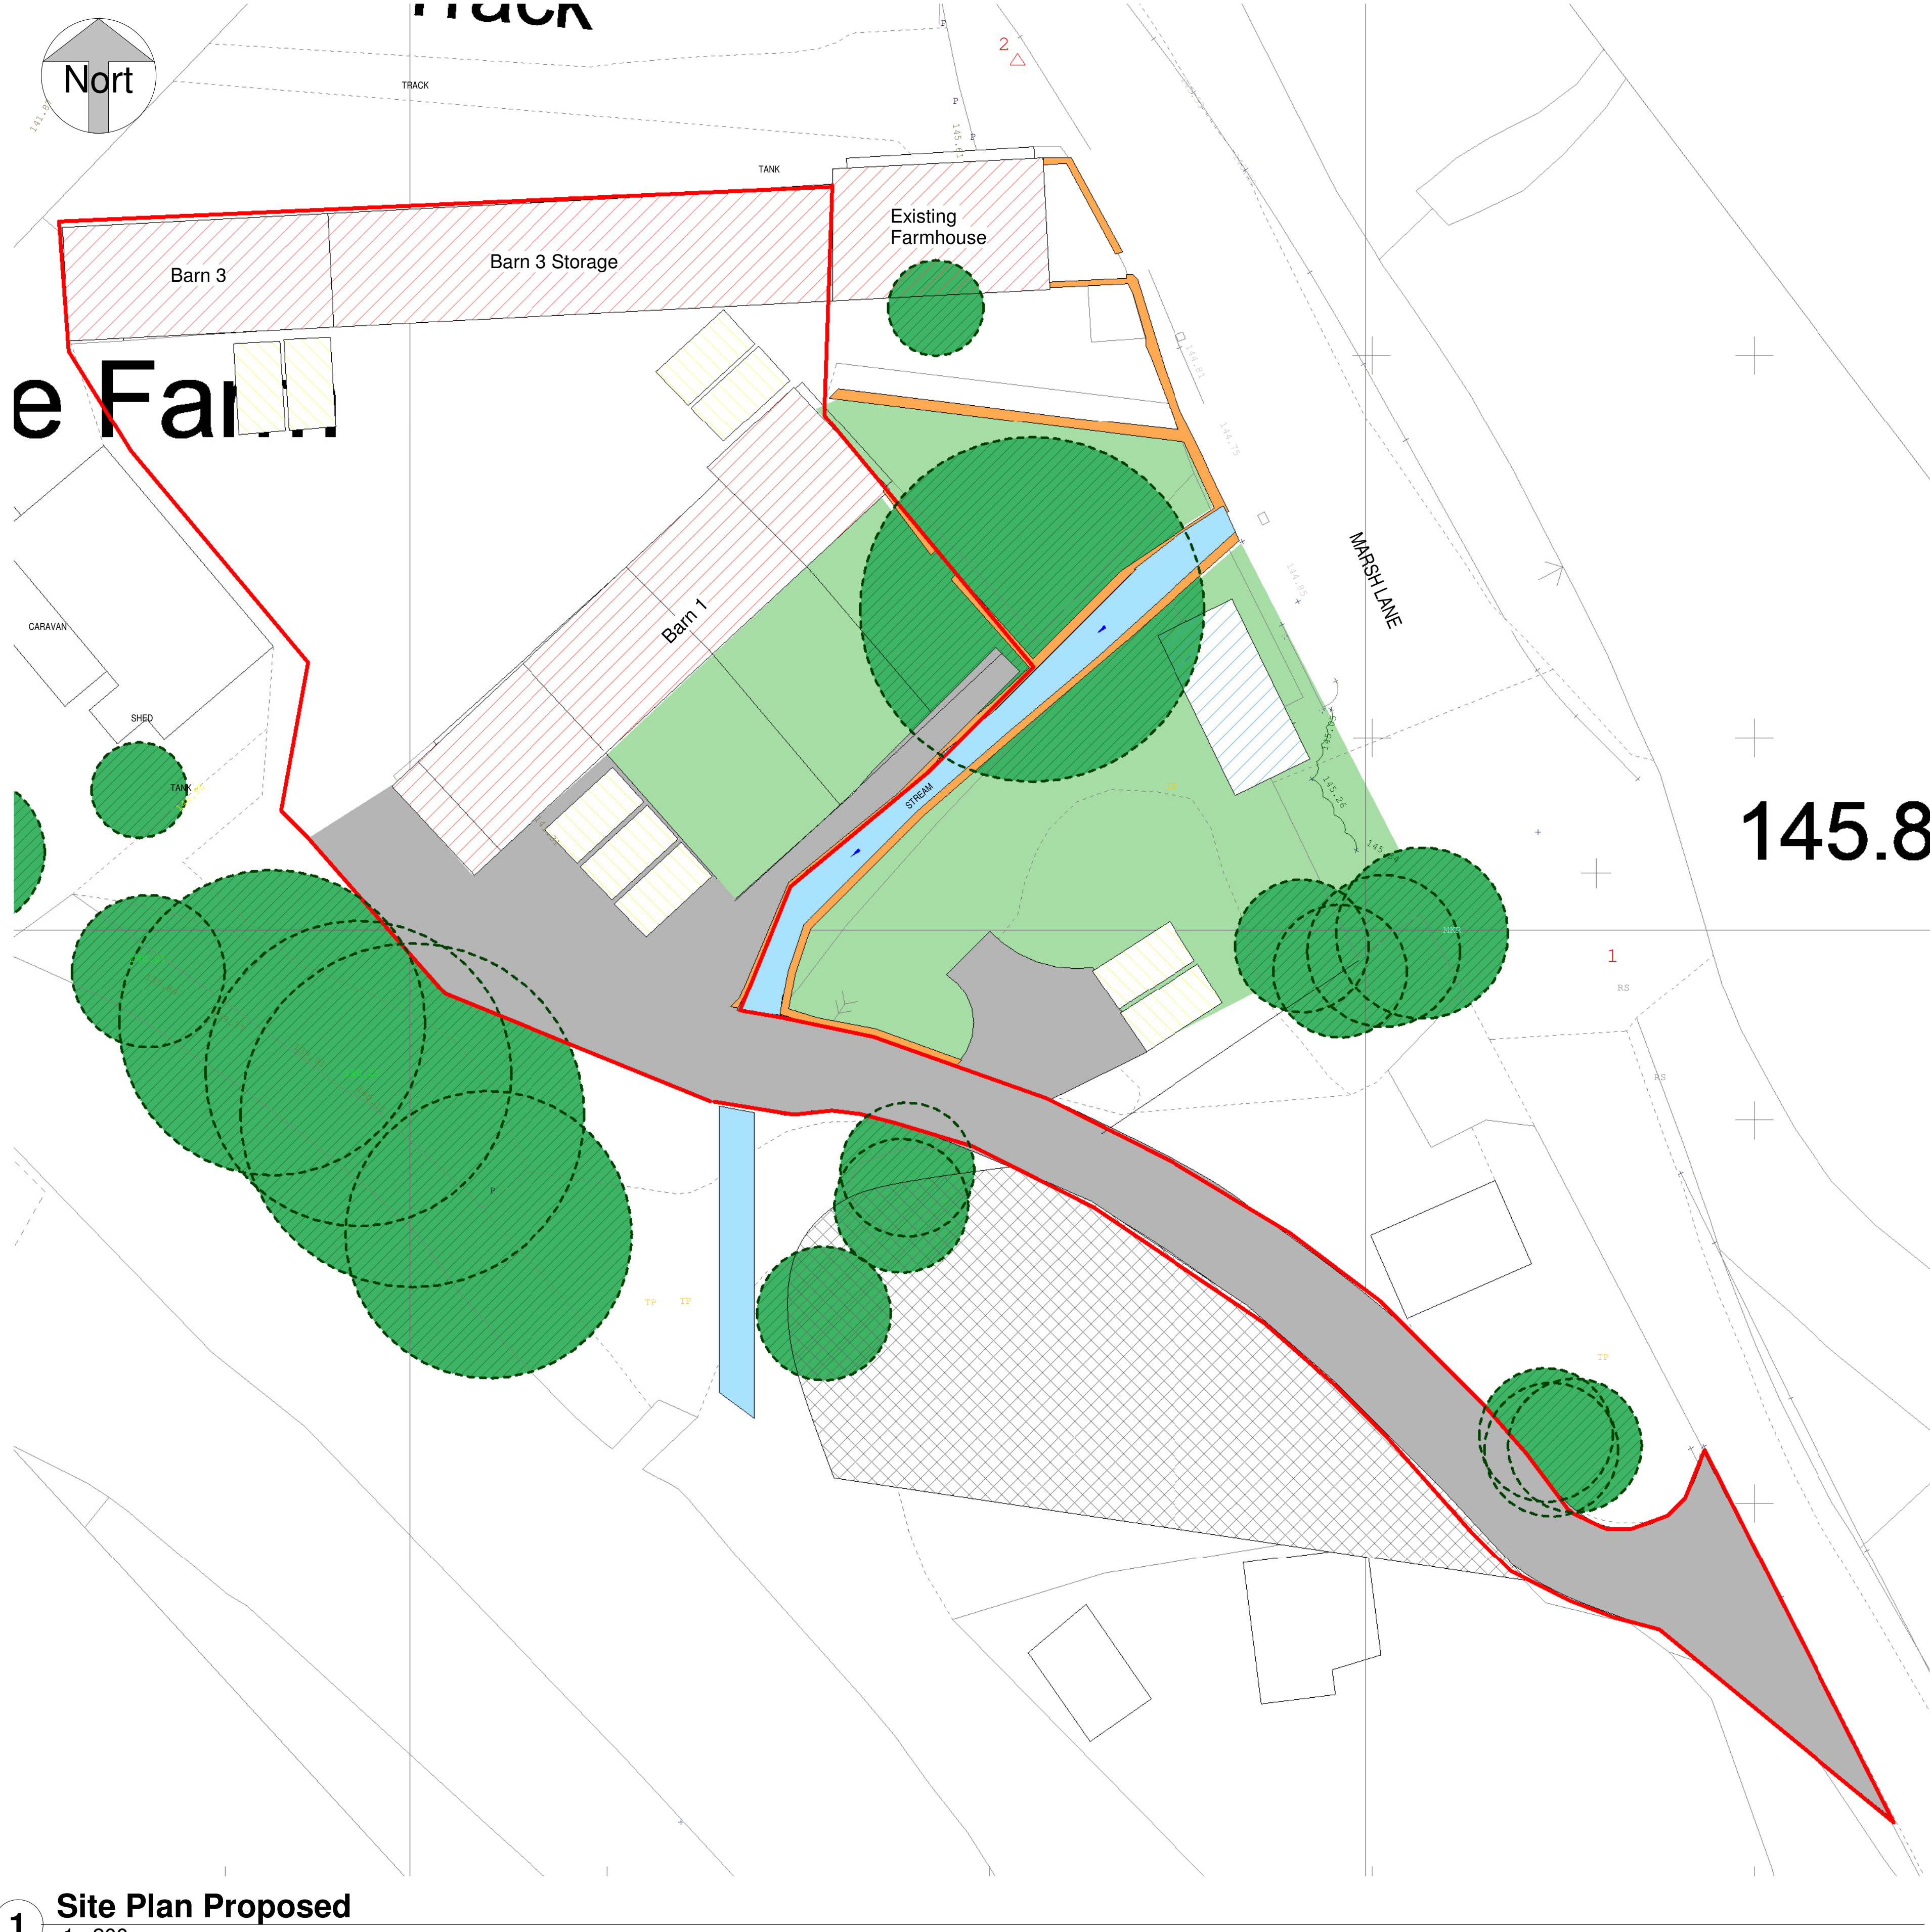

1 Site Plan Proposed
1 : 200

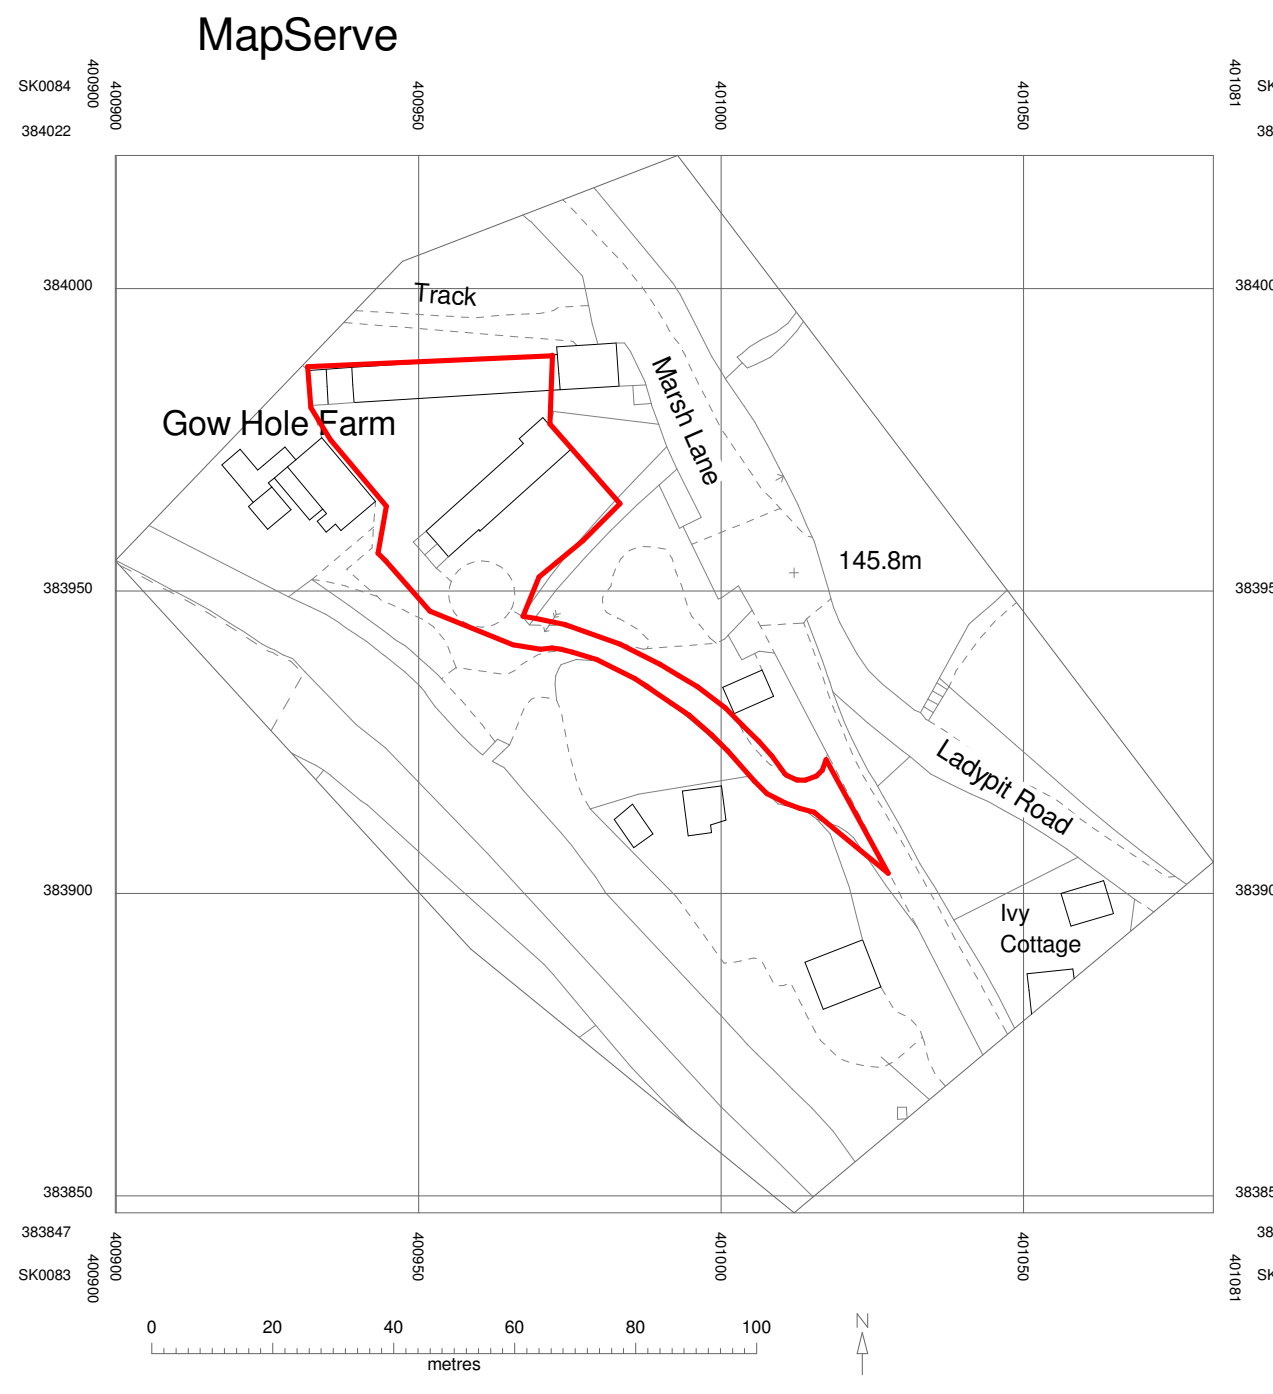

2 Location Plan
1 : 1250

All Dimensions to be checked on site
Work must not be commenced until planning permission (where applicable) and building regulations approval is received. Any works carried out before receipt of the permissions is "entirely at clients' own risk"
It is the responsibility of the client to verify the accuracy of the boundry shown on the Site plan.

Rev	Description	Date
1	Revisions for 2021 application	28/01/21

Architectural SOLUTIONS

Architectural Solutions Limited
Maxron House - Green Lane - Romiley - SK6 3JQ
0161 494 9646 - 07823 322338
email - asmarple@gmail.com
www.architecturalsolutionsltd.co.uk

PROJECT ADDRESS
**Gow Hole Studd Farm,
Marsh Lane,
Furness Vale
SK23 7QE**

PROJECT
Planning Conditions

TITLE
Site & Location Plan

CLIENT
Mr J. Wood

DRAWN BY MJH	CHECKED BY AS	DATE 13/01/21
SCALE (@ A1) As indicated	PROJECT NUMBER 2583	REV 1
DRAWING NUMBER 07		