



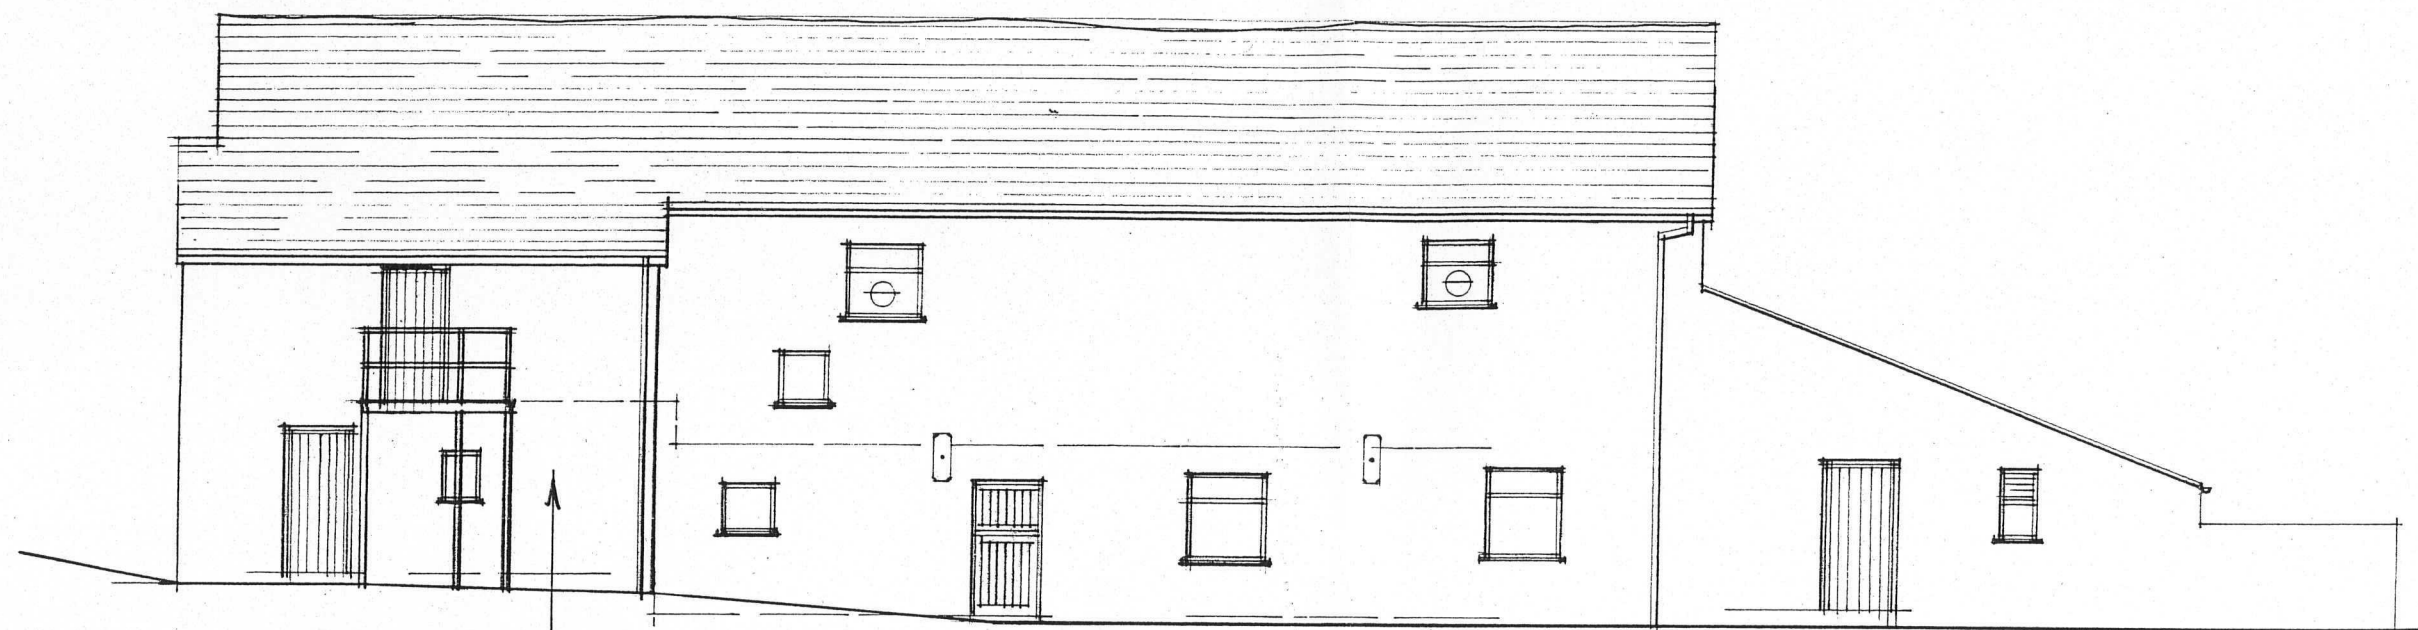

NORTH WEST ELEVATION.

FORMER
WINDOW.

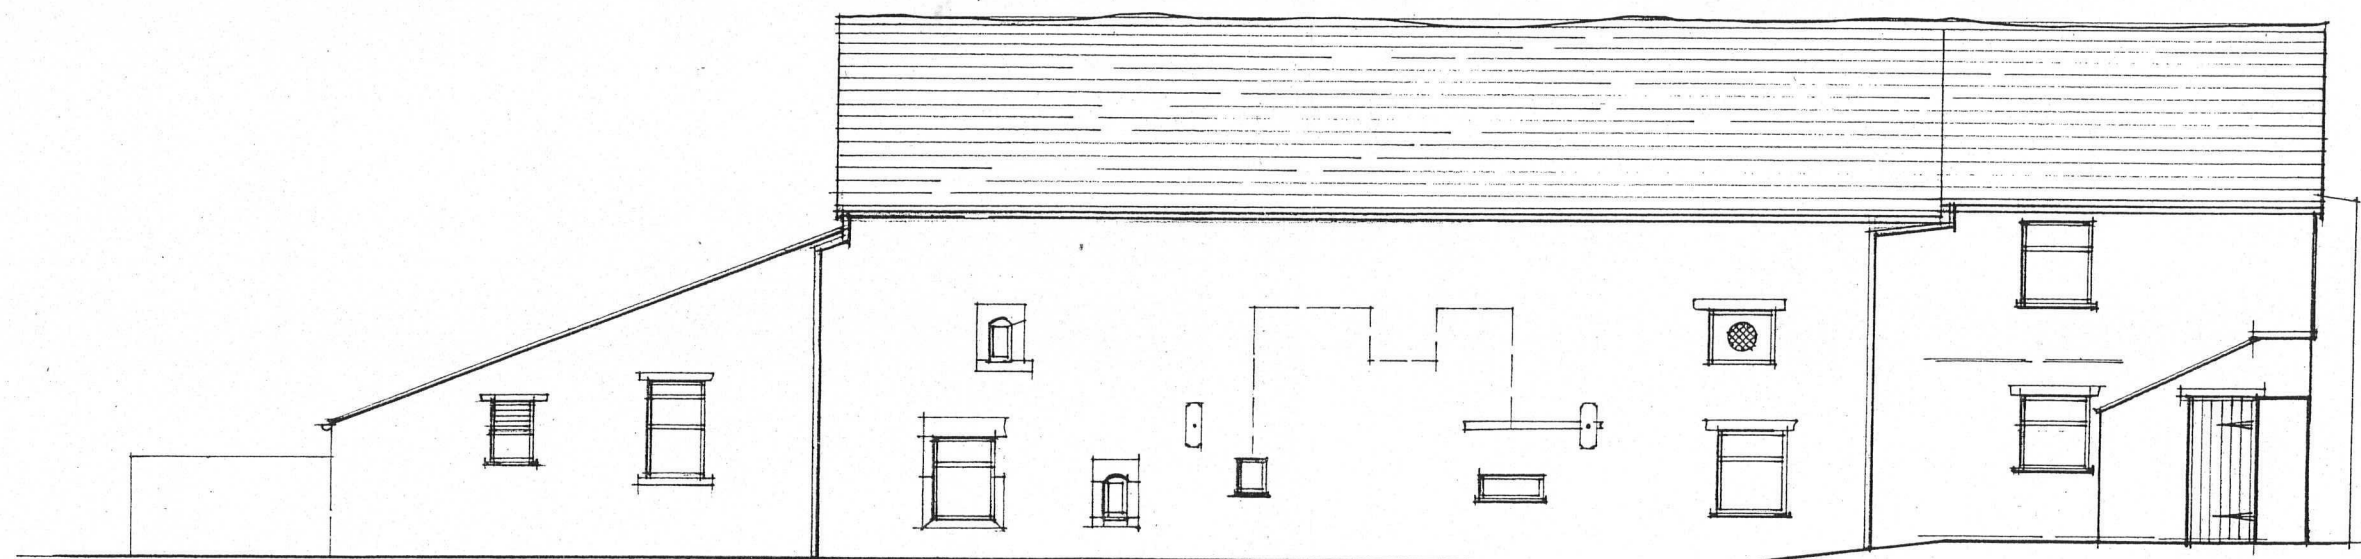

SOUTH EAST ELEVATION.

BUILDING NO. 1.

CLIENT: MR J. WOOD.

PROJECT: GOWHOLE FARM

TITLE: ELEVATIONS AS EXISTING

A P DESIGN

ARCHITECTS AND PLANNING CONSULTANTS
4 KINDER VIEW, NEW MILLS, HIGH PEAK SK22 4DB

TEL 01663 742169

SCALE DRAWING NO REV

1:100

02