




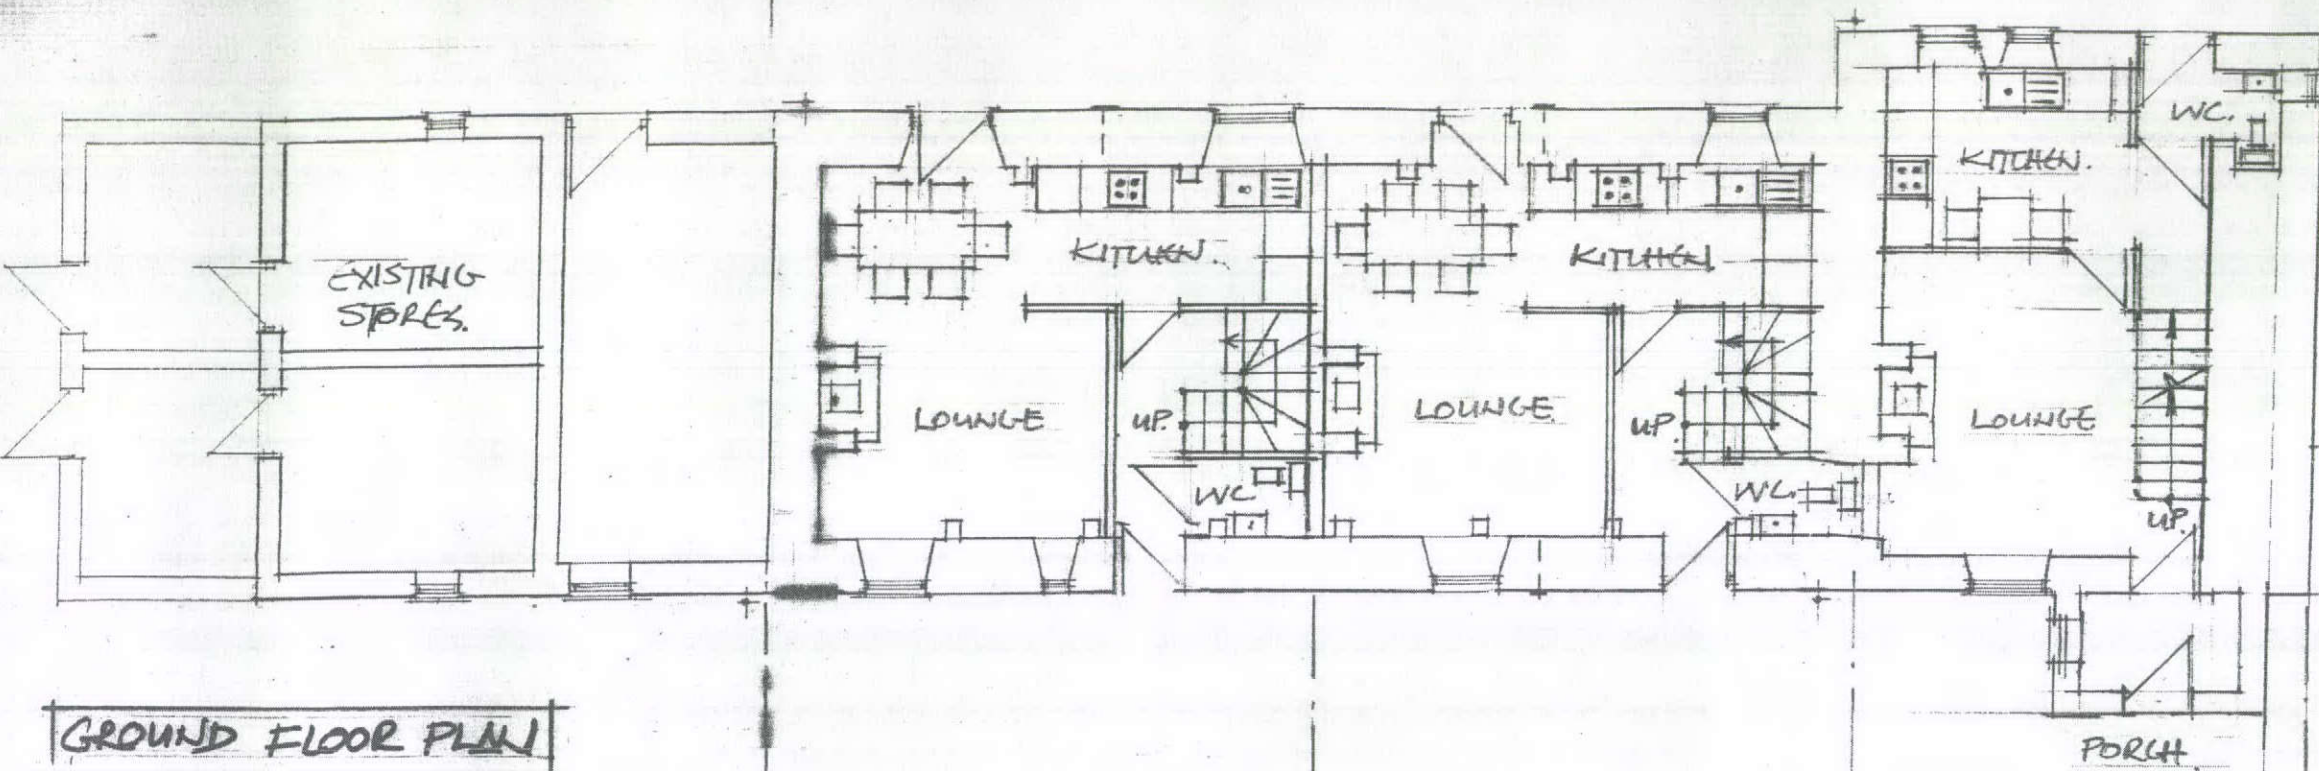


GROUND FLOOR PLAN

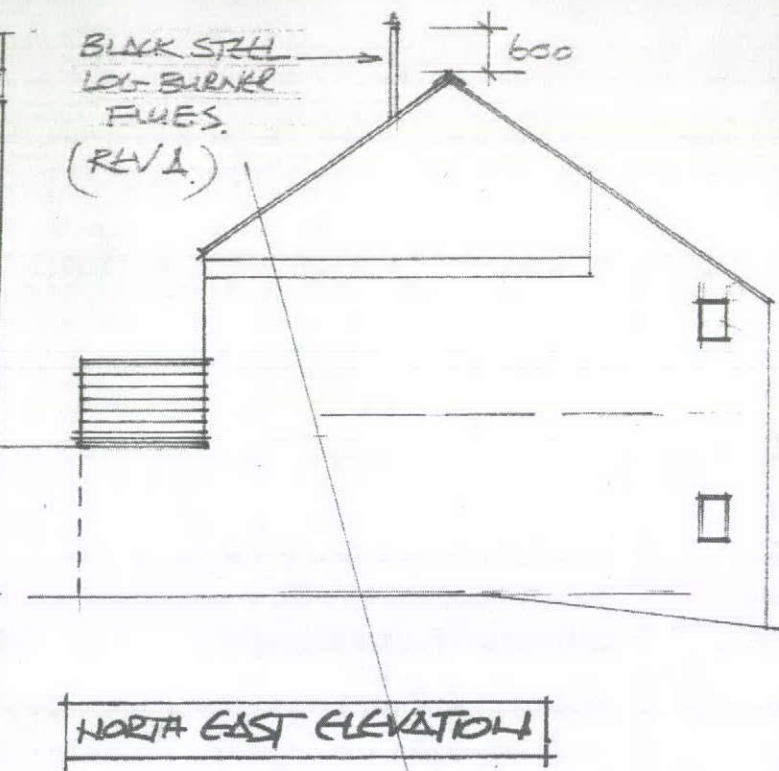

NORTH EAST ELEVATION

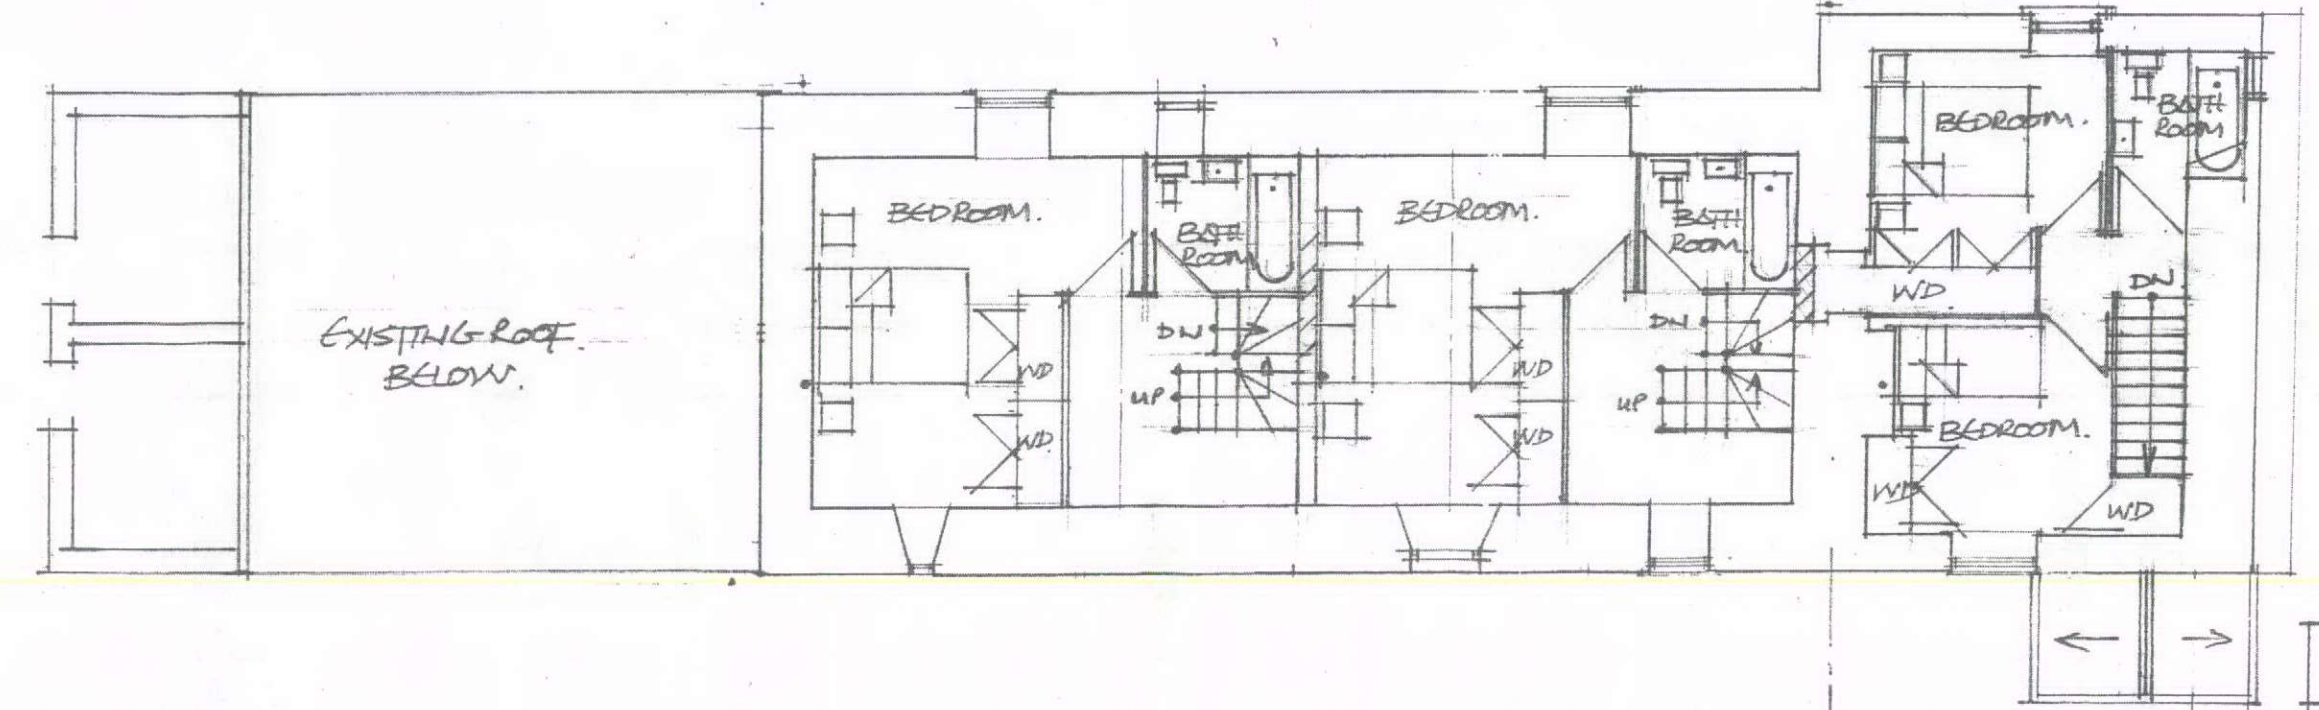

FIRST FLOOR PLAN

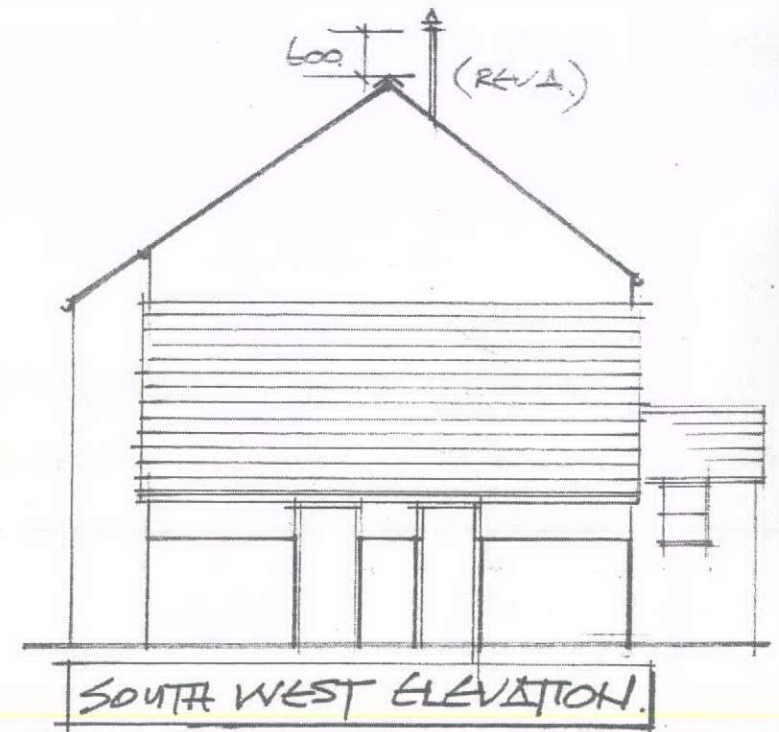

SOUTH WEST ELEVATION

BUILDING NO. 1.			
CLIENT: MR. J. WOOD.			
PROJECT: GOWHOLE FARM.			
TITLE: PLANS AS PROPOSED			
A P DESIGN ARCHITECTS AND PLANNING CONSULTANTS 4 KINDER VIEW, NEW MILLS, HIGH PEAK SK22 4DB TEL 01663 742169			
SCALE	DRAWING NO	REV	
1:100	03	B	