



EX. HOUSE

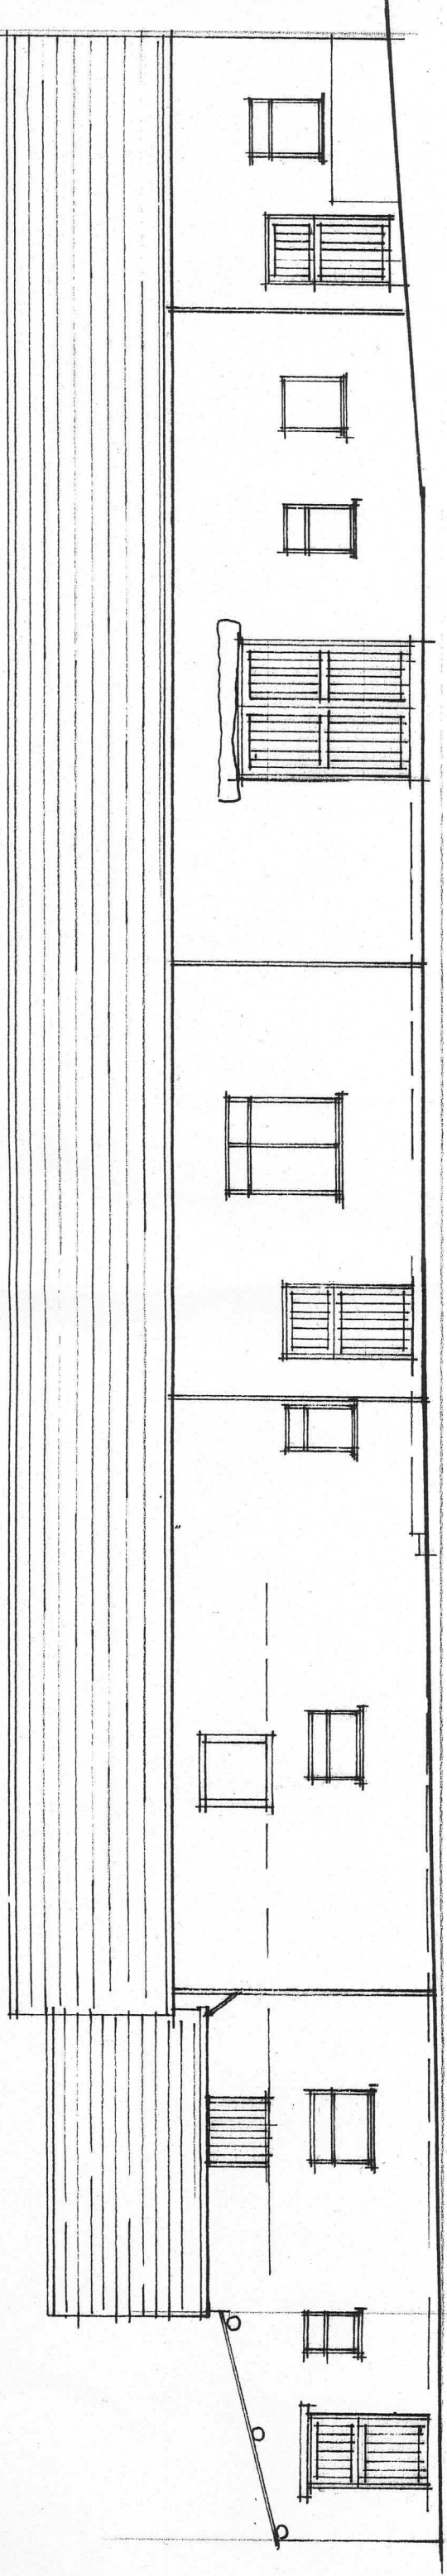

FRONT ELEVATION SOUTH

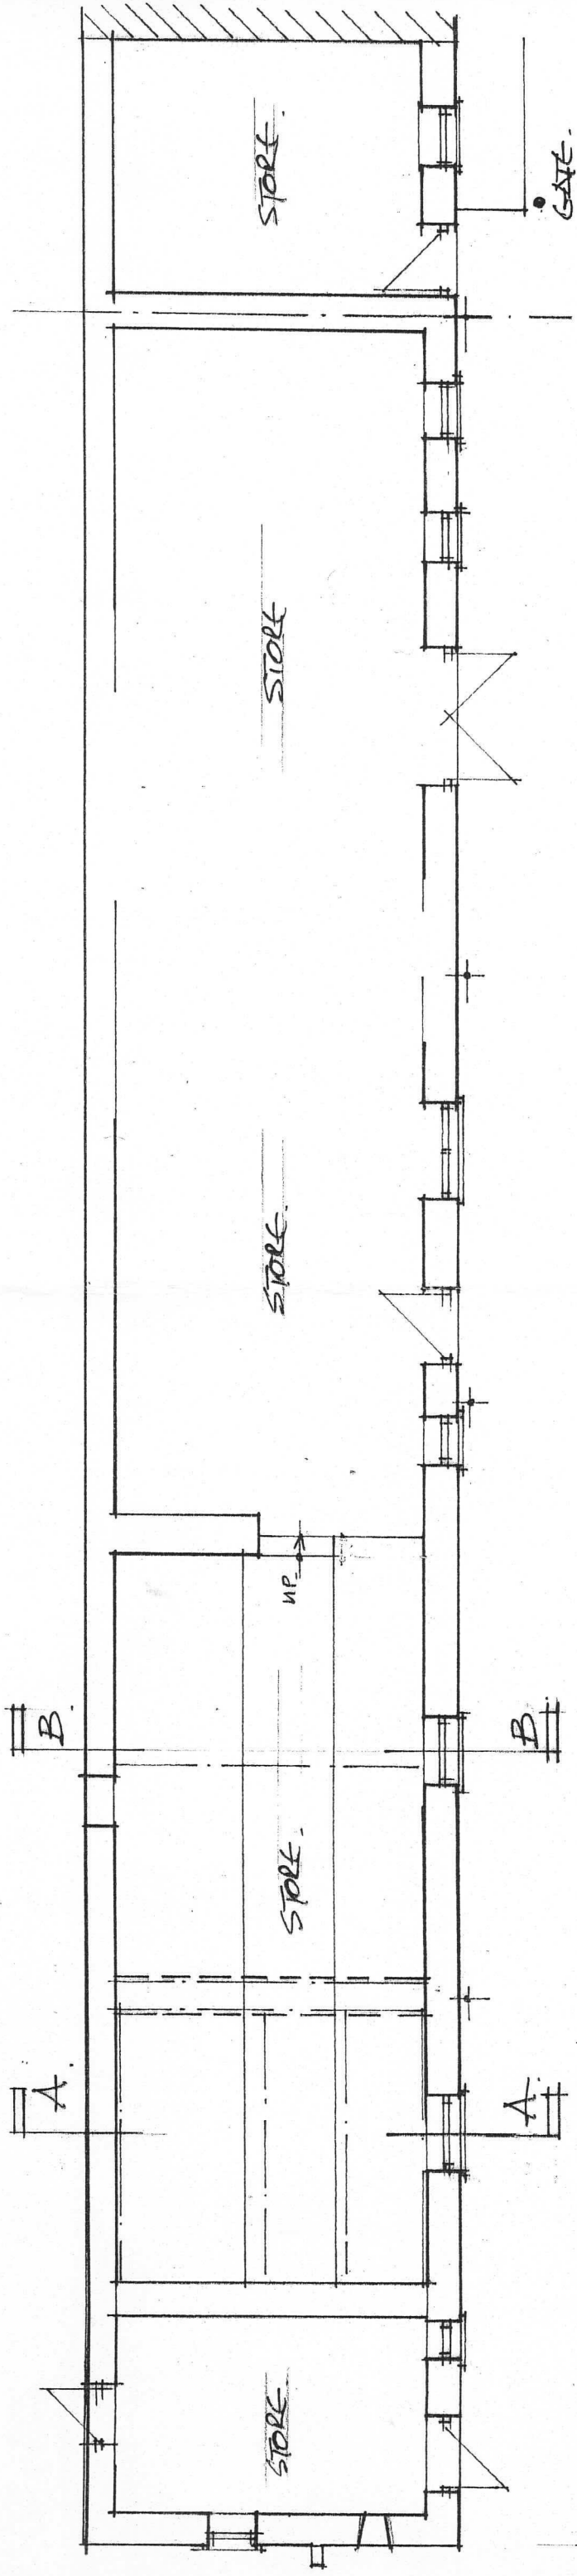

GROUND FLOOR PLAN

GATE POST

|   |                               |     |
|---|-------------------------------|-----|
| <b>BUILDING NO. 3</b>                                                                                                 |                               |     |
| CLIENT:   | MR J. WOOD                    |     |
| PROJECT:   | GOV HOLE FARM<br>FURNESS VALE |     |
| TITLE:   | AS EXISTING                   |     |
| A P DESIGN<br>ARCHITECTS AND PLANNING CONSULTANTS<br>4 KINDER VIEW, NEW MILLS, HIGH PEAK SK22 4DB<br>TEL 01663 742169 |                               |     |
| SCALE   | DRAWING NO                    | REV |
| 1:100   | 01                            |     |

EXISTING GROUND  
FLOOR PLAN  
AND FRONT  
ELEVATION SOUTH