



(REV 5)
BLACK STEEL L50
BURNER FLUE

2 NO CONSERVATION VELUX (550x980)

EX. HOUSE

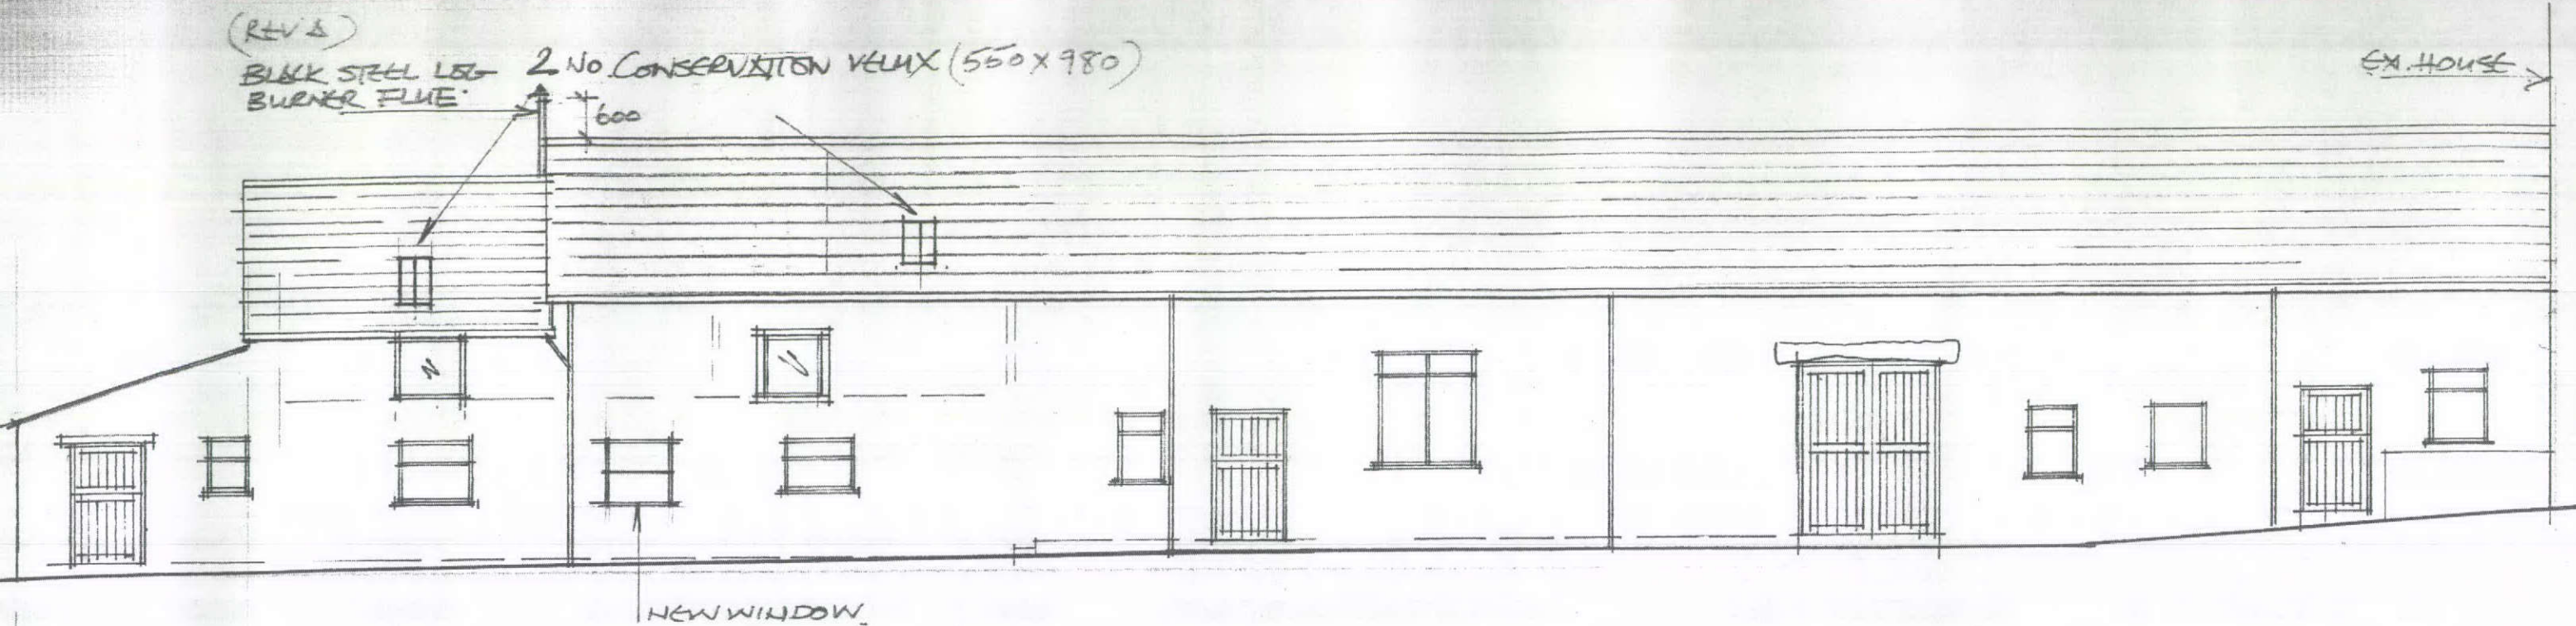

FRONT ELEVATION. SOUTH

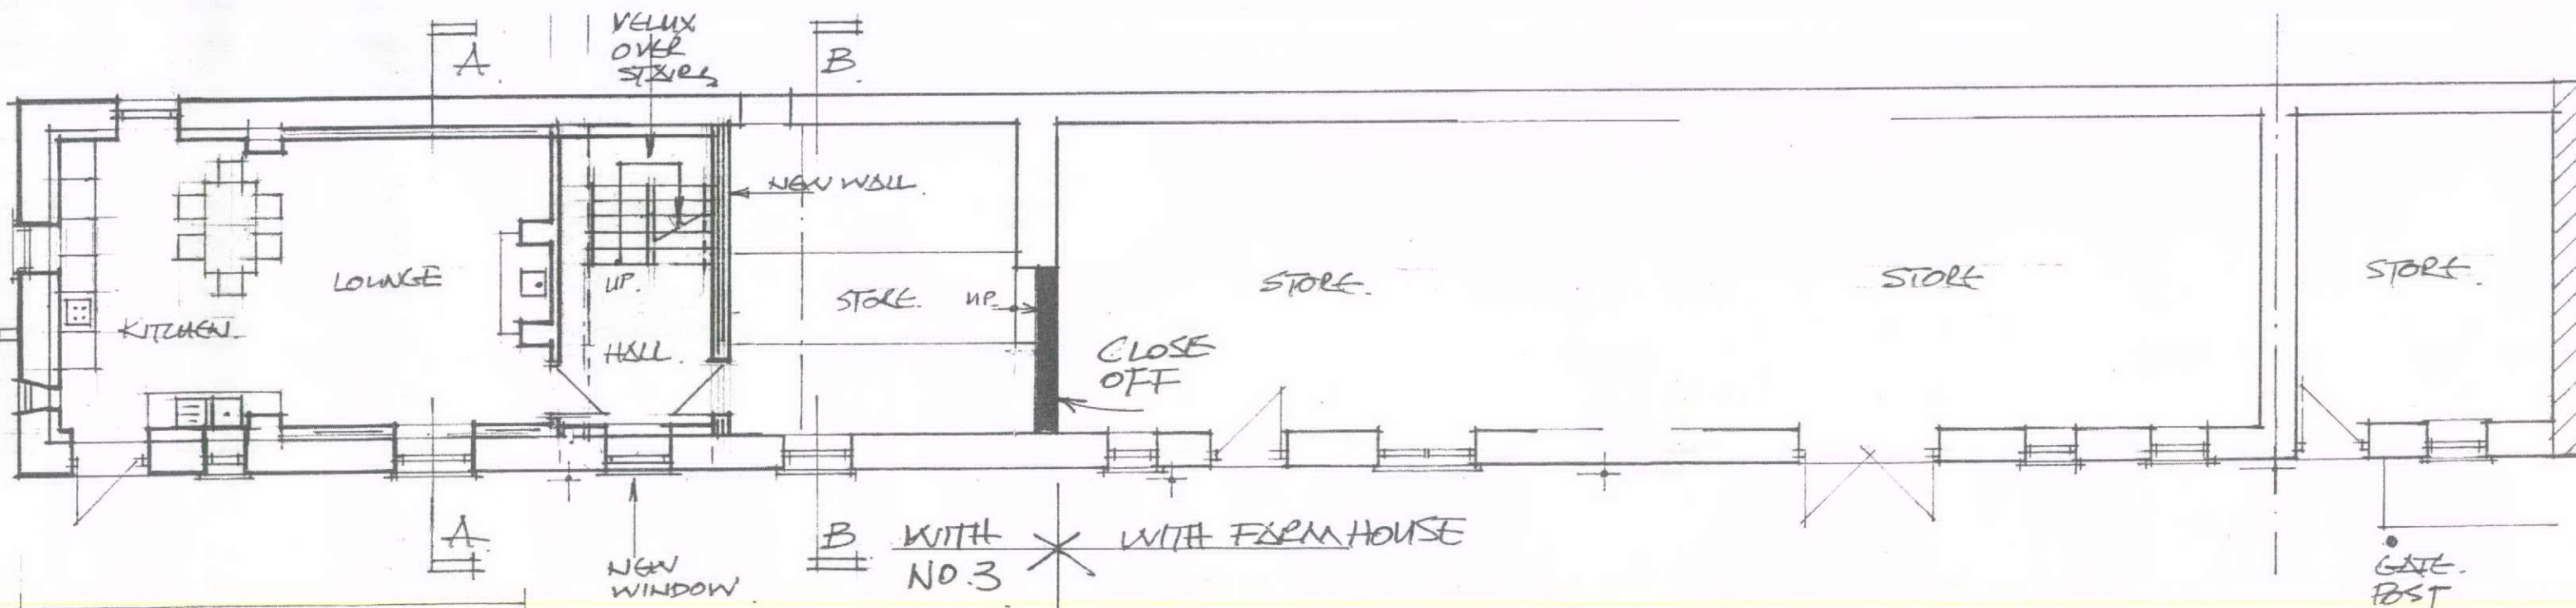

GROUND FLOOR PLAN.

BUILDING NO. 3

PROPOSED
GROUND FLOOR
PLAN AND
FRONT ELEVATION
SOUTH.

CLIENT: MR J. WOOD
PROJECT: GOW HOLE FARM
FURNESS VALE
TITLE: PROPOSALS
A P DESIGN
ARCHITECTS AND PLANNING CONSULTANTS
4 KINDER VIEW, NEW MILLS, HIGH PEAK SK22 4DB
TEL 01663 742169

SCALE 1:100
DRAWING NO 04
REV B