



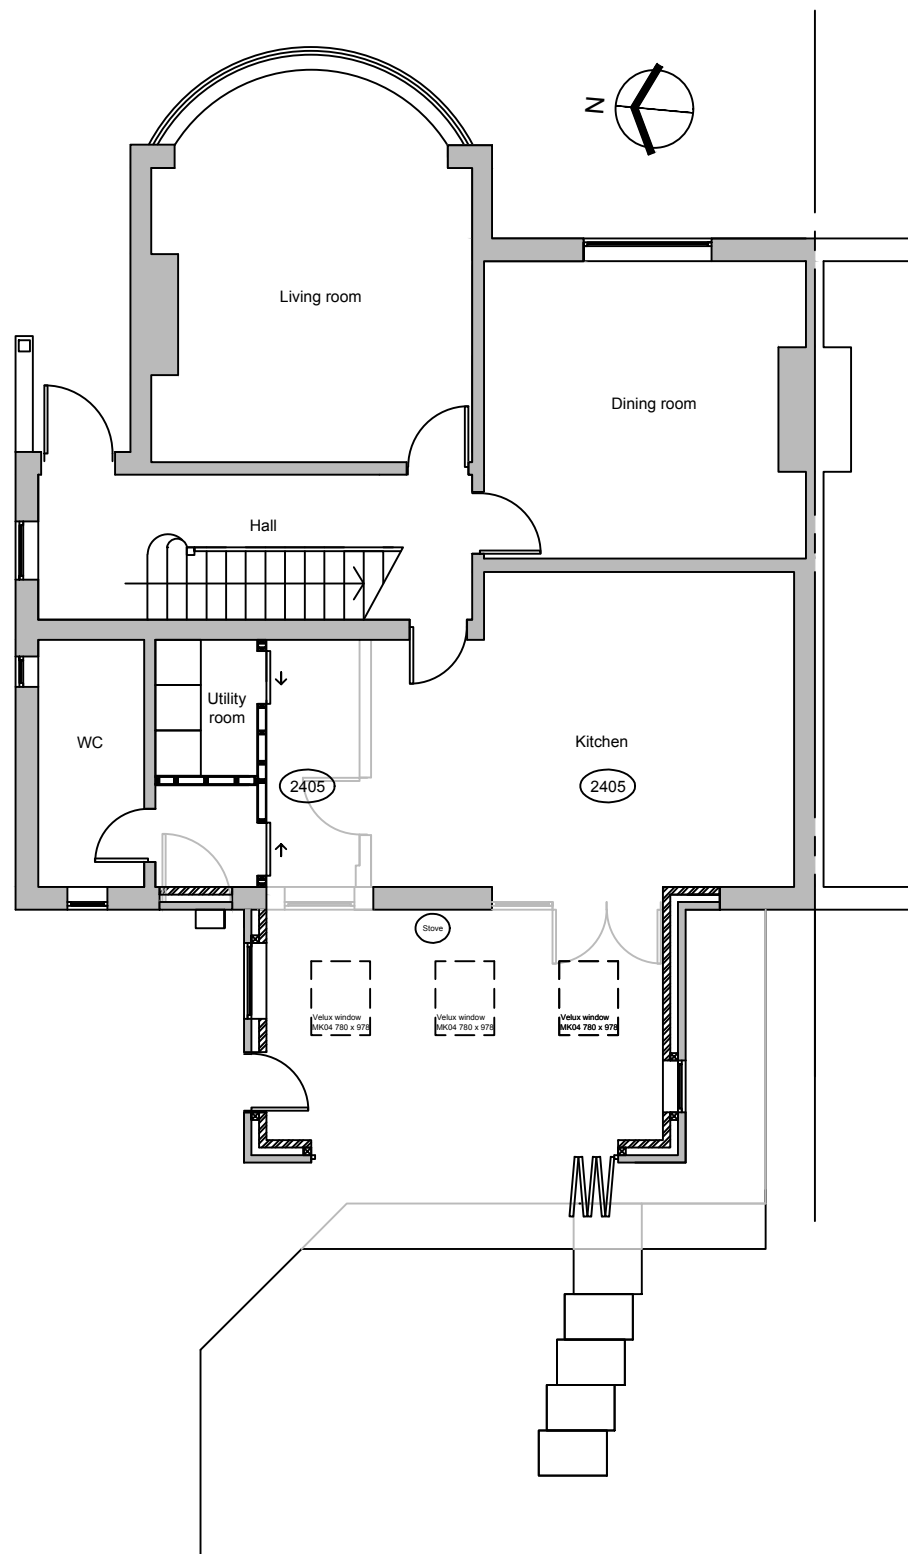

Proposed Ground Floor Plan

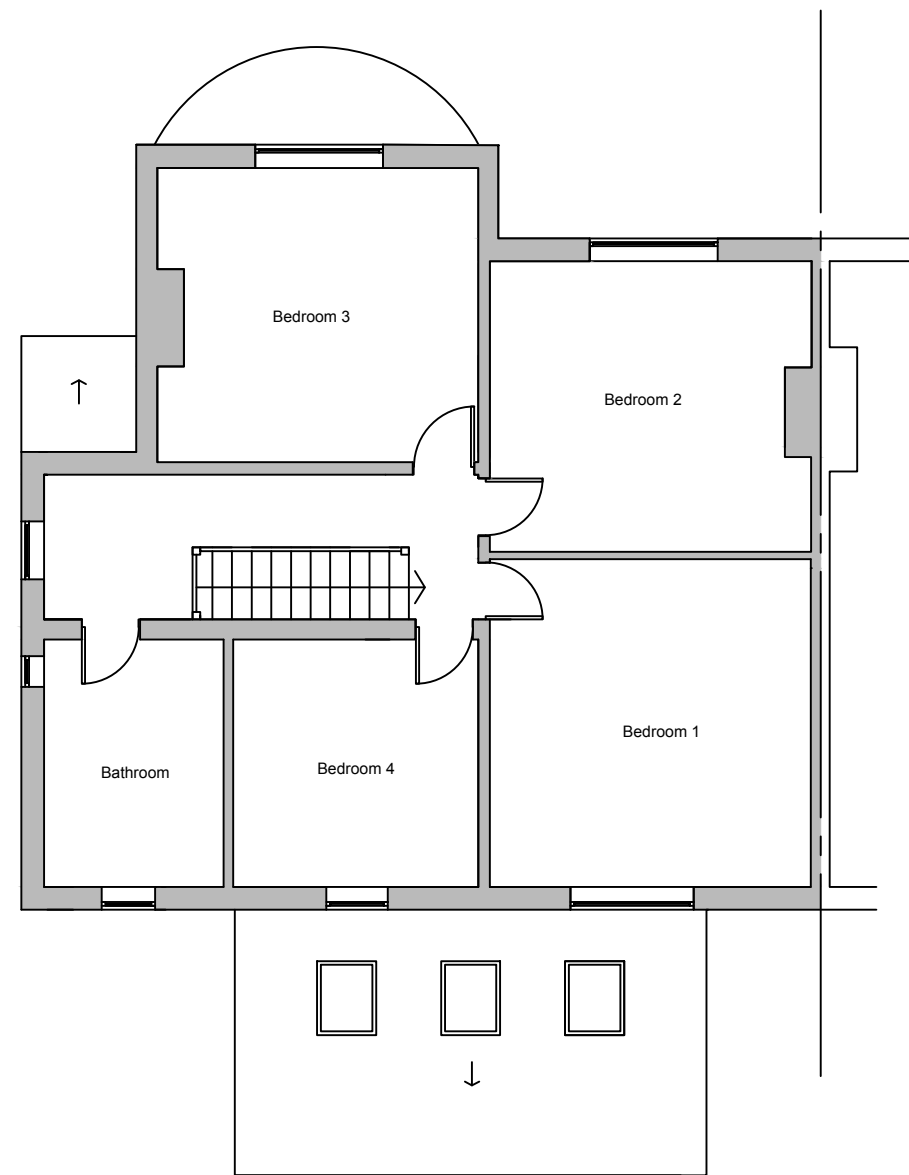

Proposed First Floor Plan



Metric scale

Rev A - revised to clients comments Feb 2021



Client:

Mr & Mrs Dewey
Danemoor, North Road, Glossop, Derbyshire,
SK13 7AX

Project:

Single storey rear extension

Title:

Proposed Plans

Scale: 1:100 @ A3

Drawn:

C.K.

Date:

January 2021

Project no.:

3006

Drawing no.:

3006-003A

PLANMART LIMITED
9, GEORGE STREET, GLOSSOP,
DERBYSHIRE SK13 8AY.
TEL: 01457 863153