



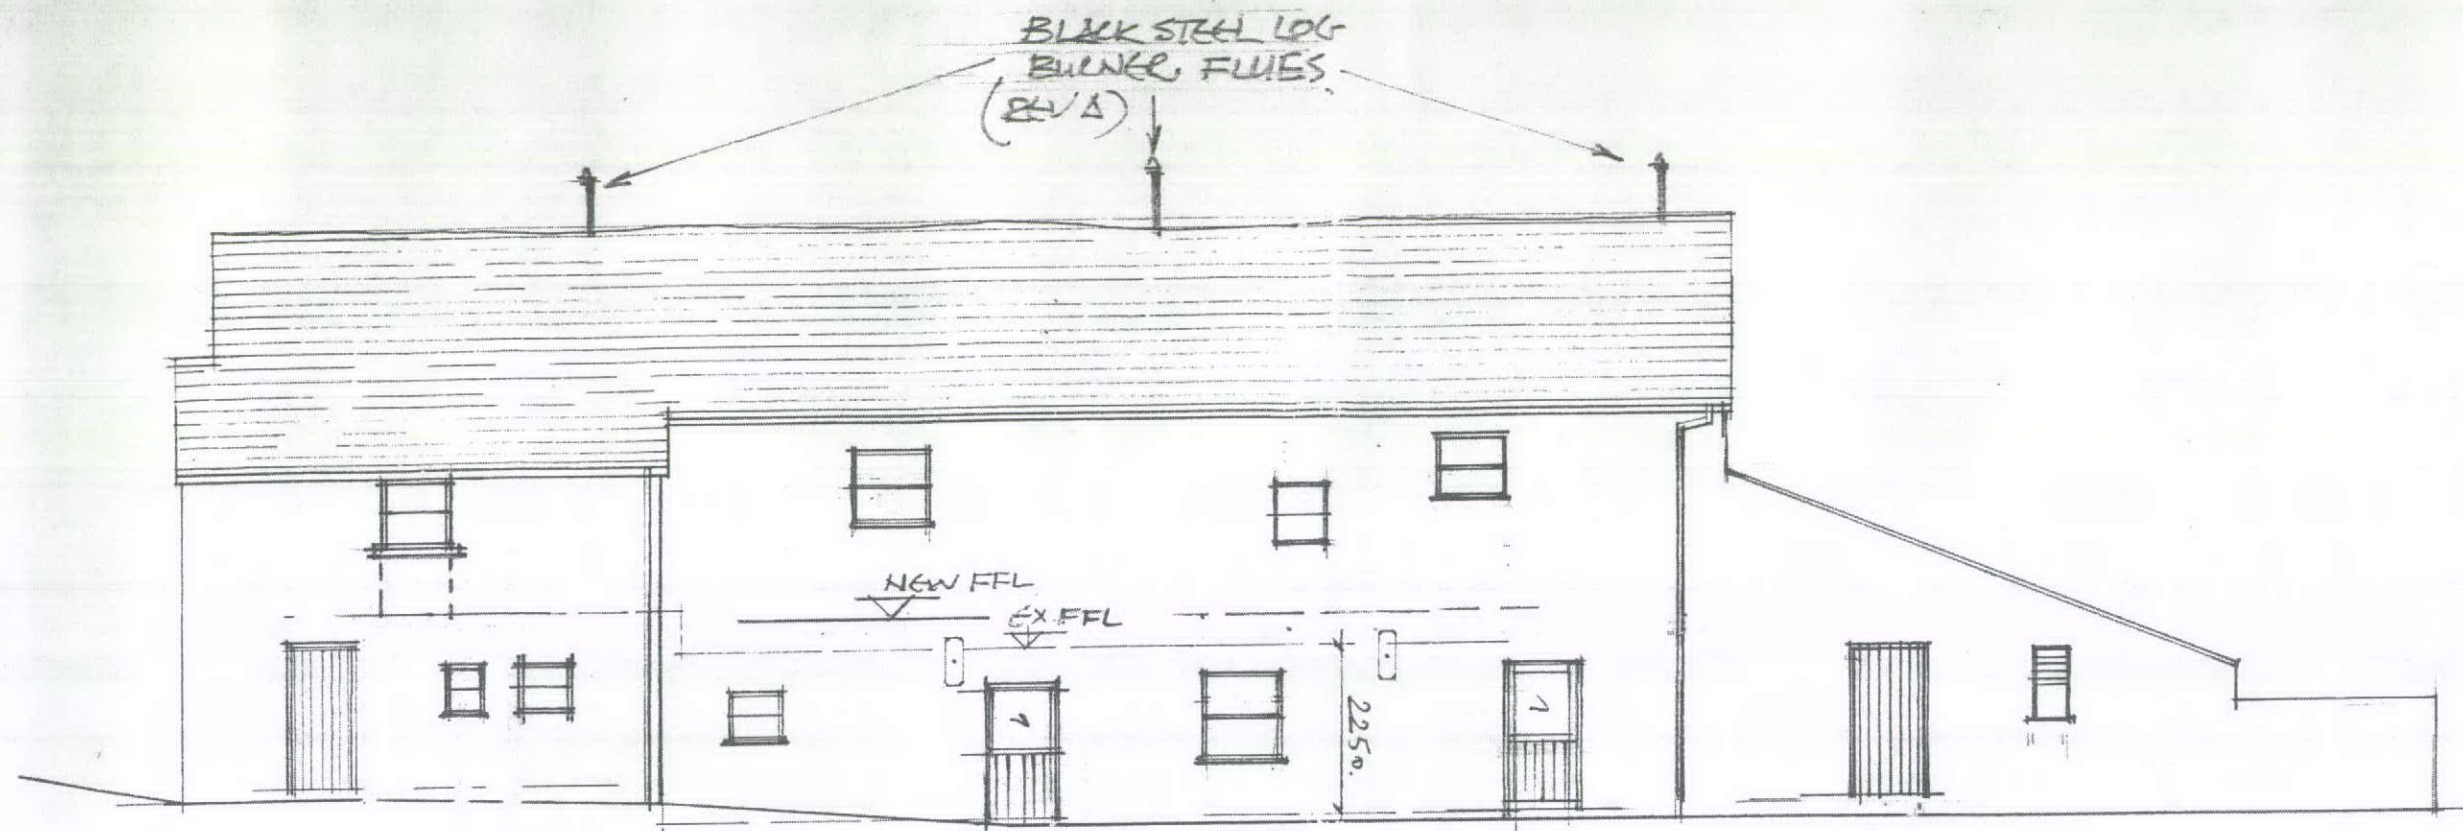

NORTH WEST ELEVATION.

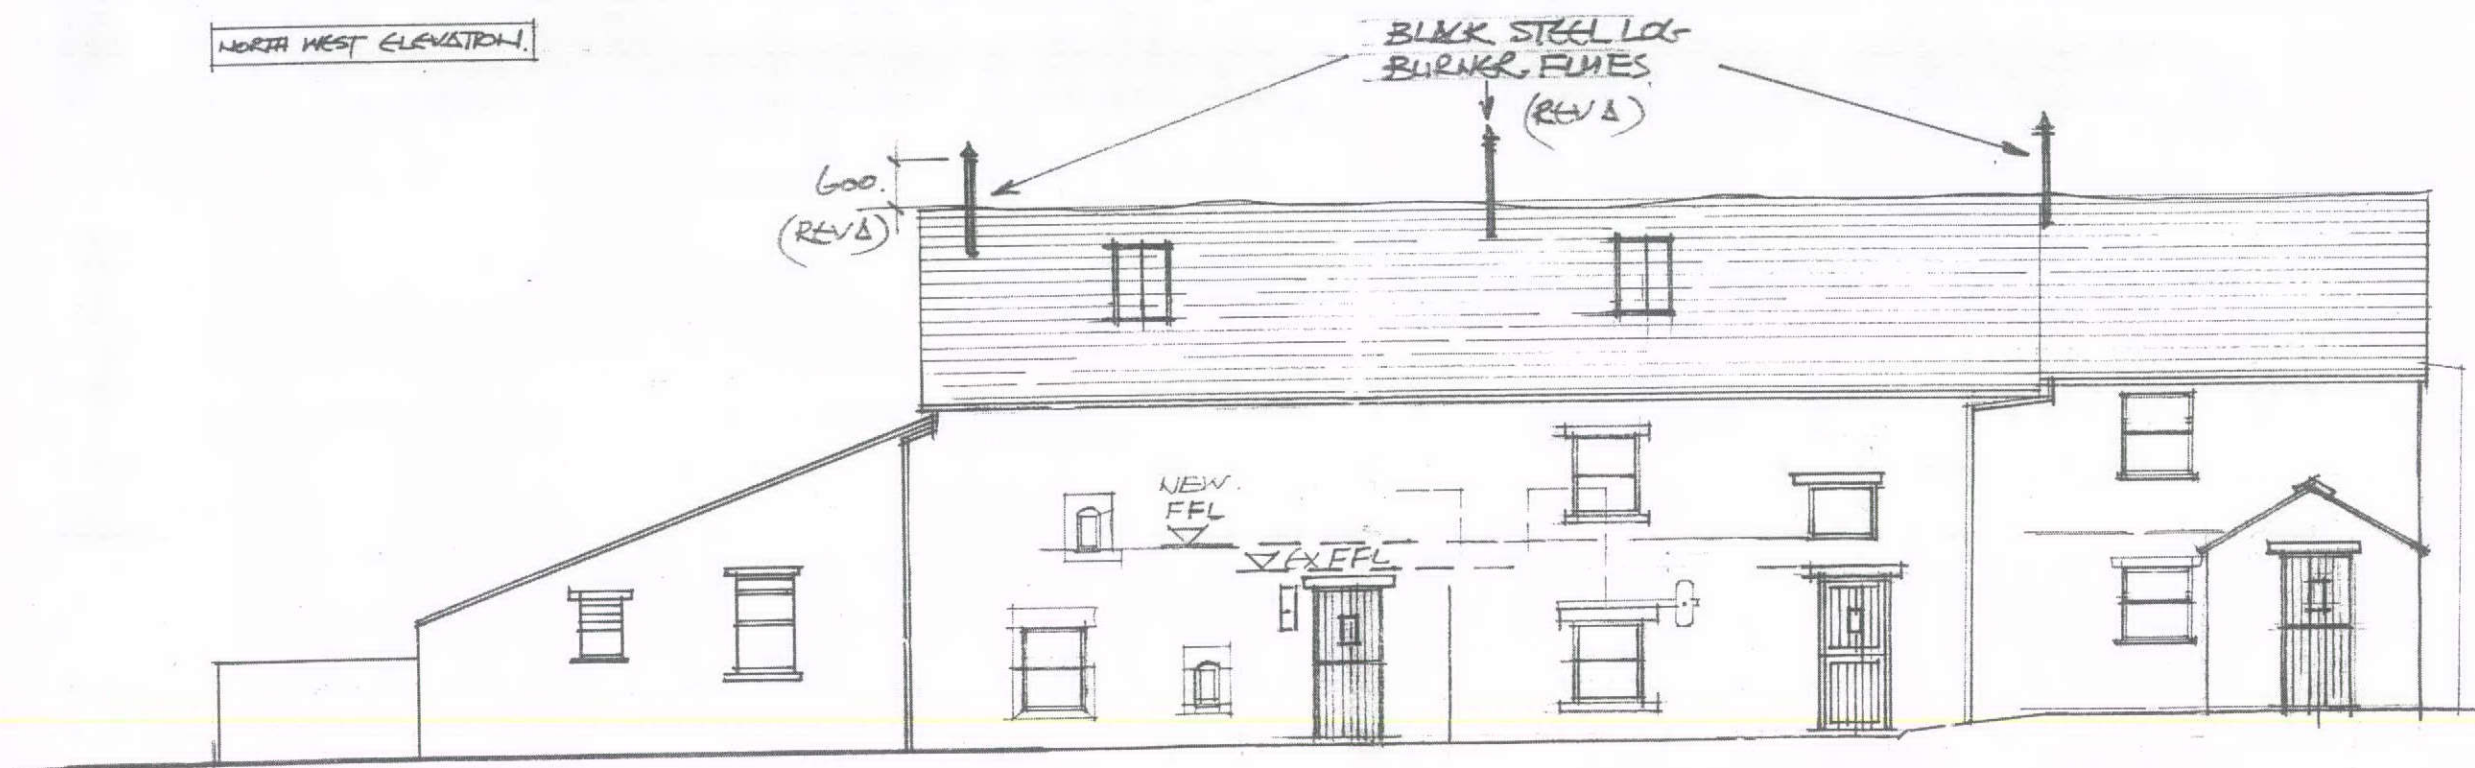

SOUTH EAST ELEVATION.

BUILDING NO. 1.

CLIENT: MR J. WOOD

PROJECT: GOWHOLE FARM

TITLE: ELEVATIONS AS PROPOSED

A P DESIGN

ARCHITECTS AND PLANNING CONSULTANTS
4 KINDER VIEW, NEW MILLS, HIGH PEAK SK22 4DB
TEL 01563 742169

SCALE	DRAWING NO	REV
1:100	04	B