


Note:
Studio OL3 Ltd shall have no responsibility for any use made of this document other than for that which it was prepared and issued.
All dimensions and levels to be checked on site.
Any discrepancies should be reported to Studio OL3 Ltd.
This drawing should not be reproduced without written permission from Studio OL3 Ltd.




Front Elevation as Proposed
Scale @ 1 : 50



Rear Elevation as Proposed
Scale @ 1 : 50

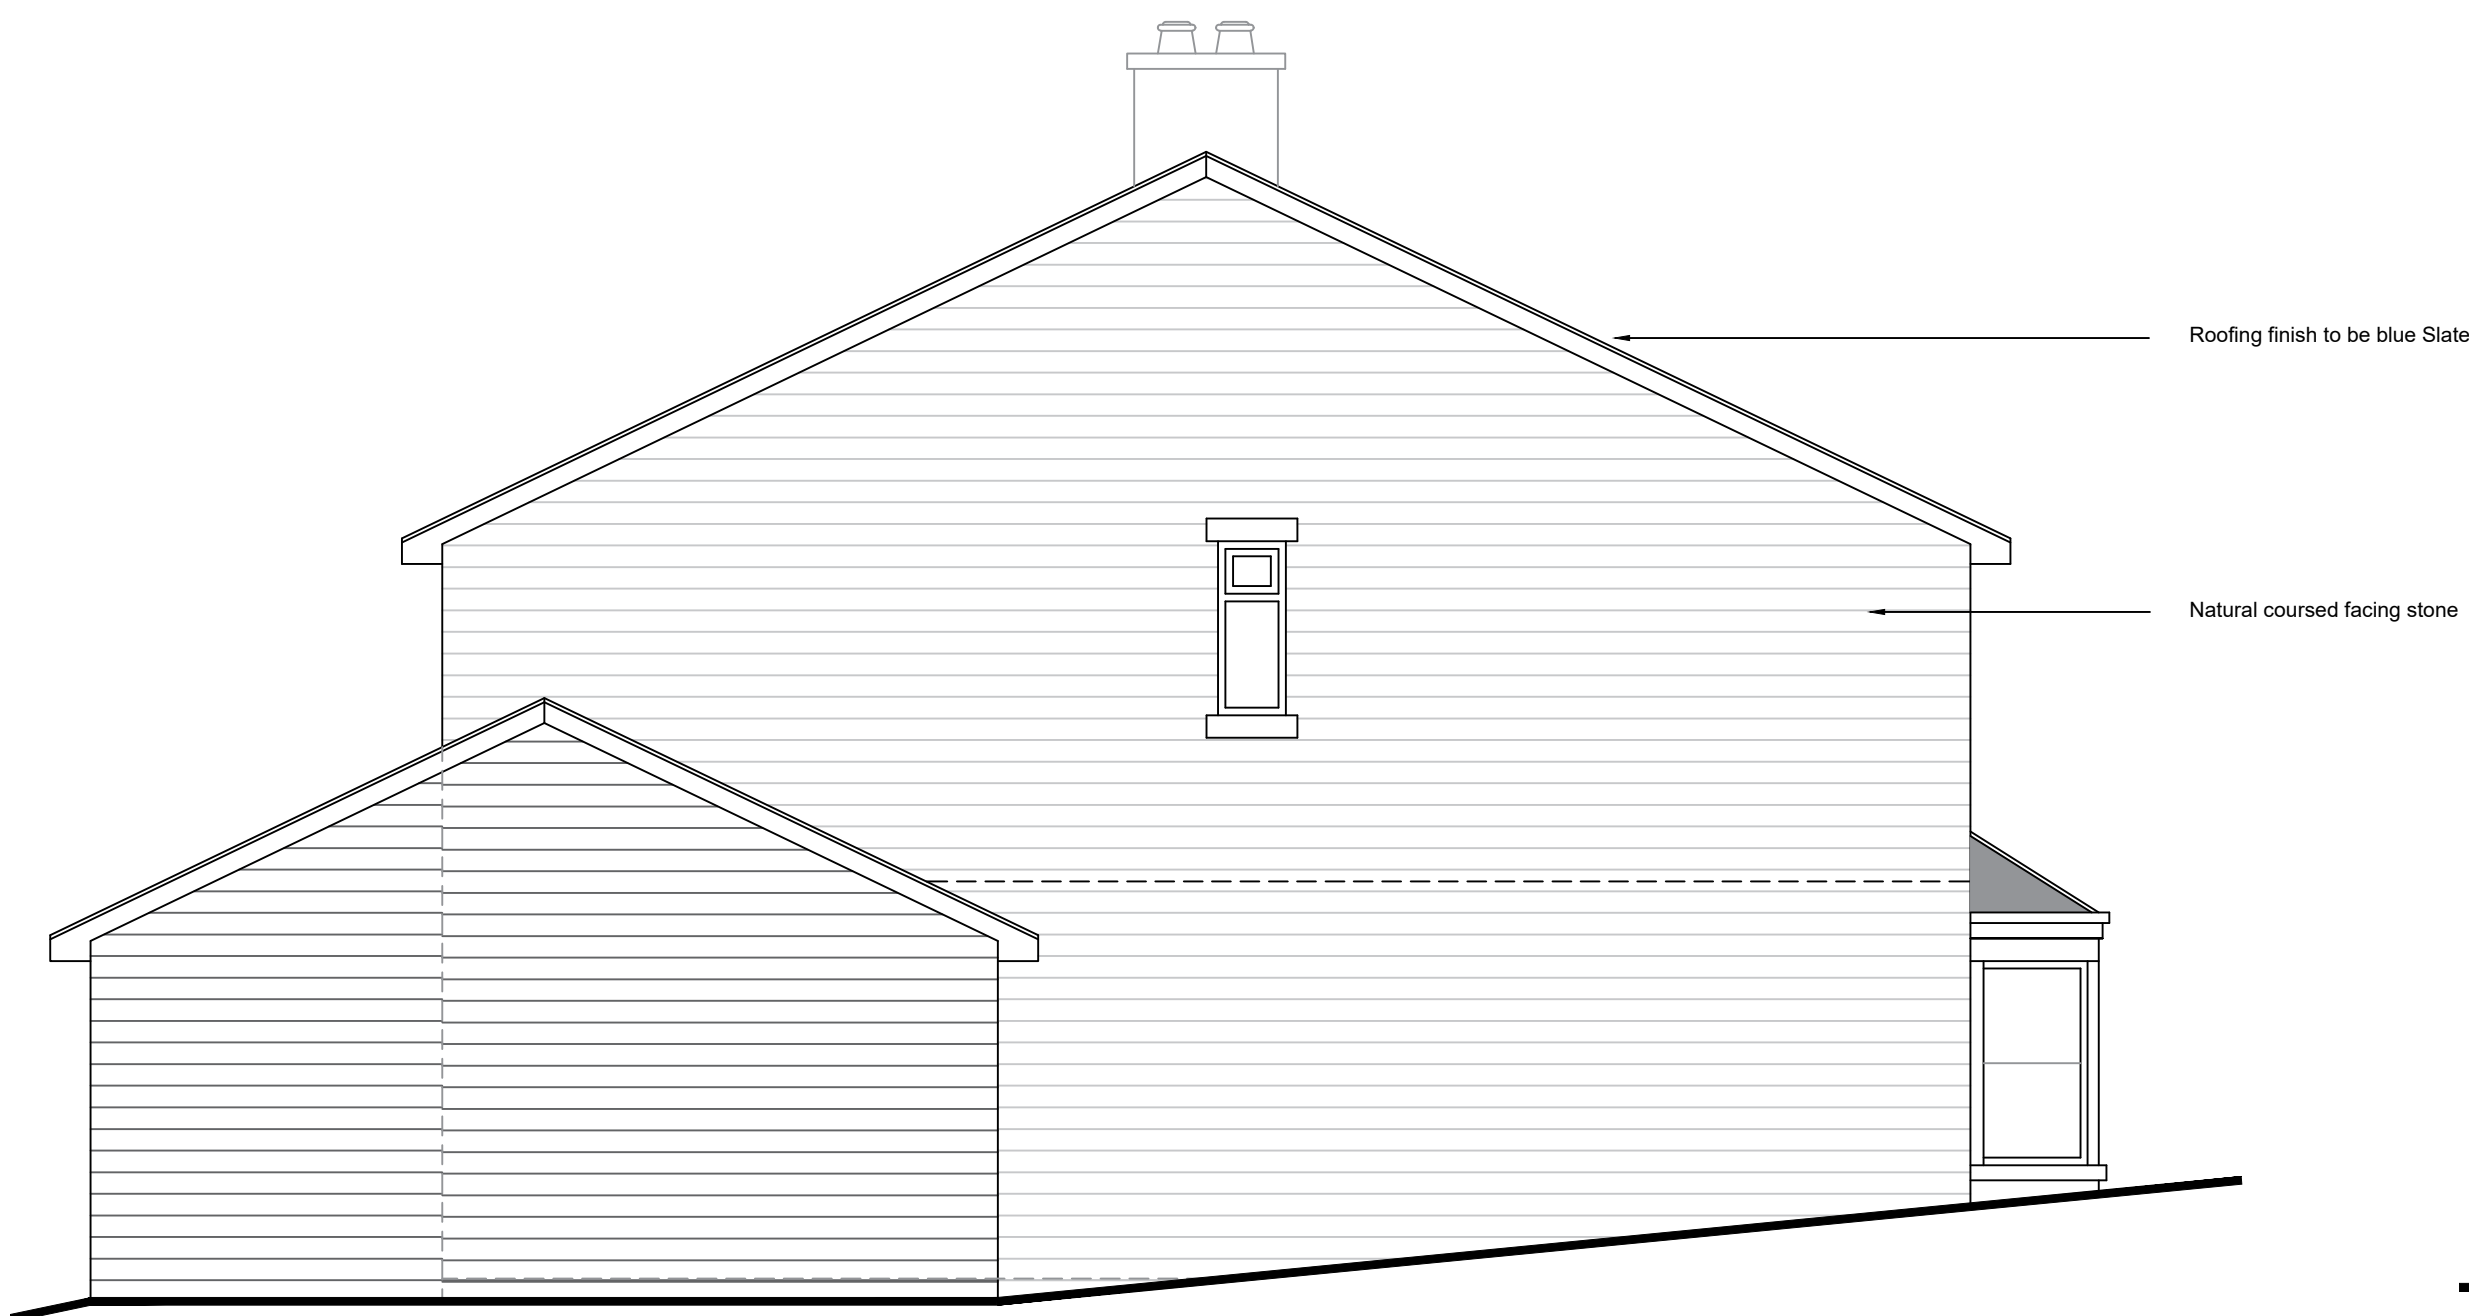

Gable Elevation as Proposed
Scale @ 1 : 50

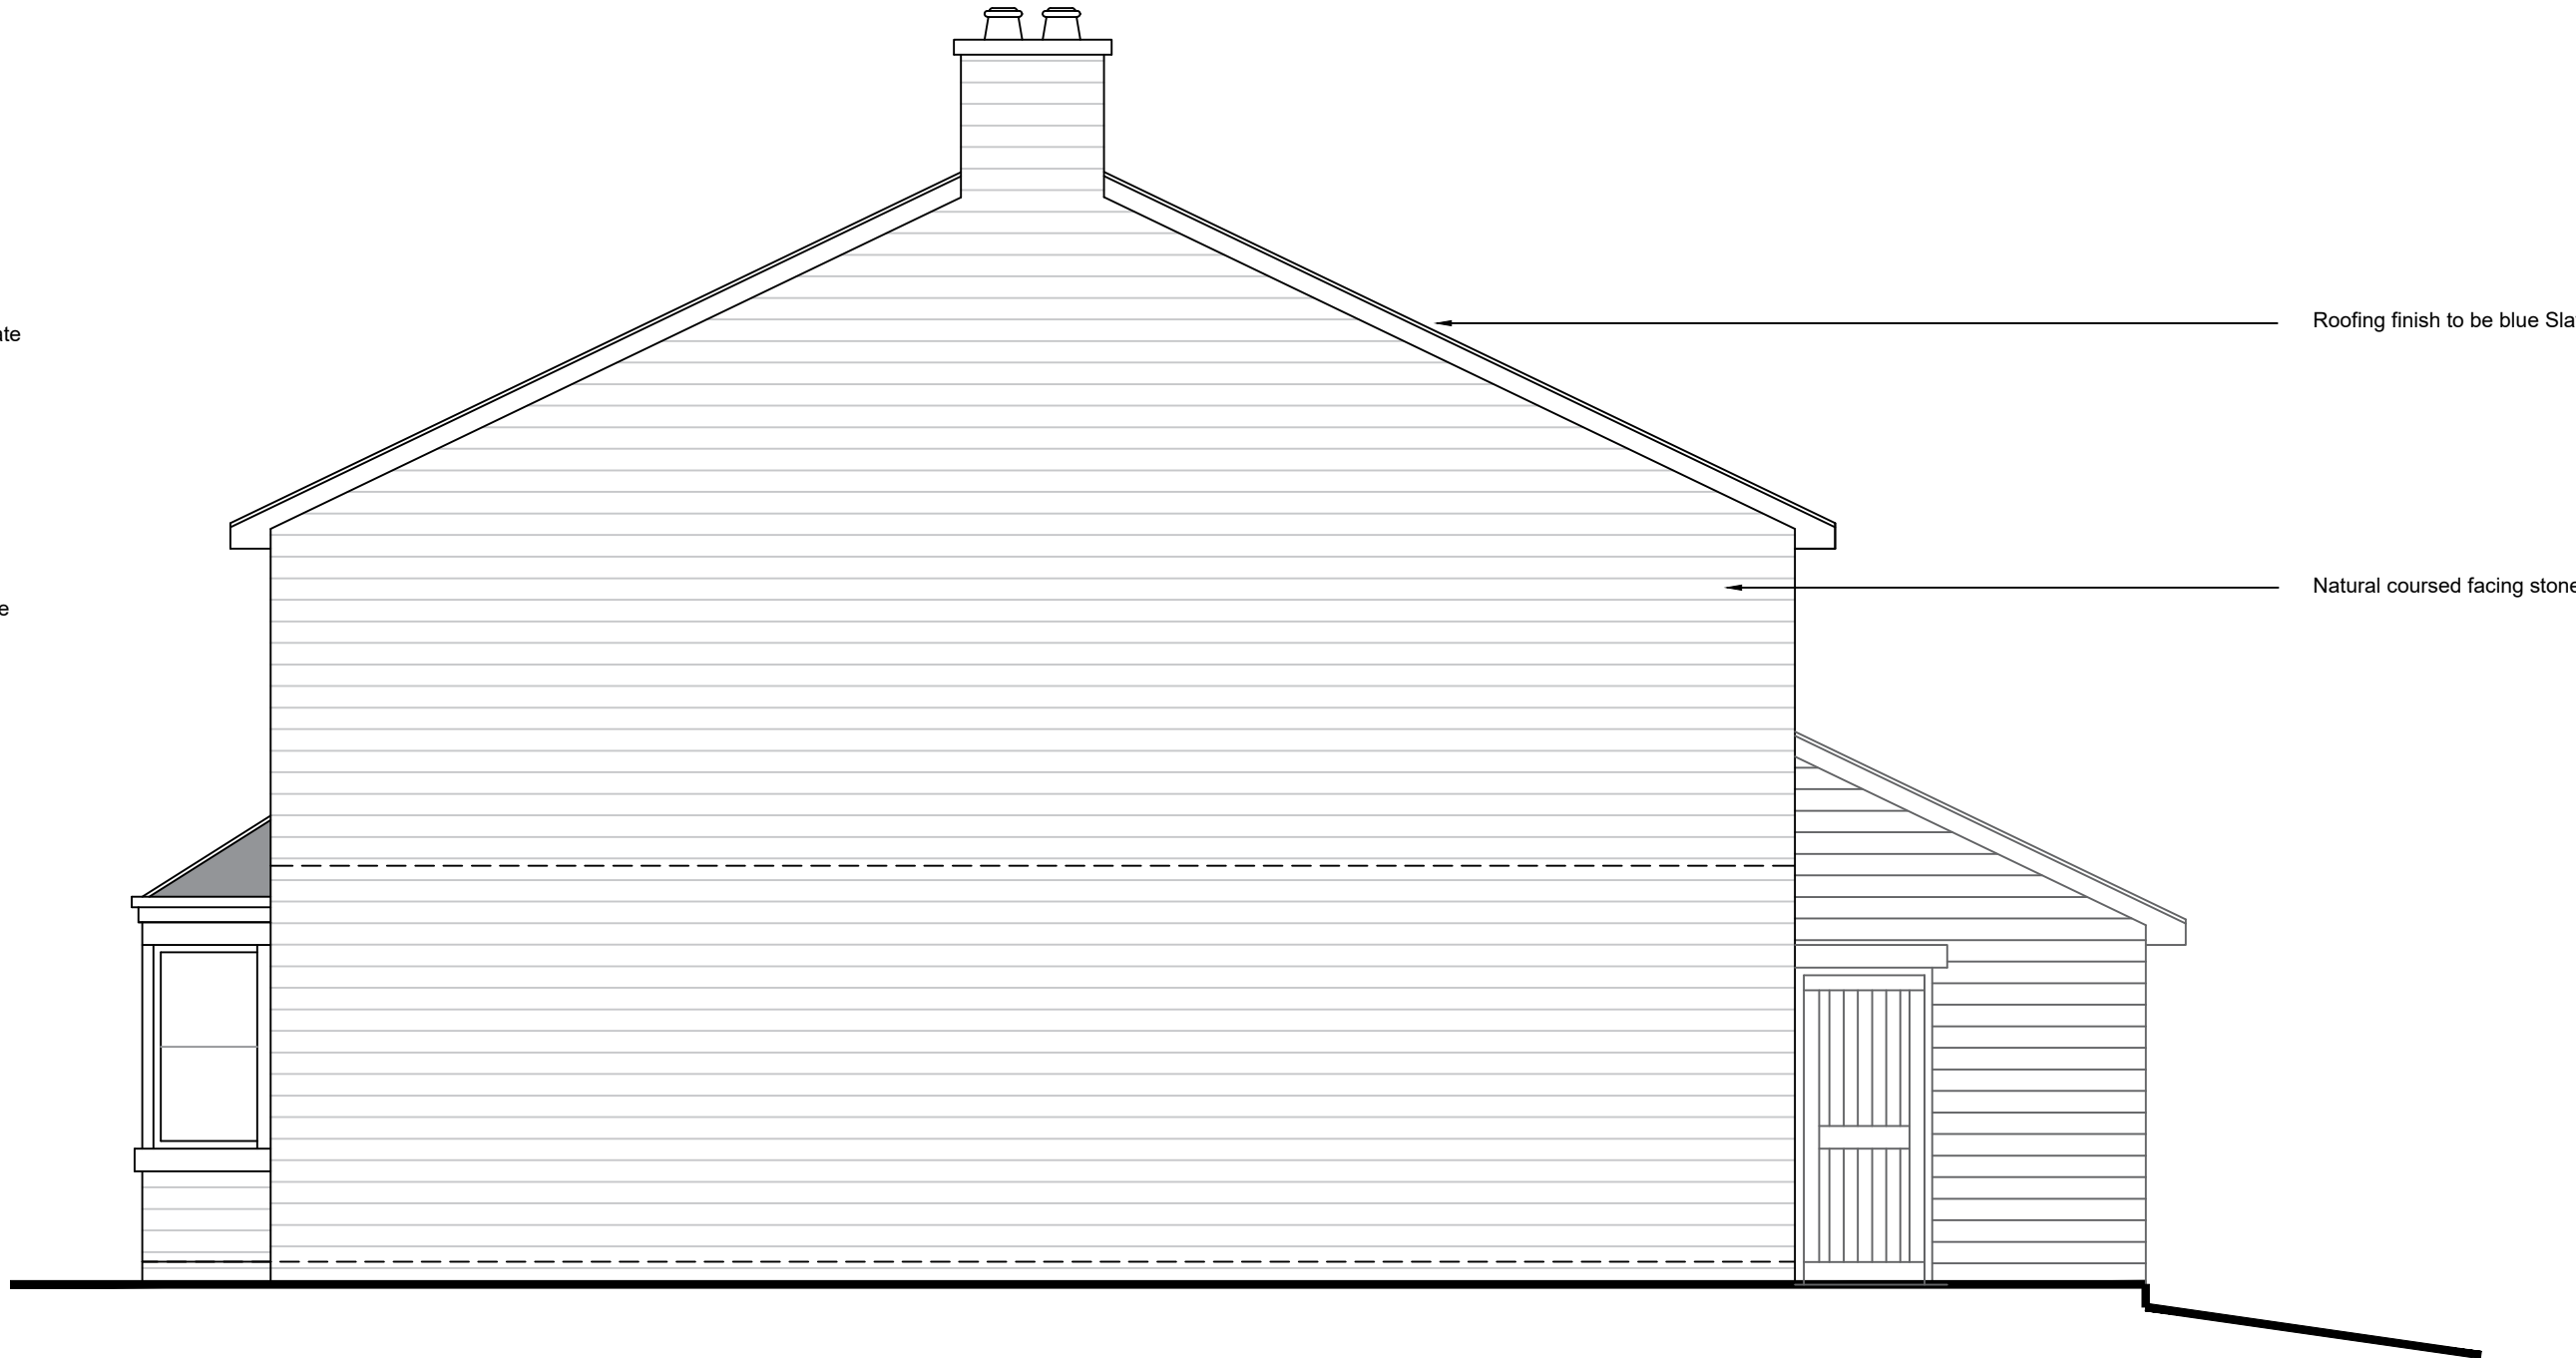

Gable Elevation as Proposed
Scale @ 1 : 50

PLANNING


No.	Date	Description	Issued by
A	05.06.19	Updated for Planning	DM
B	08.02.21	Drawing update for Planning	DM

MR HEATH ROWLAND,
THE STABLES, THE HEATH,
GLOSSOP

PROPOSED HOUSING
DEVELOPMENT

PLOT 3 -
Elevations as Proposed

Drawing Number	Project number	673
P-112	Date	13.05.19
Current Revision	Drawn by	DM
B	Checked by	OL3
	Scale @ A1	As indicated

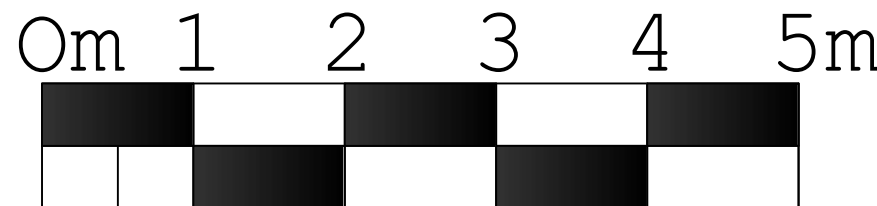

STUDIO OL3

ARCHITECTURAL DESIGN

Unit 23 Broadway Business Park Chadderton OL9 9XA
Email - design@studio-ol3.co.uk - Web - www.studio-ol3.co.uk