



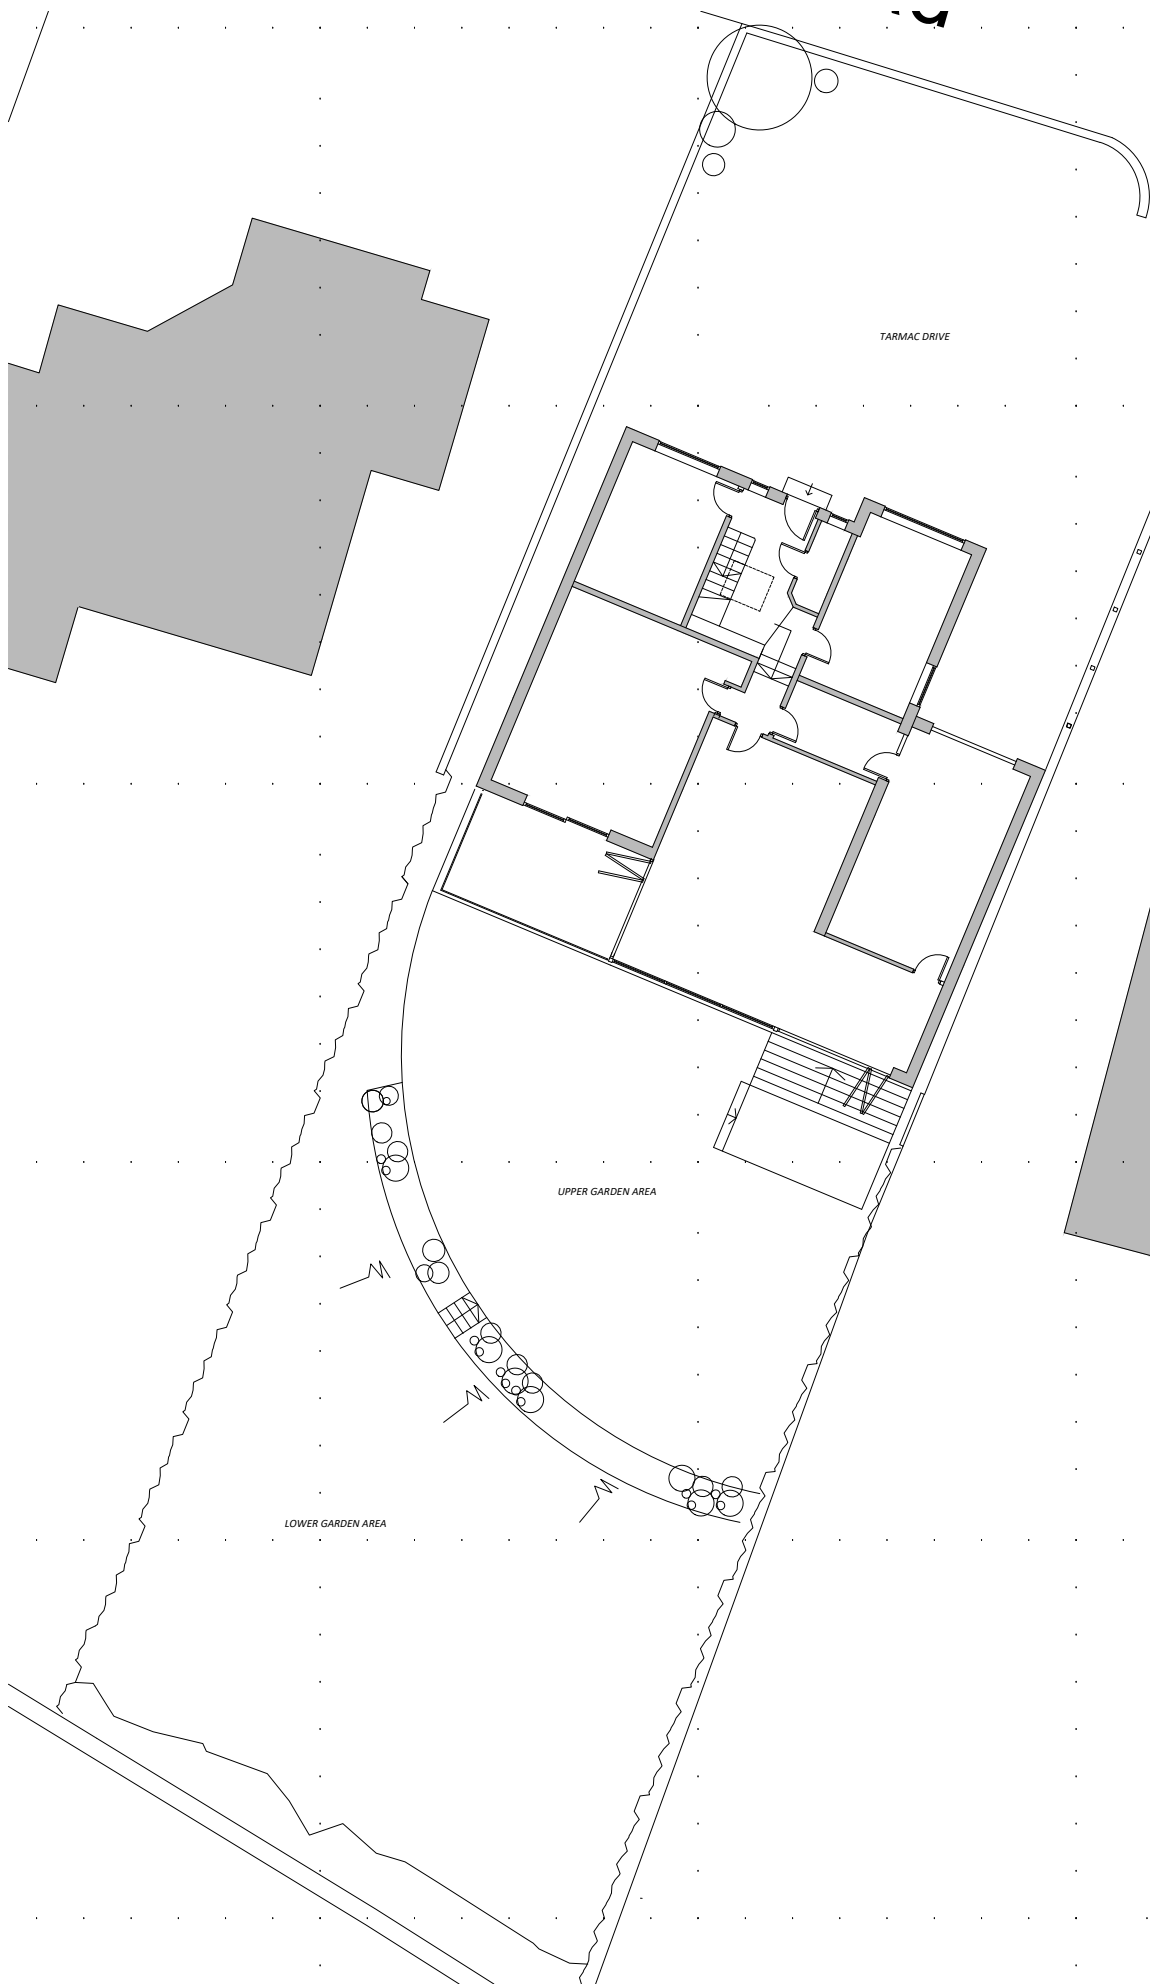

Existing Site Plan 1:200

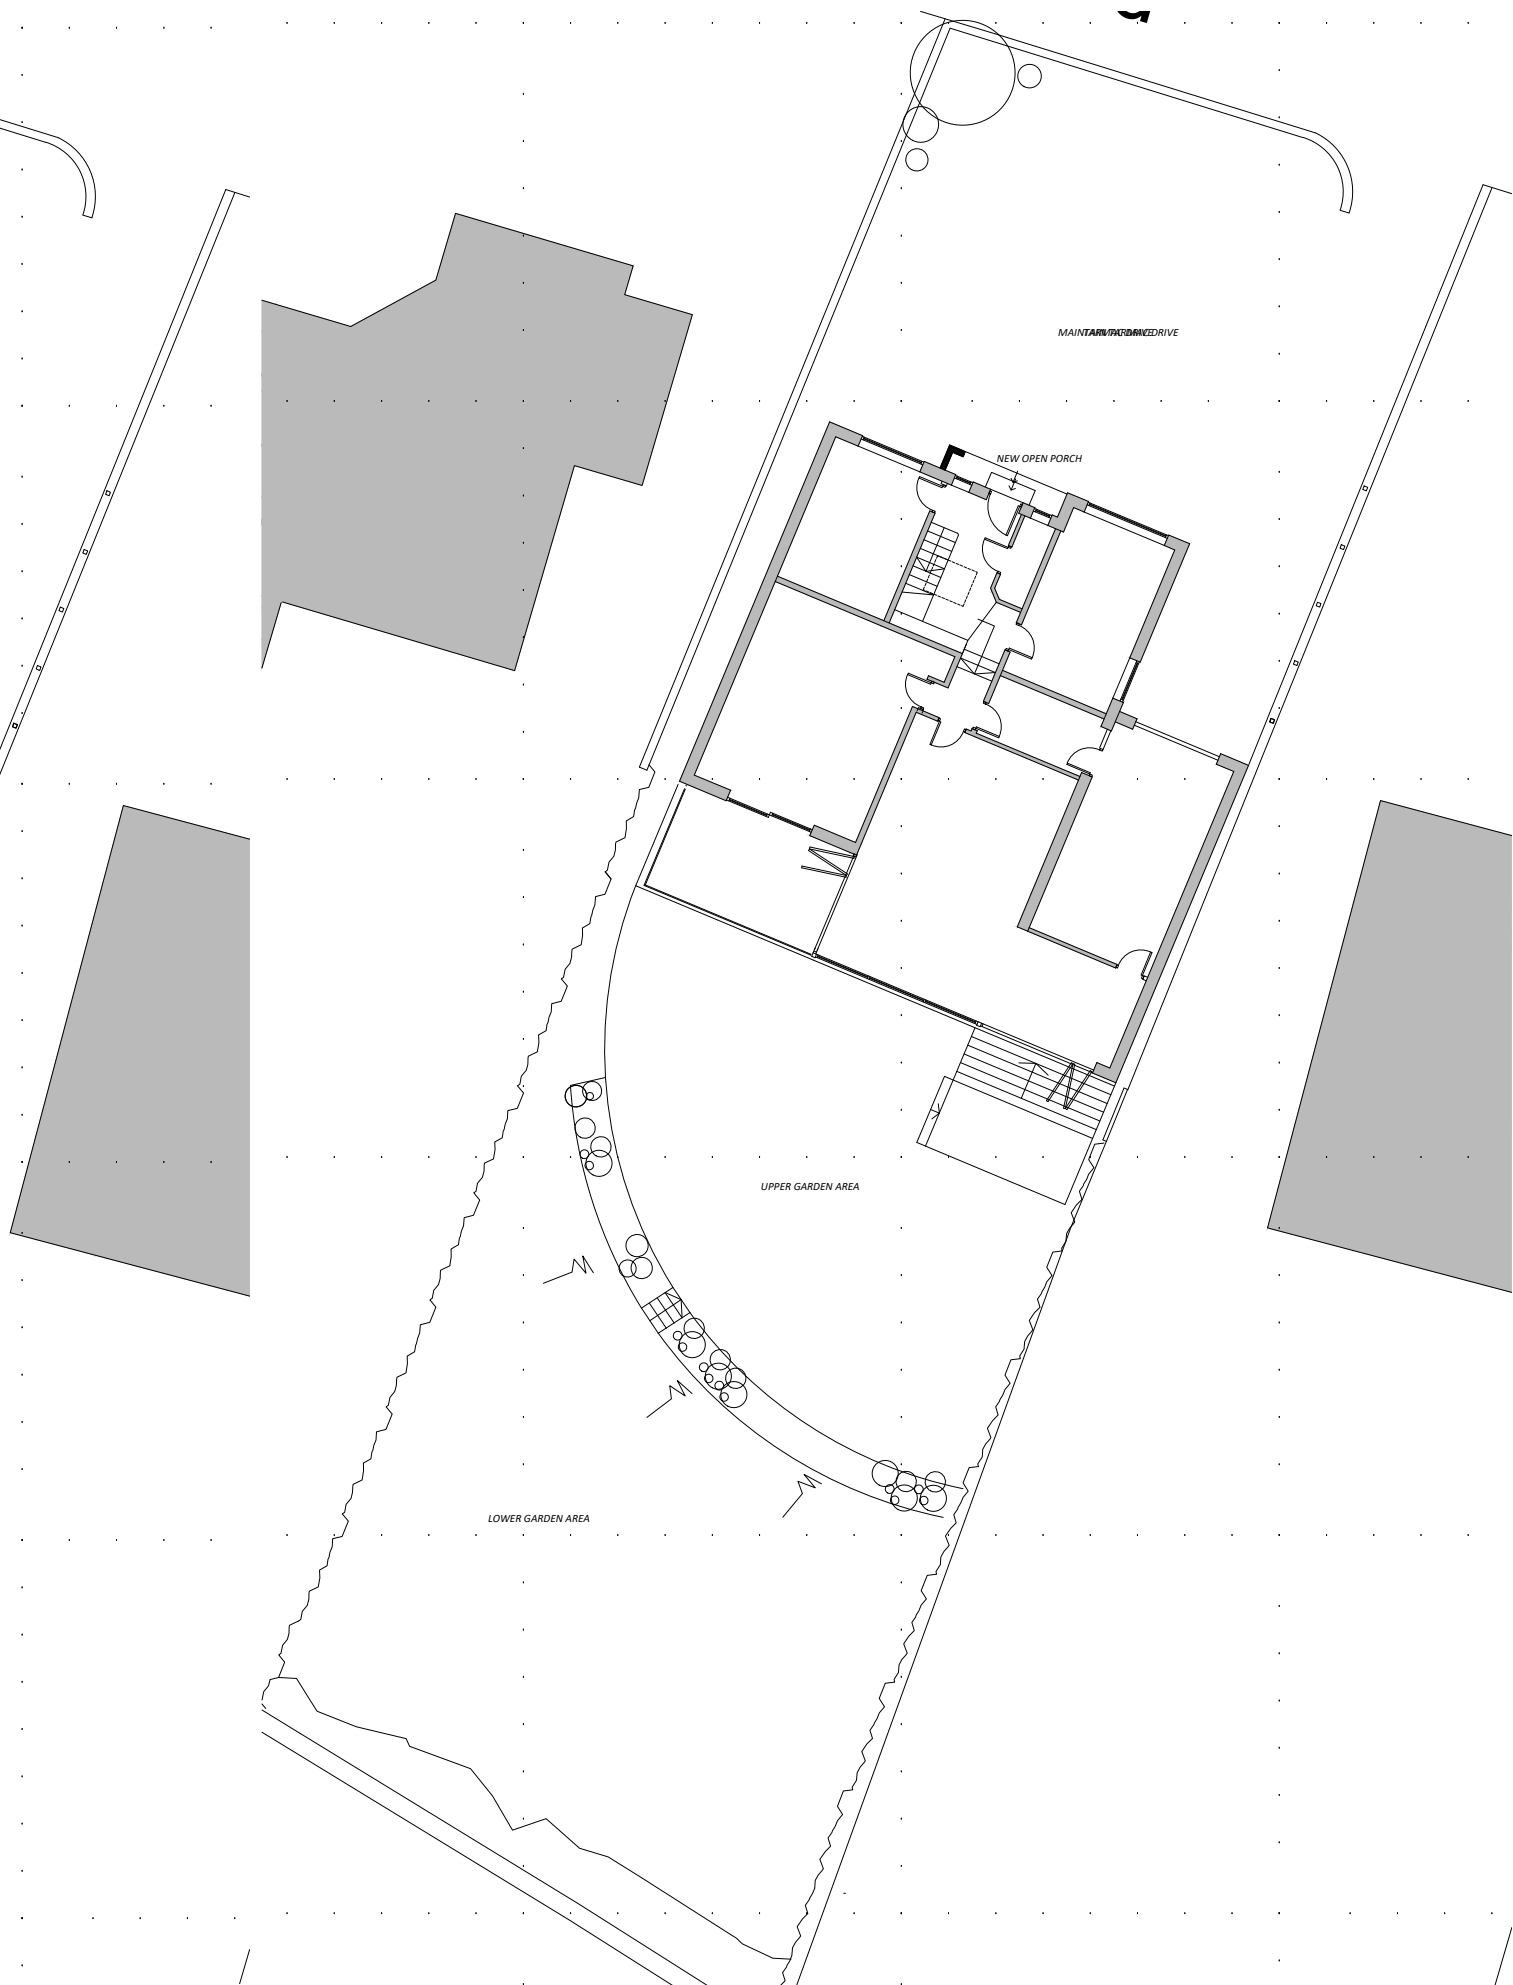

Proposed Site Plan 1:200



notes |



rev. description |

client | Mr & Mrs Watts

project | Treetops
9 Eccles Road
Whaley Bridge

drawing title | Existing and Proposed
Site Block Plan

drawing number | SW297- PL002

revision | -

drawing status | PLANNING

scale | 1:200 @A3

date | Jan 21

drawn by | CW

checked by | JS