




notes |




Proposed Front Elevation (North) 1:100

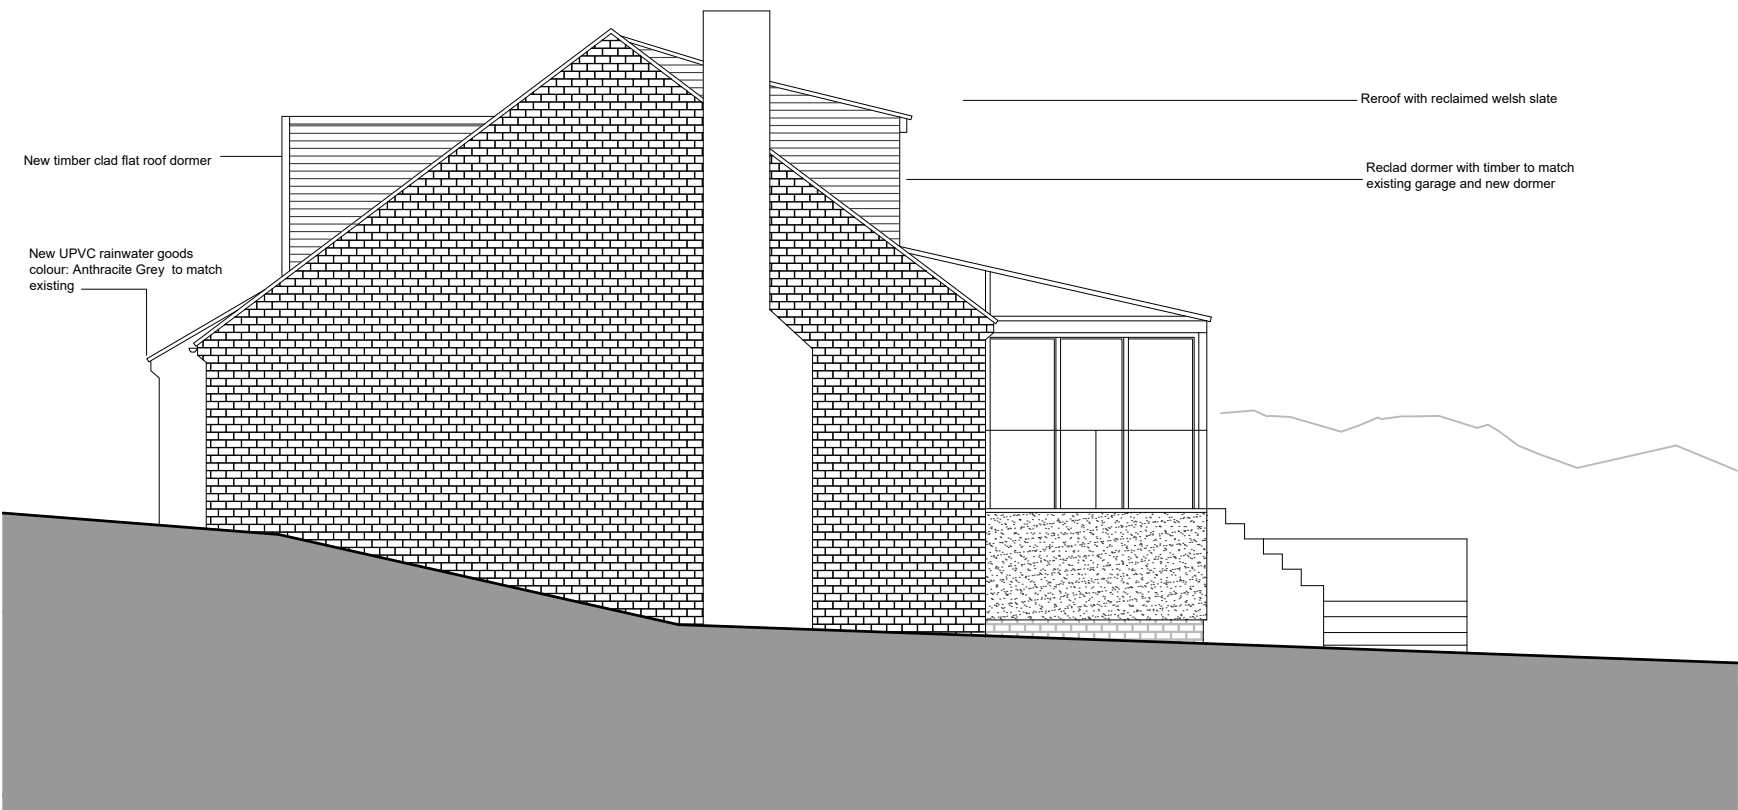

Proposed Side Elevation (West) 1:100



Proposed Rear Elevation (North) 1:100

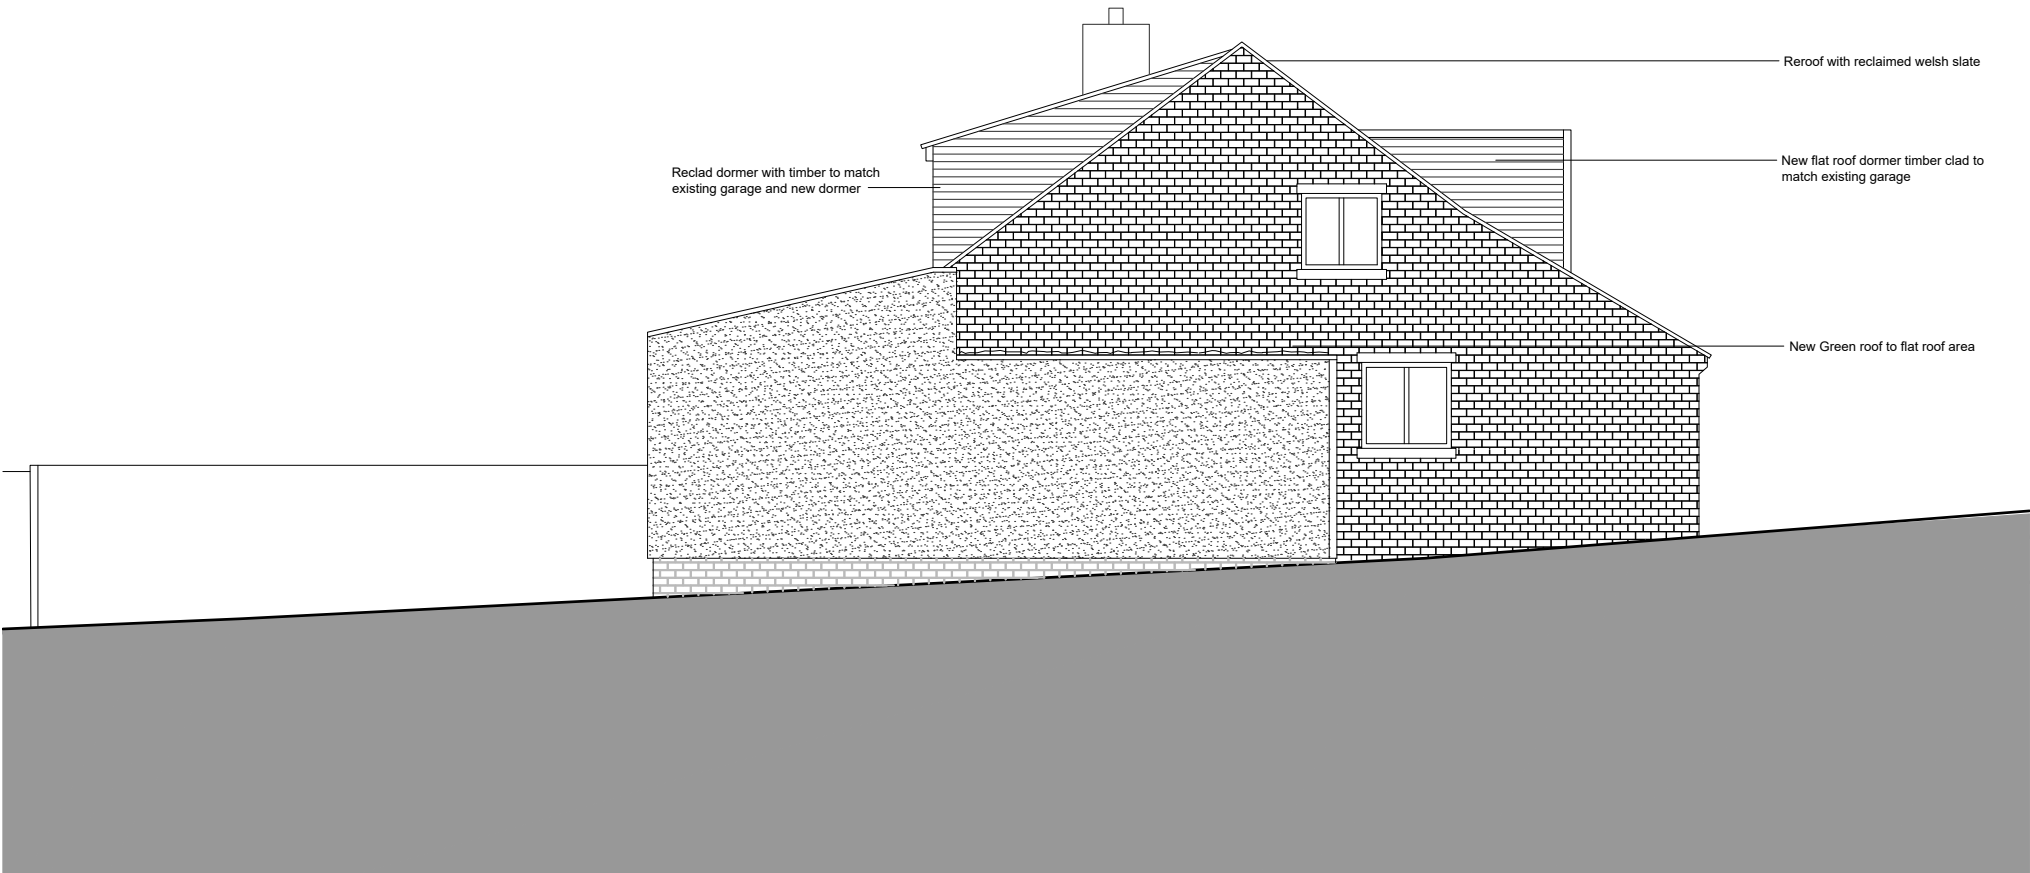

Proposed Side Elevation (East) 1:100

rev. description |

client	Mr & Mrs Watts
project	Treetops 9 Eccles Road Whaley Bridge
drawing title	Proposed Elevations
drawing number	SW297- PLD06
revision	-
drawing status	PLANNING
scale	1:100 @A2
date	Jan 21
drawn by	CW
checked by	JS