

Proposed
Demolition



North:

December 2020

Date:

@ A3

1:1250
& 1:200

Scale:


Location and Site Plan

Title:


2028 /G/001 Rev A

Drg No:

Project Details: House Renovation - 7 Park Road, Buxton, High Peak SK17 6SG

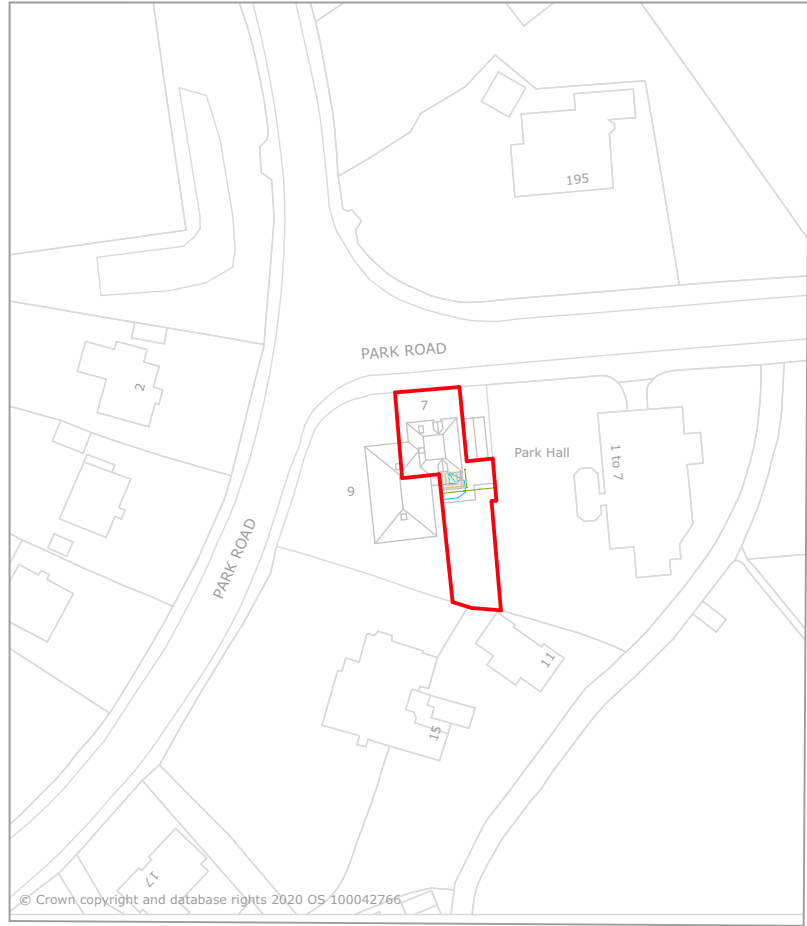

Location Plan 1:1250

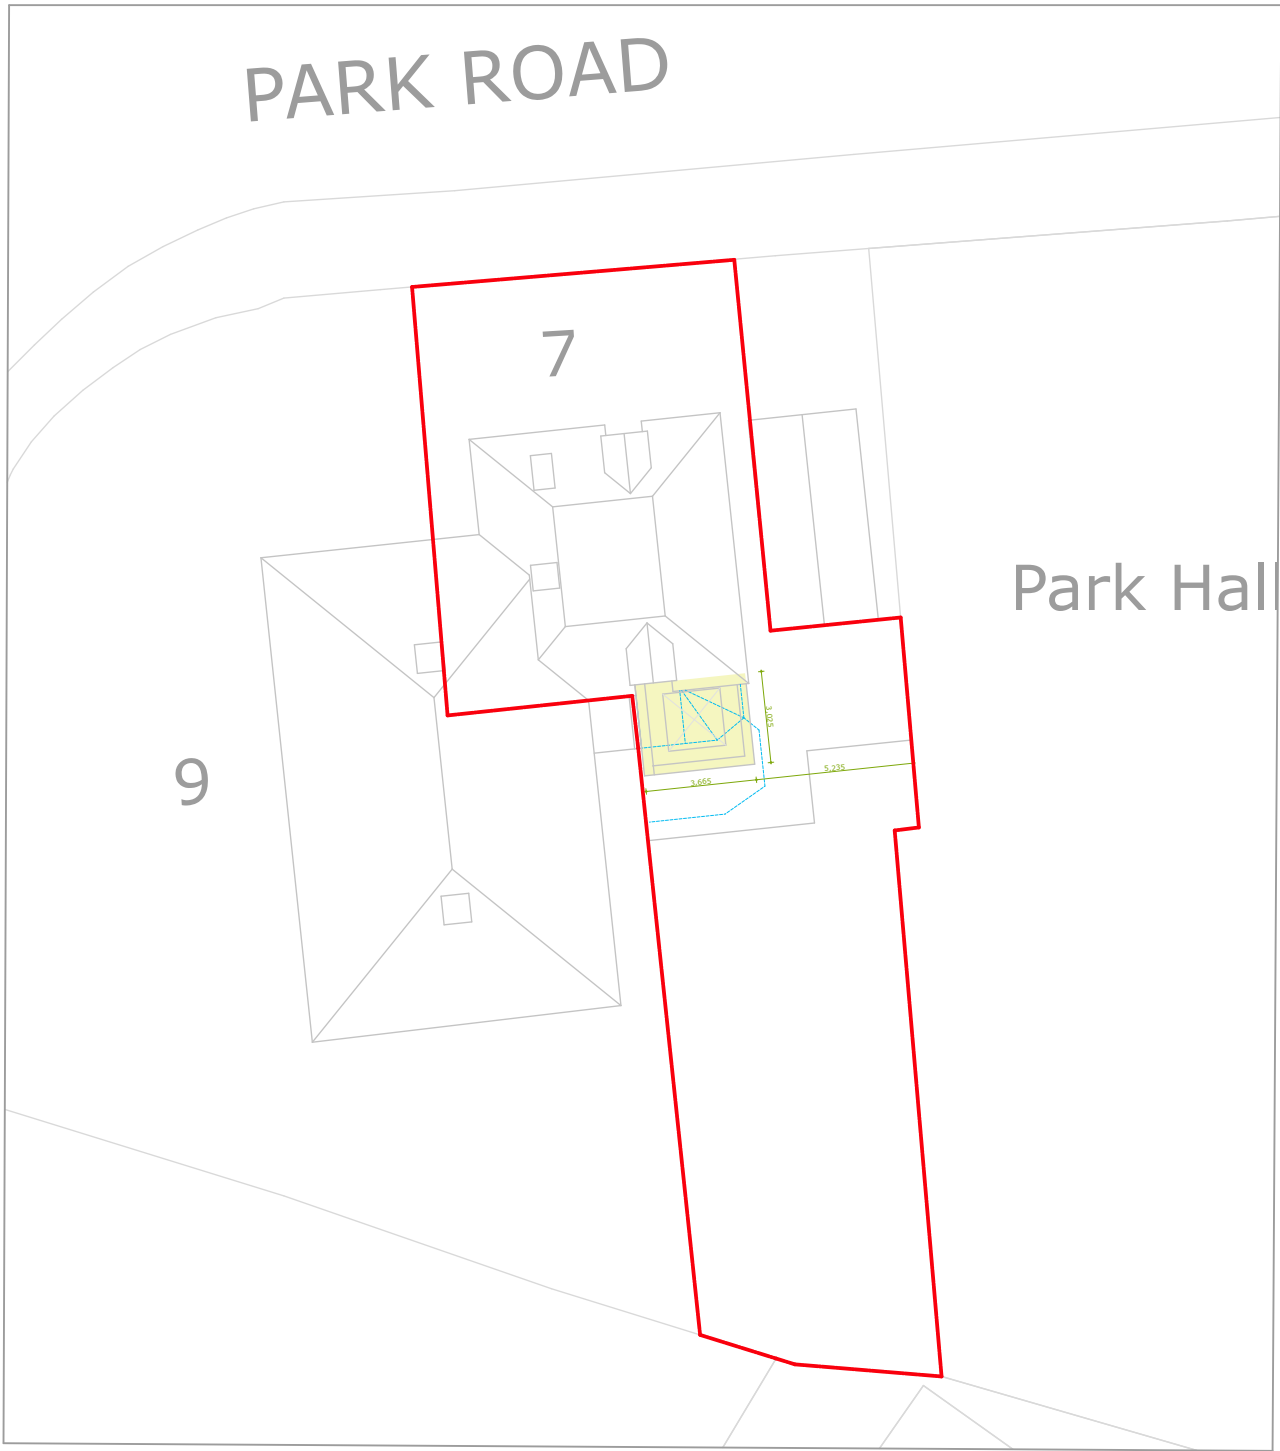

Site Plan 1:200

RWarchitects

Rob Westbrook Architects Ltd
28 Alsfeld Way, New Mills, High peak SK22 3DD
Tel: 07944 207036
E: rob@robwestbrookarchitects.com
W: www.robwestbrookarchitects.com