


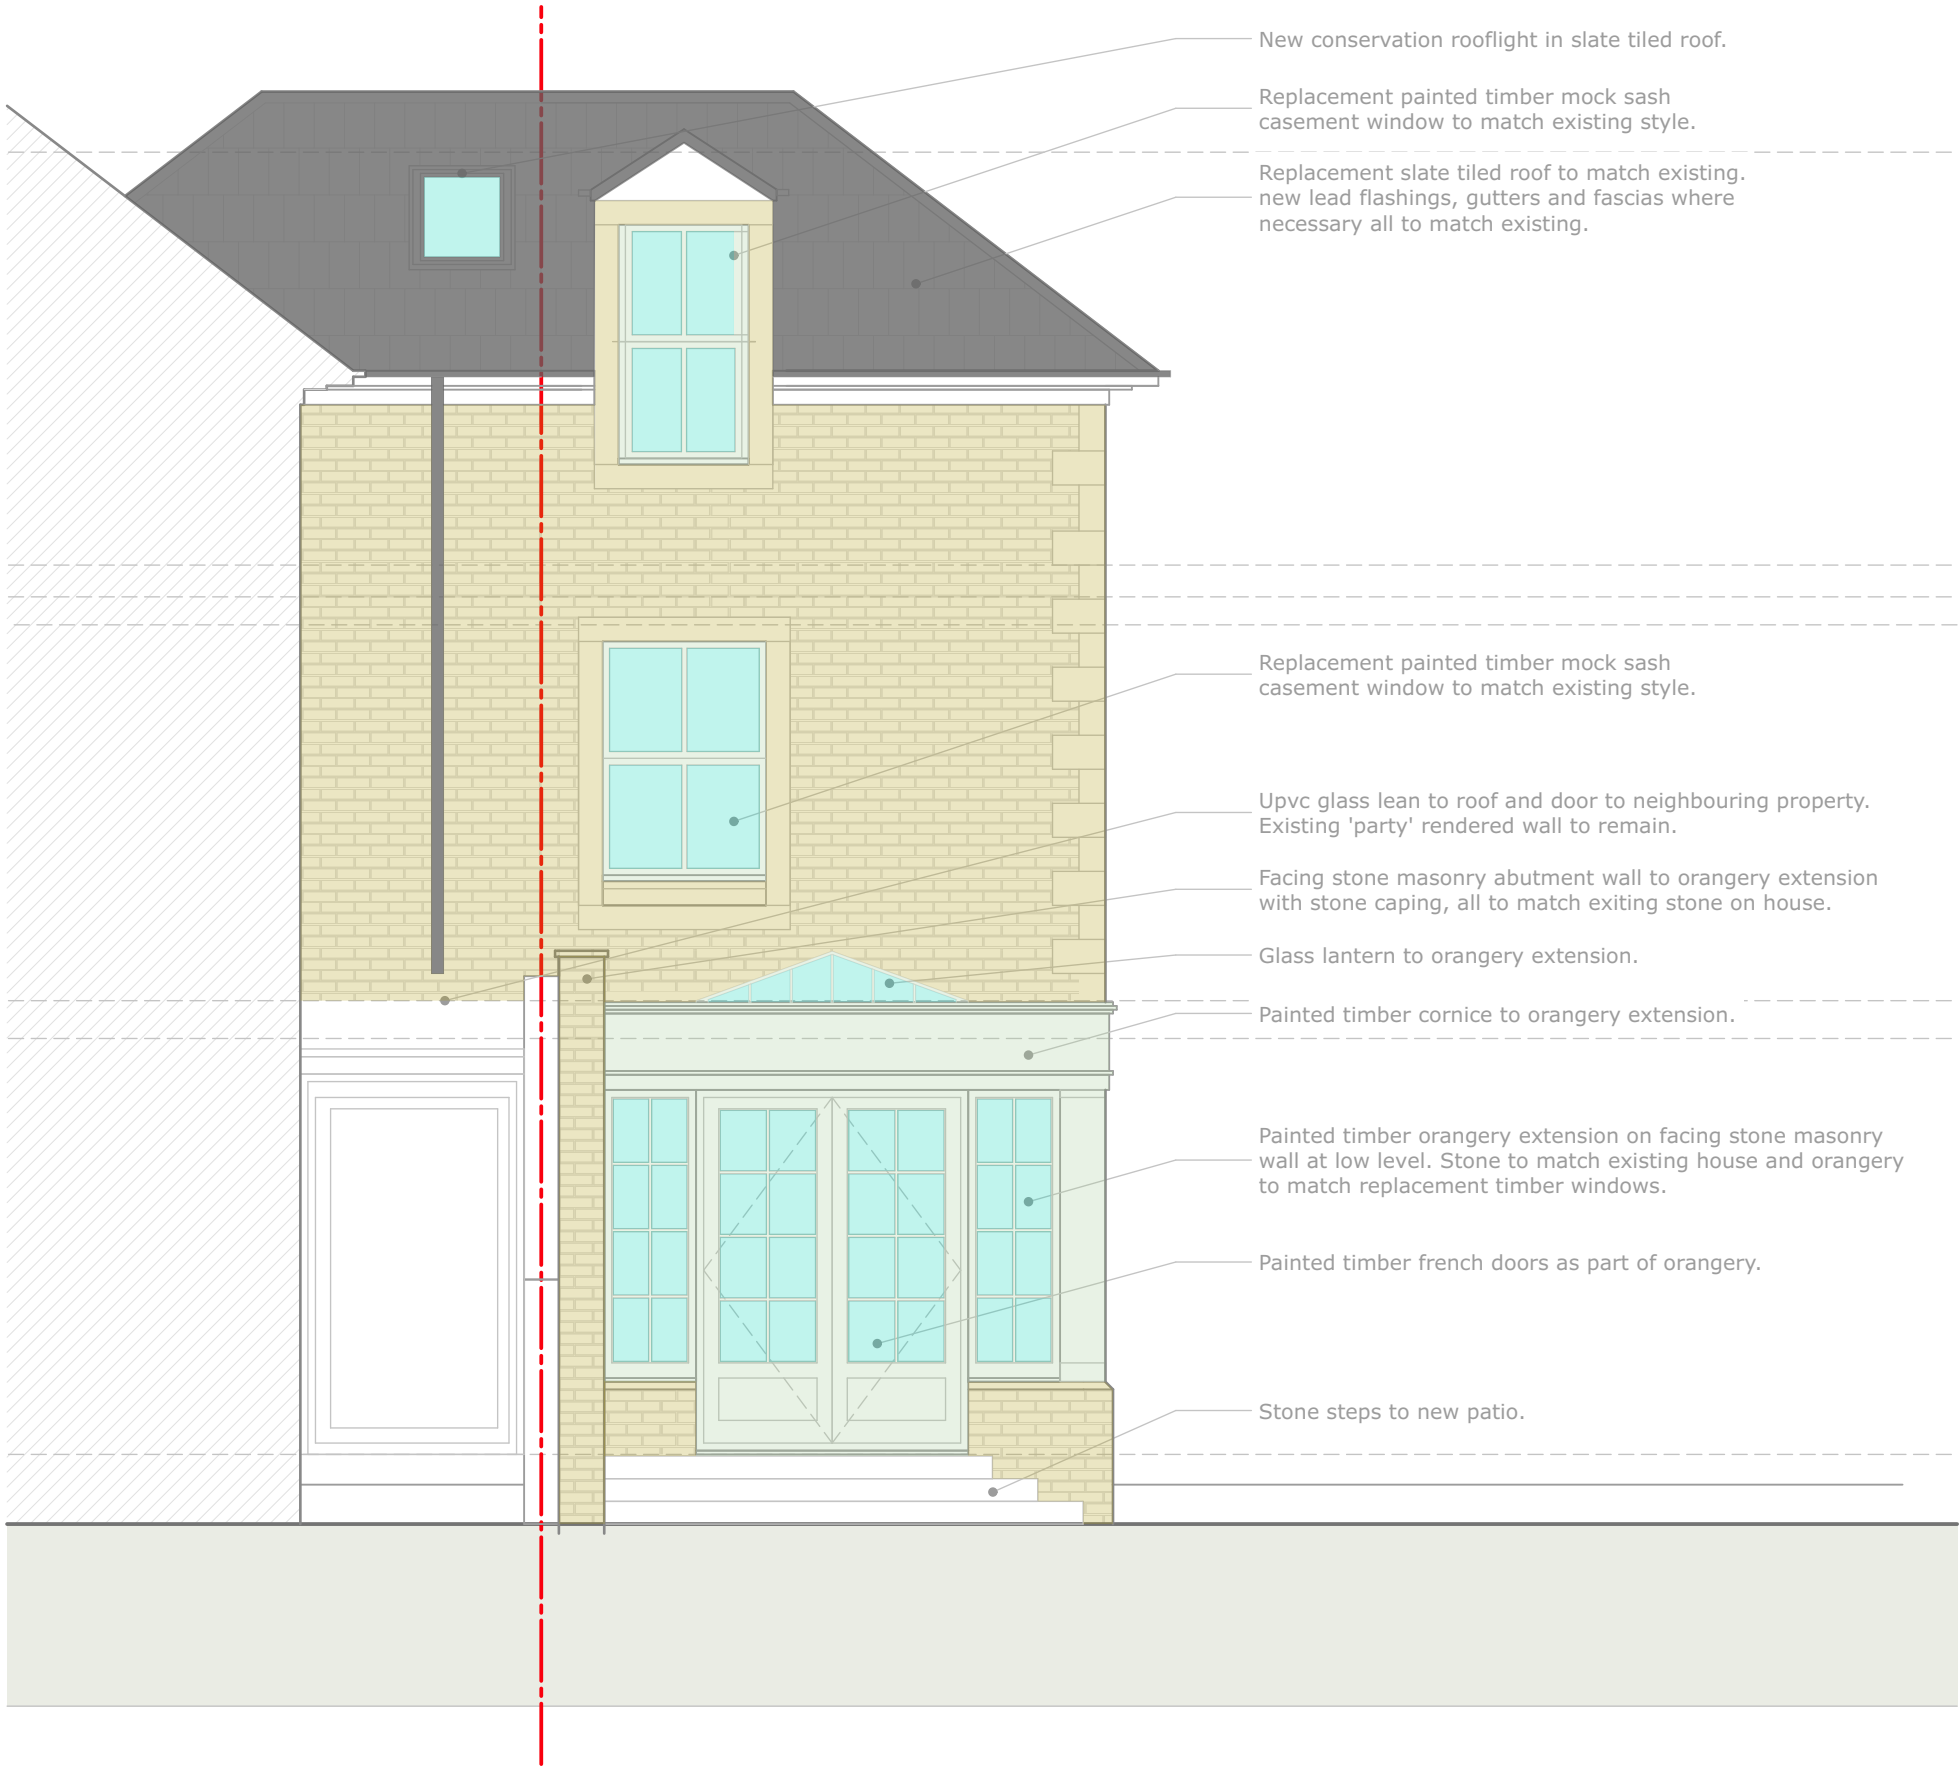

North:	January 2021
Date:	@ A3
Scale:	1:50
Project Details:	House Renovation - 7 Park Road, Buxton, High Peak SK17 6SG
Title:	Proposed South Elevation
Drg No:	2028 /G/804