




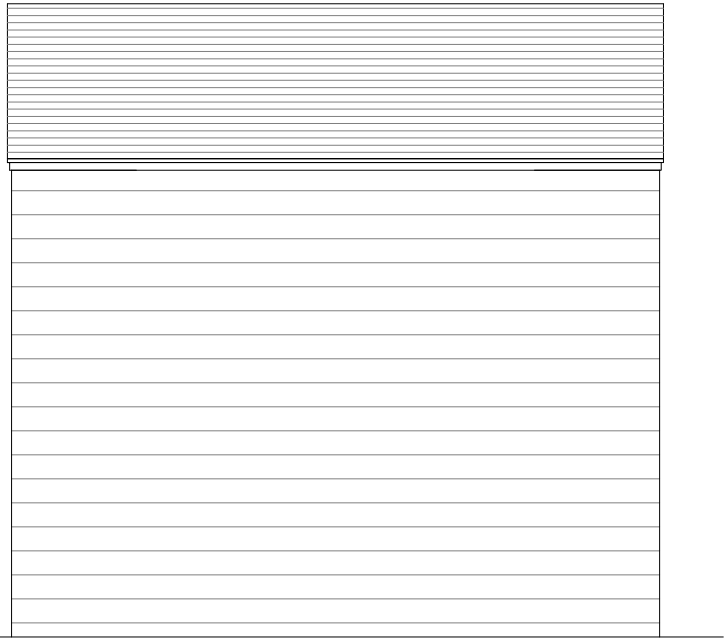


Existing Rear Elevation

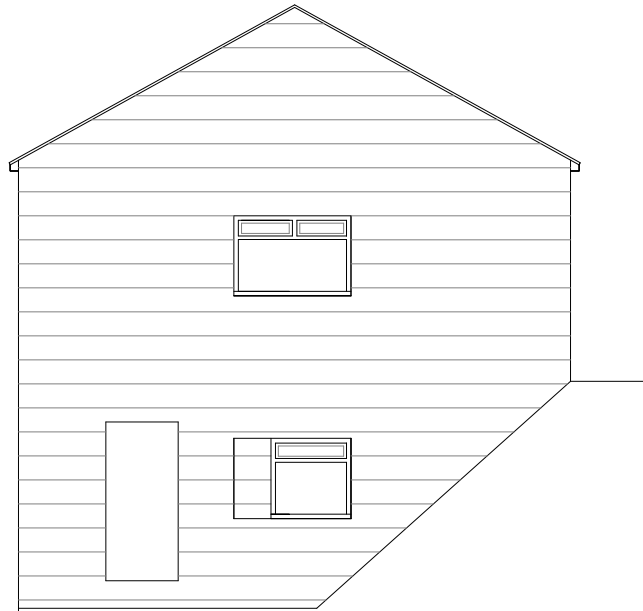


Existing Side Elevation

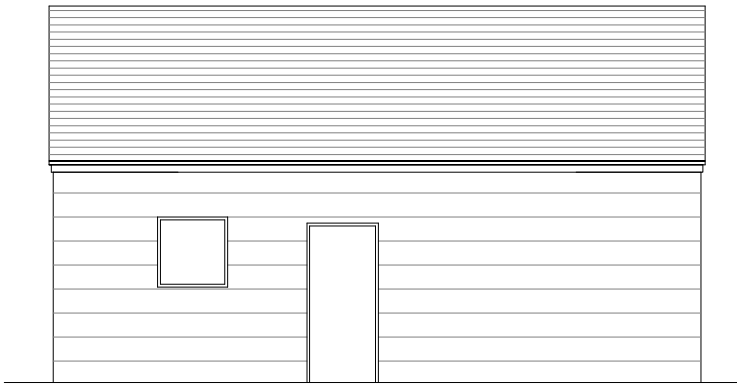


Existing Front Elevation

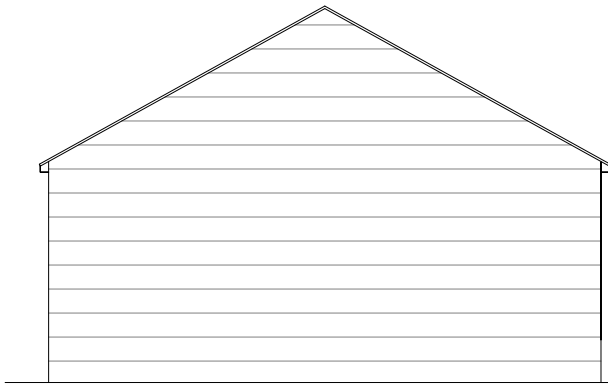


Existing Side Elevation

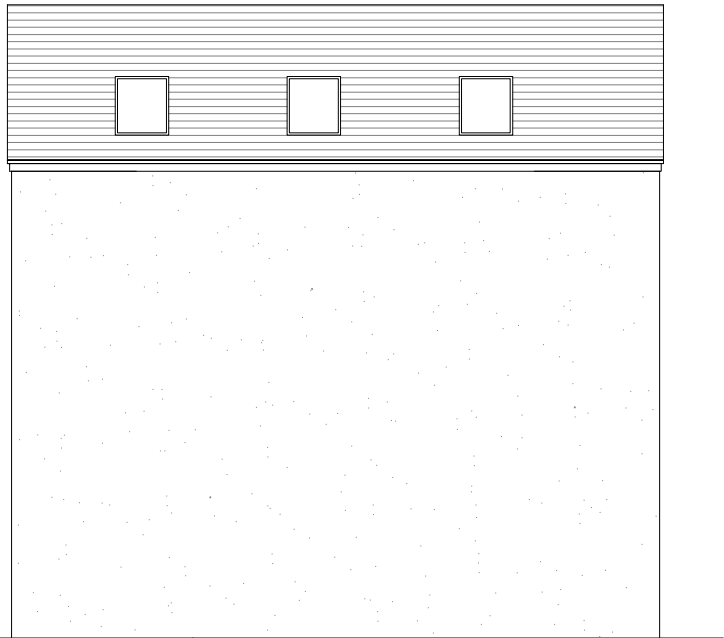


Proposed Rear Elevation

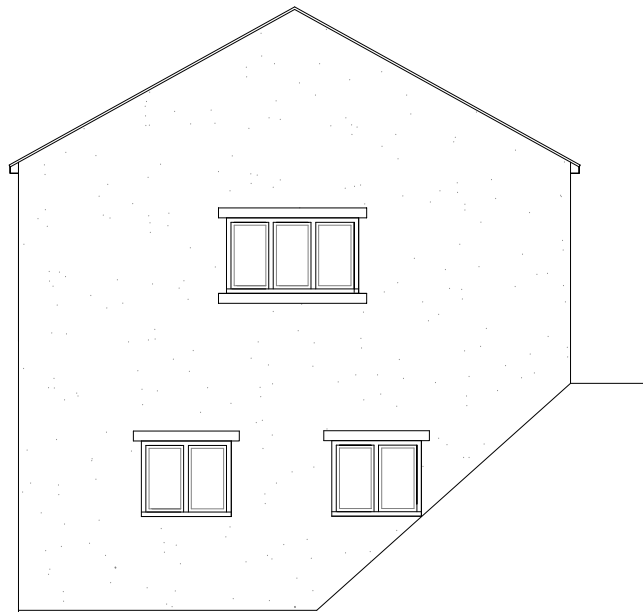

Proposed Side Elevation

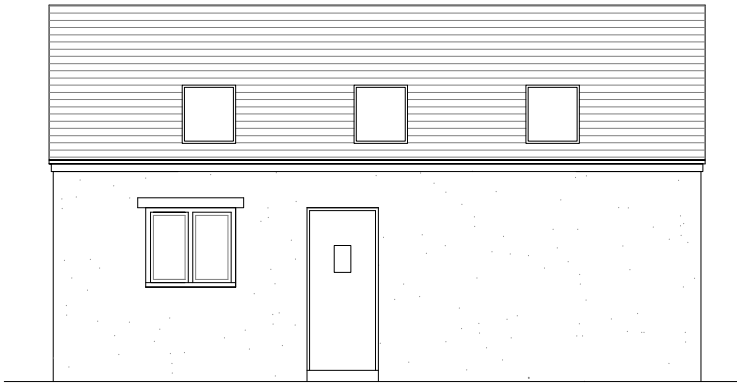

Proposed Front Elevation

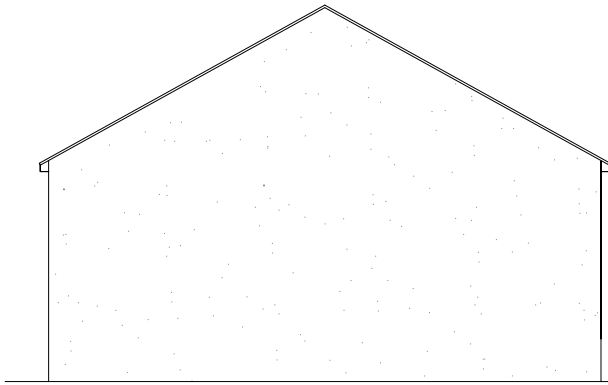

Proposed Side Elevation

REVISIONS			
DRAWN	FW	SCALE 1:100@A3	AREA
DATE	Jan 21		SQ.M. SQ.FT.
PROJECT	Proposed 2 bedroom dwelling Rear of 60 Fairfield Rd Buxton		
CLIENT	Mr T. Peel		
TITLE	Existing and Proposed Elevations		
 Residential Architecture Design and Planning 07875551825 www.wyliearchitecture.co.uk			
DRAWING NUMBER		03.02	REV -