




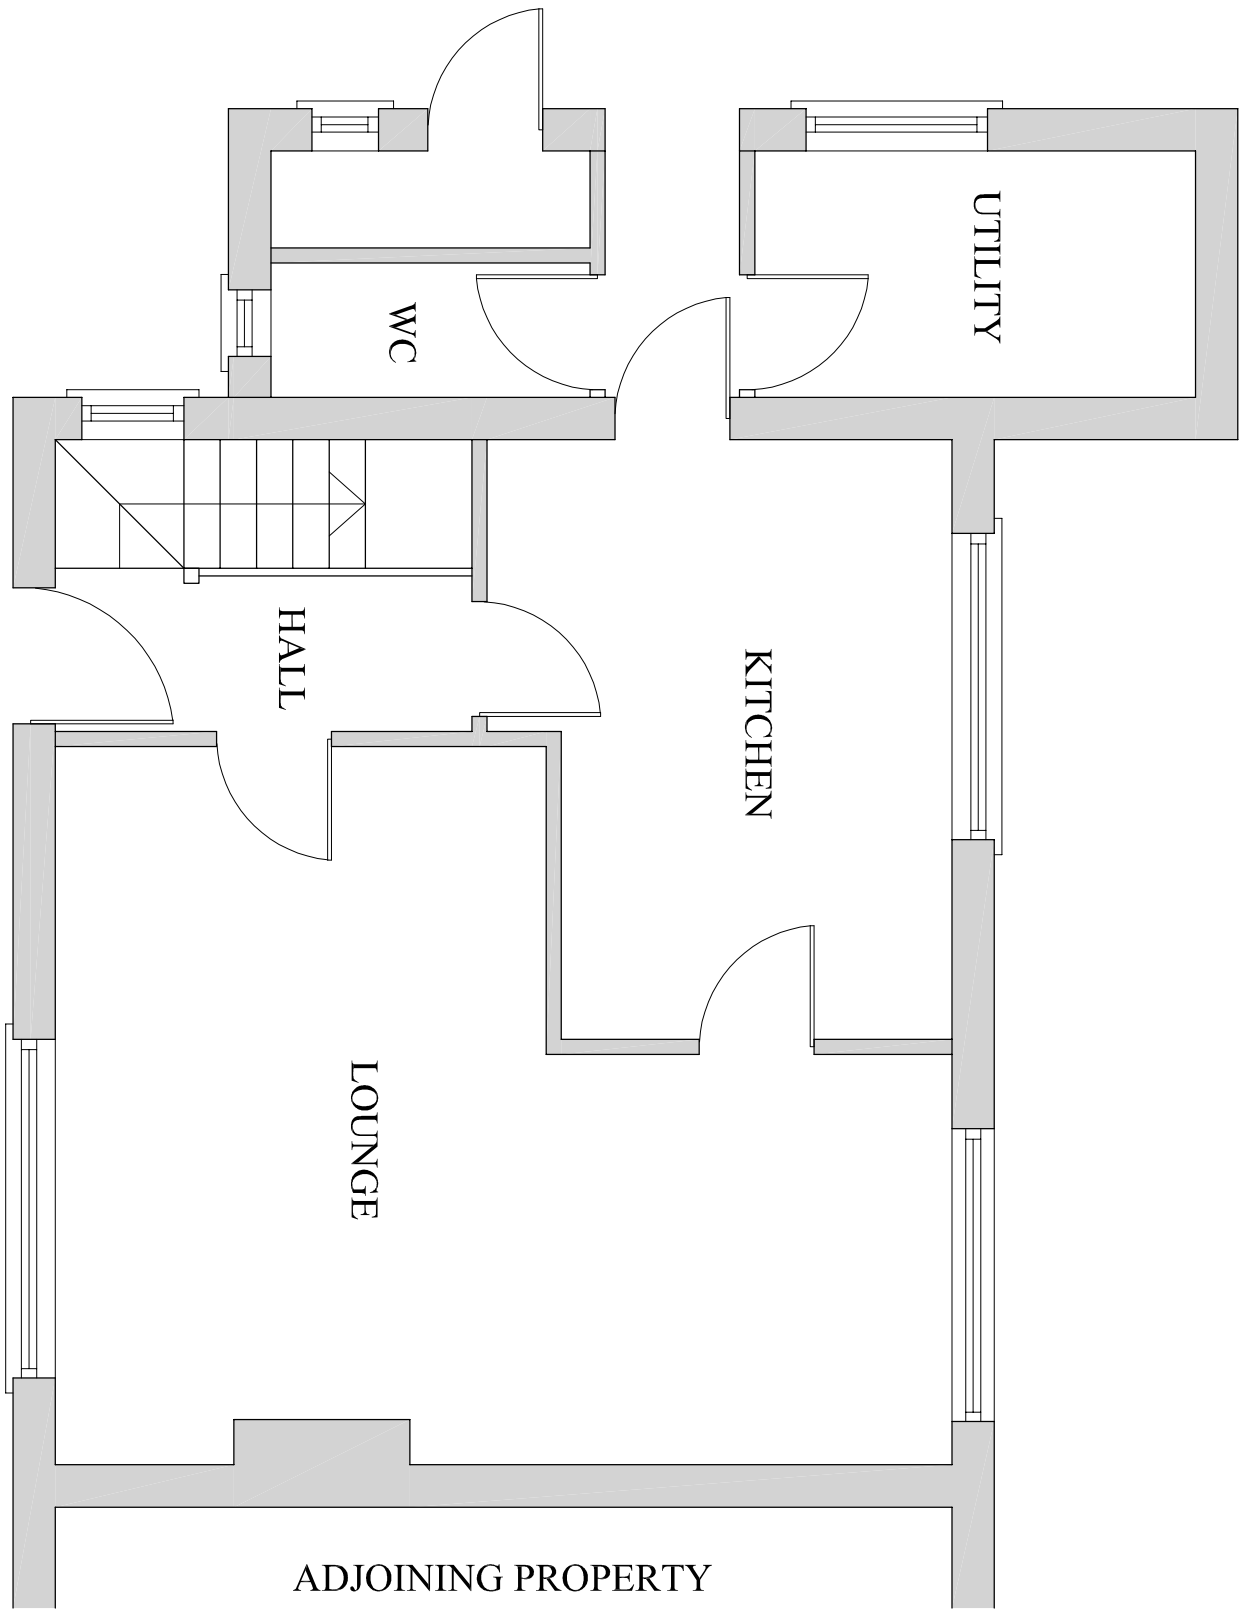

EXISTING GROUND FLOOR PLAN
(SCALE 1:50)

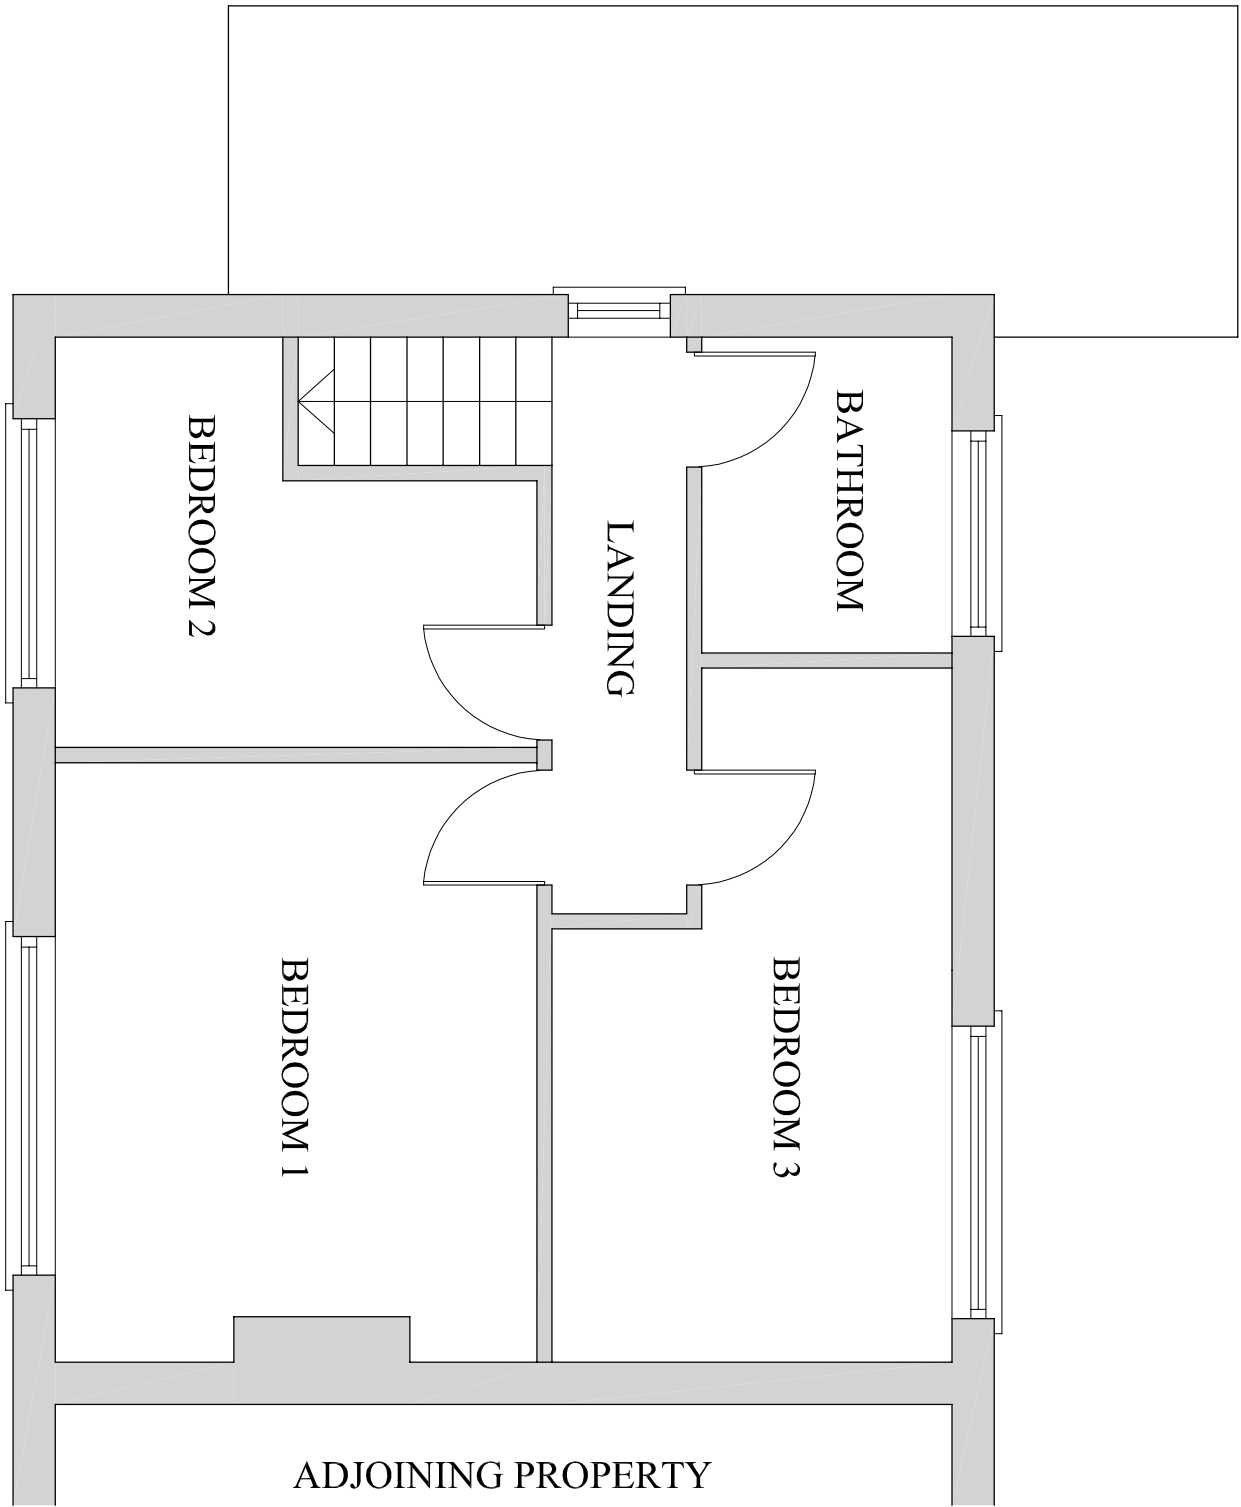


EXISTING FIRST FLOOR PLAN
(SCALE 1:50)

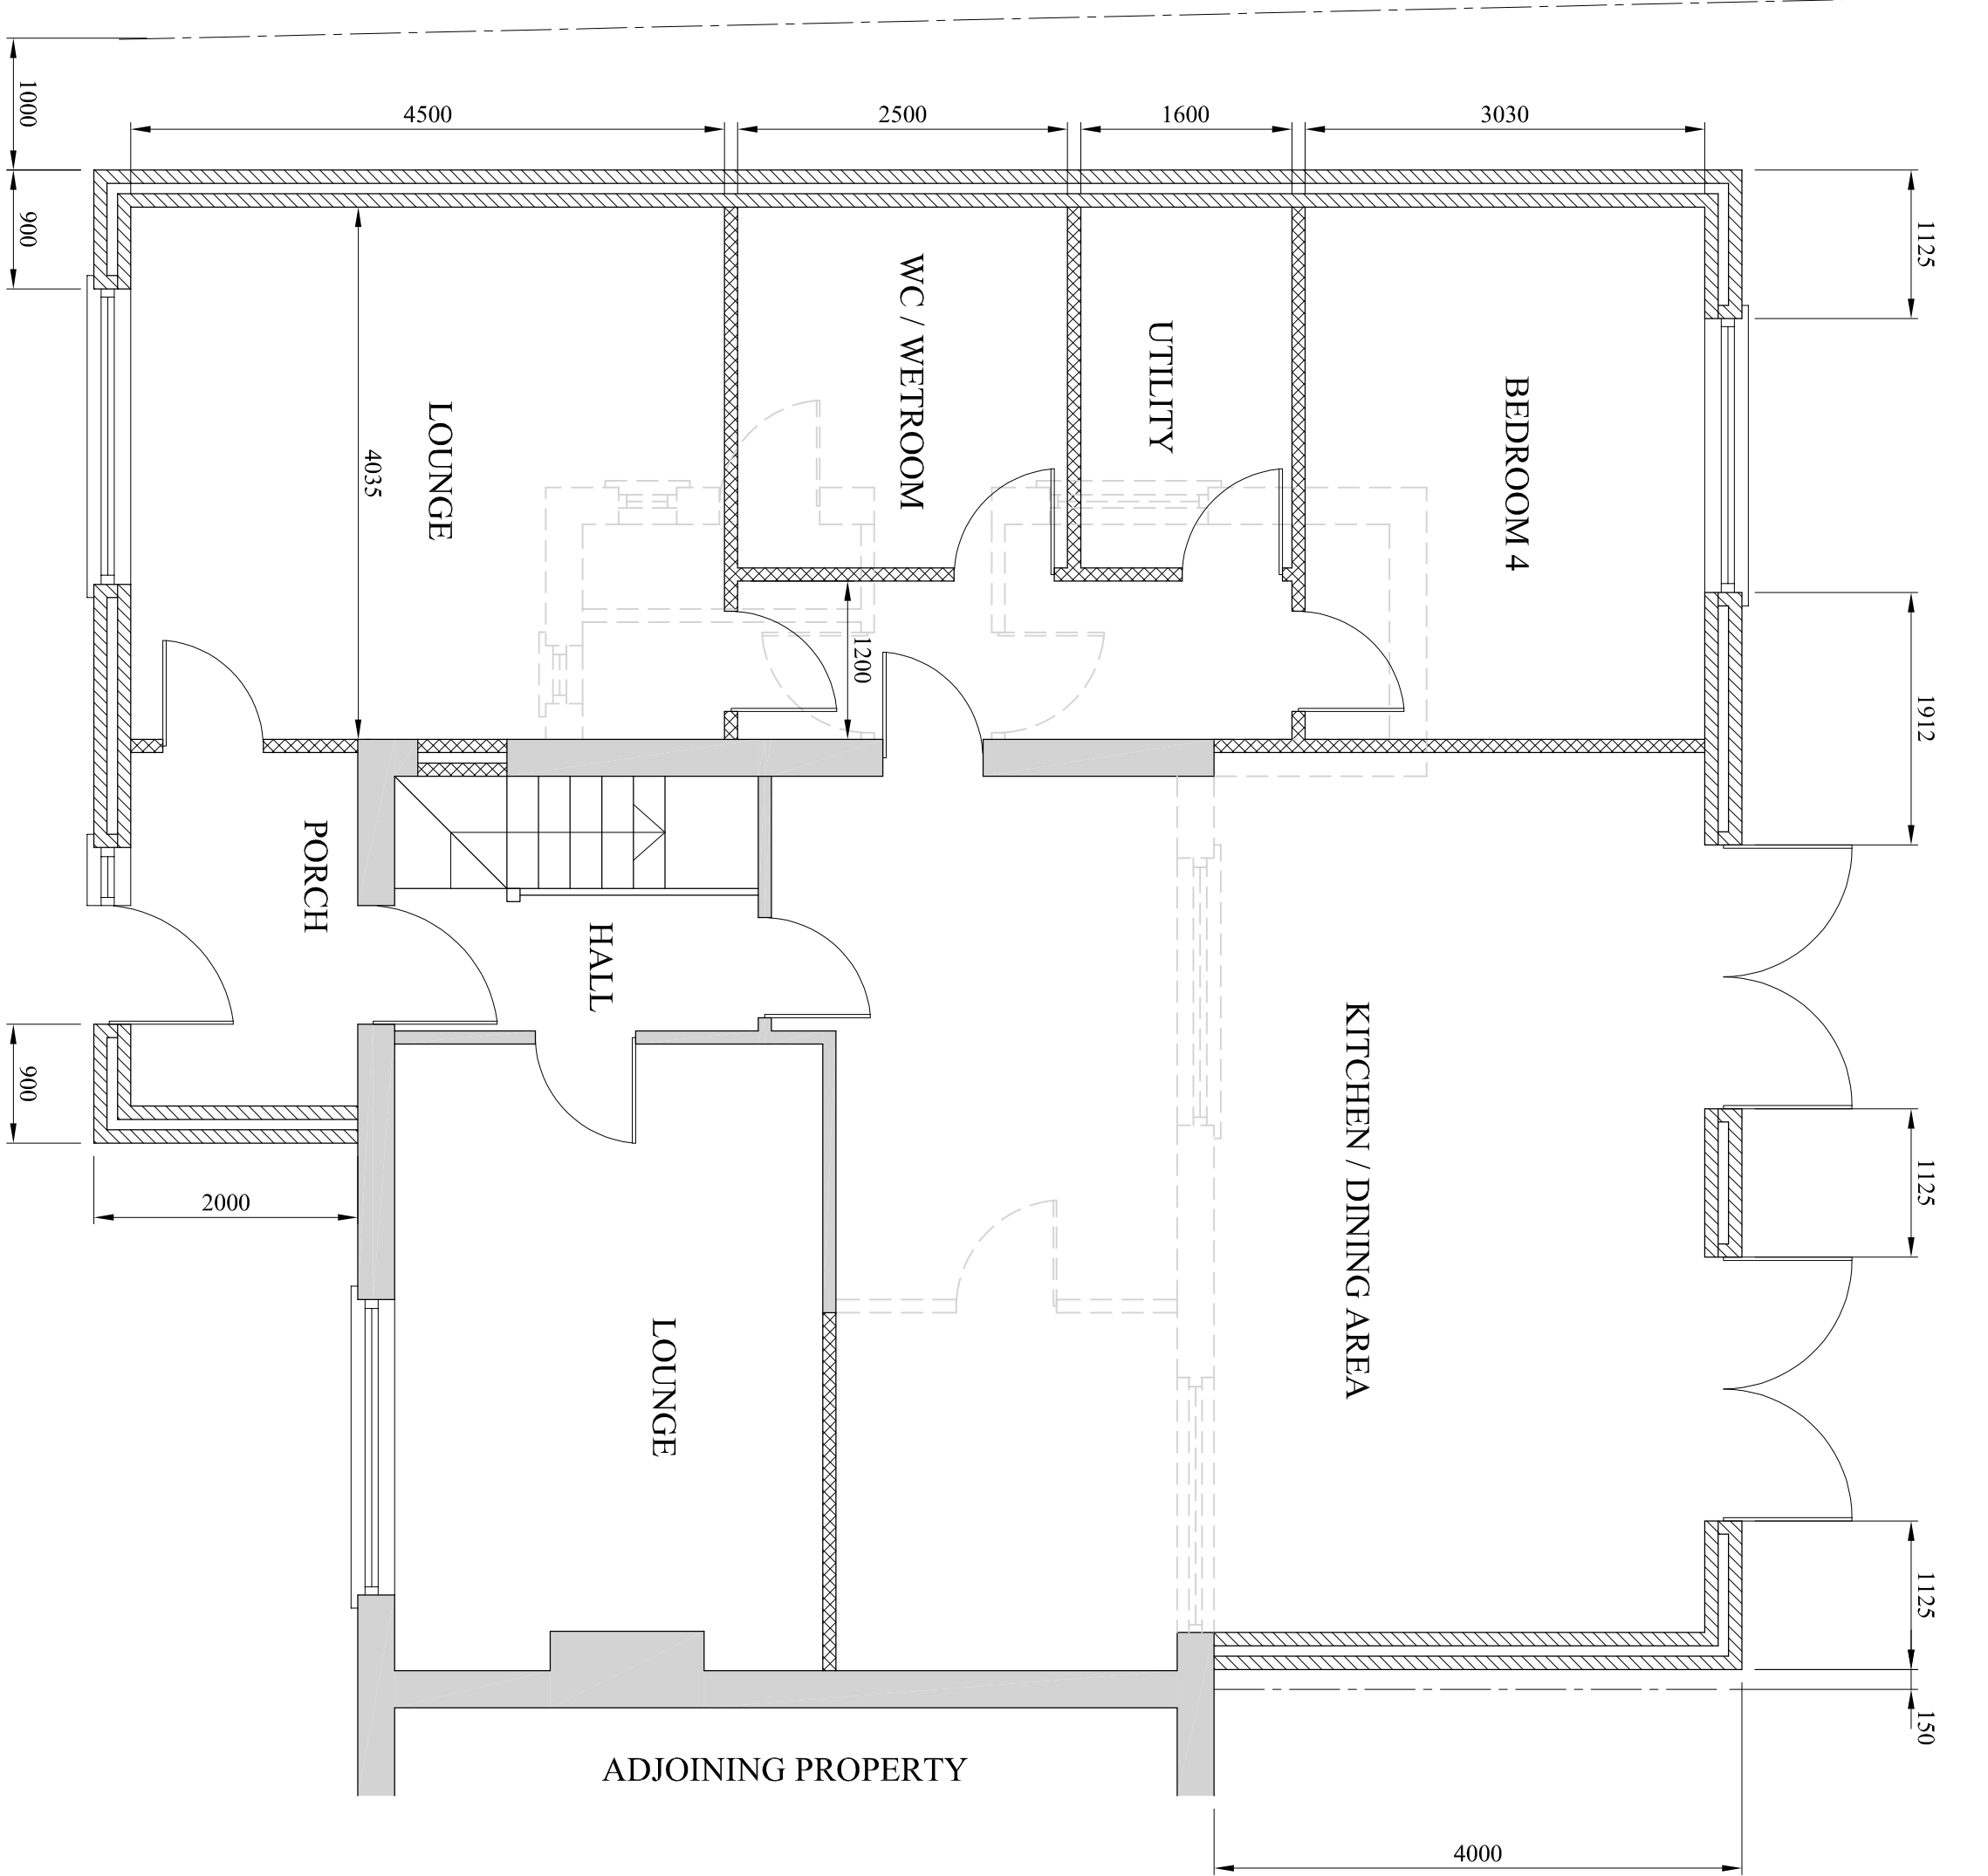

PROPOSED GROUND FLOOR PLAN
(SCALE 1:50)



PROPOSED FIRST FLOOR PLAN
(SCALE 1:50)

 

A		**02.21		ISSUED FOR LOCAL PLANNING APPROVAL	
DRAWING STATUS		PLANNING APPROVAL			
PROJECT		32 WEST DRIVE TINTWISTLE			
TITLE		PROPOSED TWO STOREY SIDE / REAR AND SINGLE STOREY REAR EXTENSIONS			
SCALE & SIZE		1:50 @ A1 UNO		STATES	
PROJECT No		WD-002		DRAWING No	
		001		REV	
				A	