



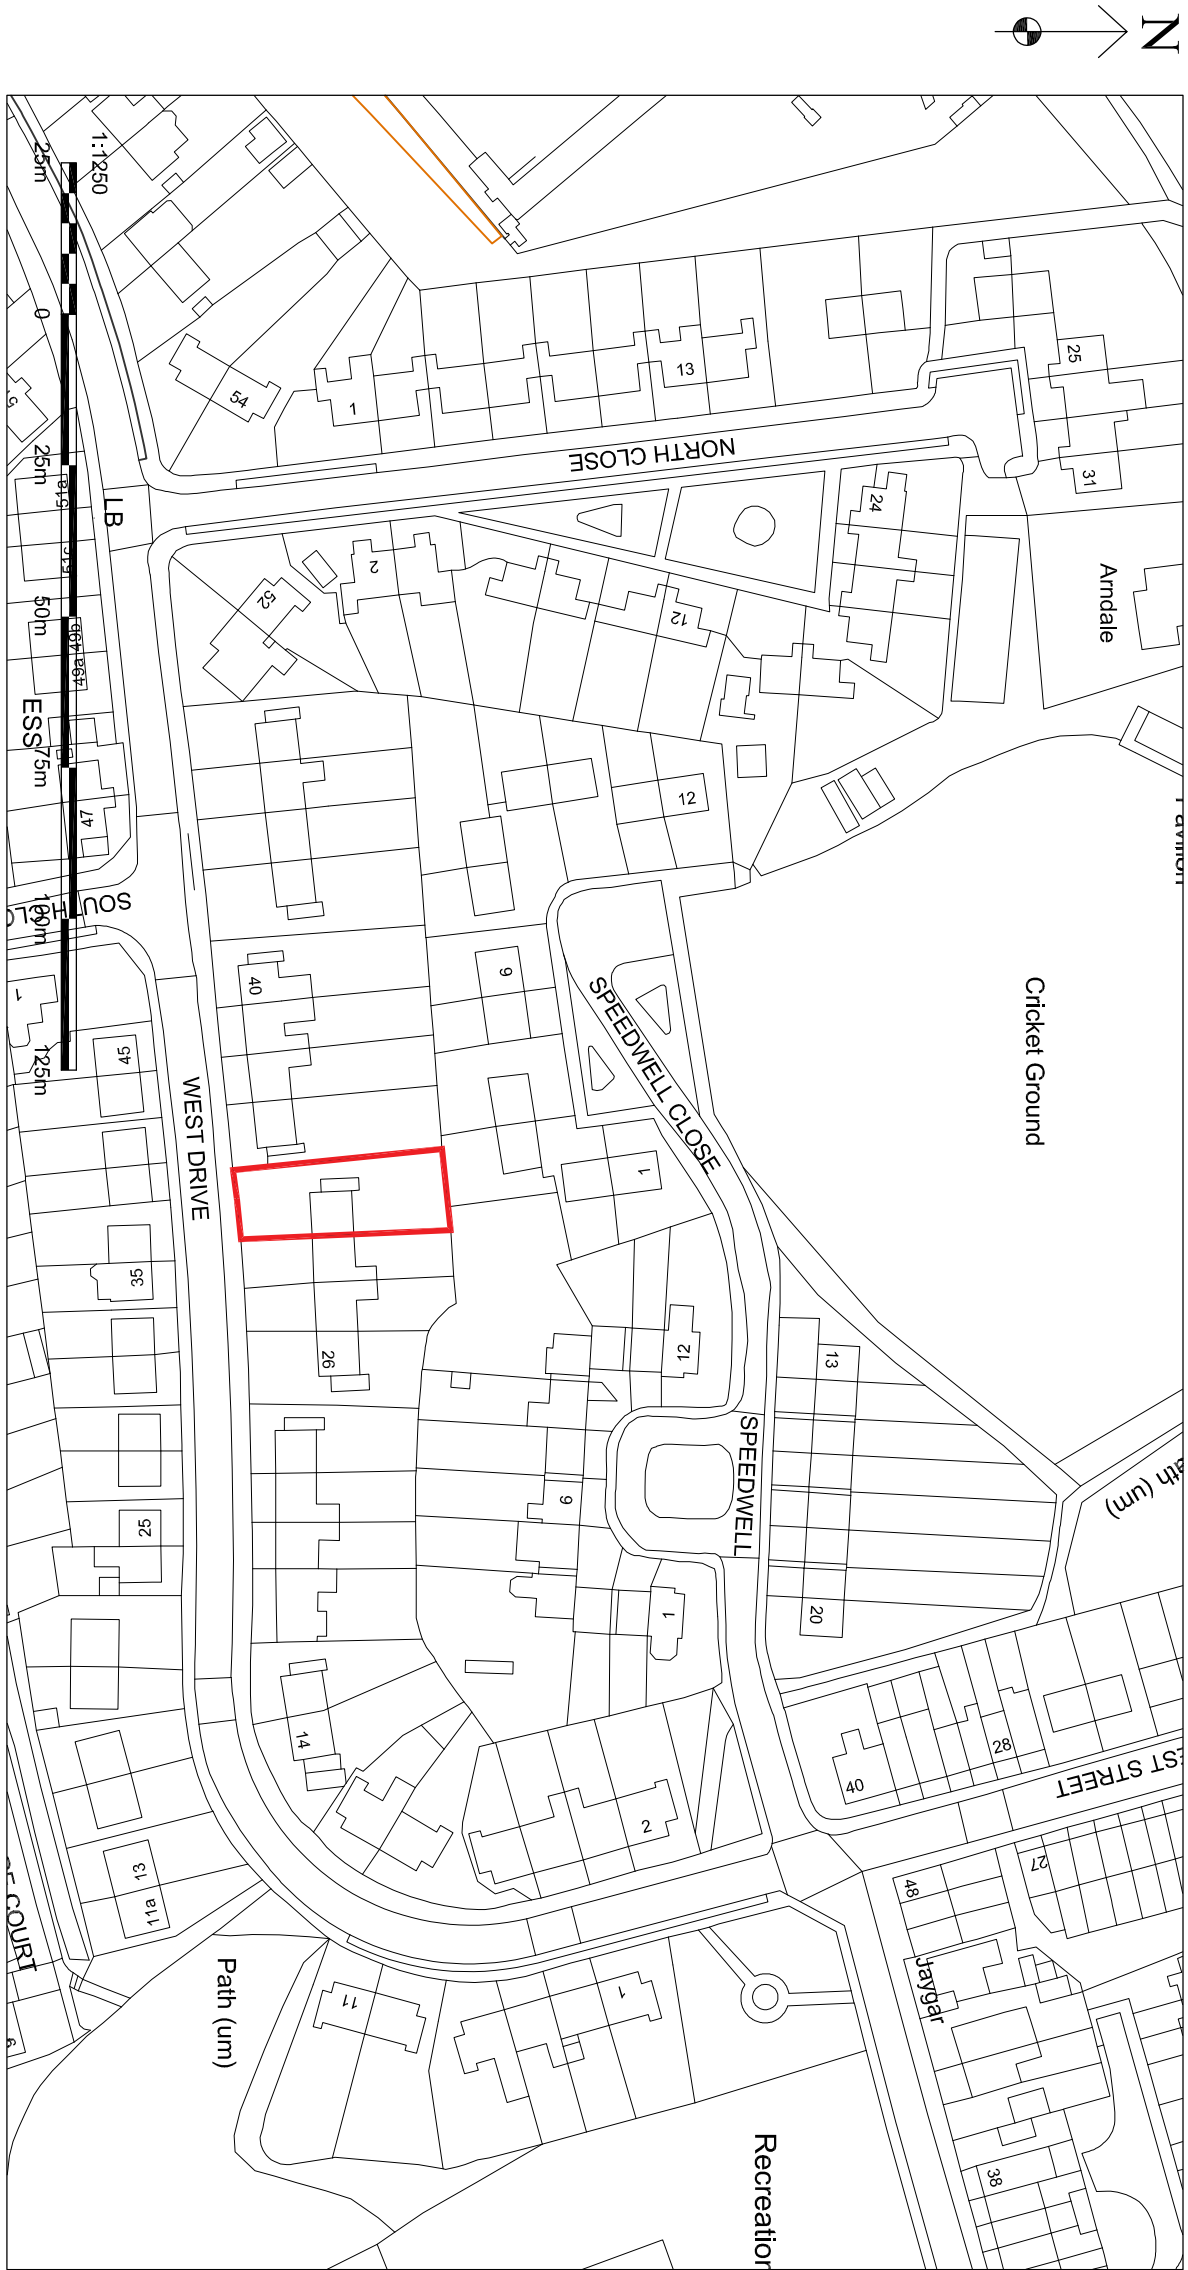

LOCATION PLAN

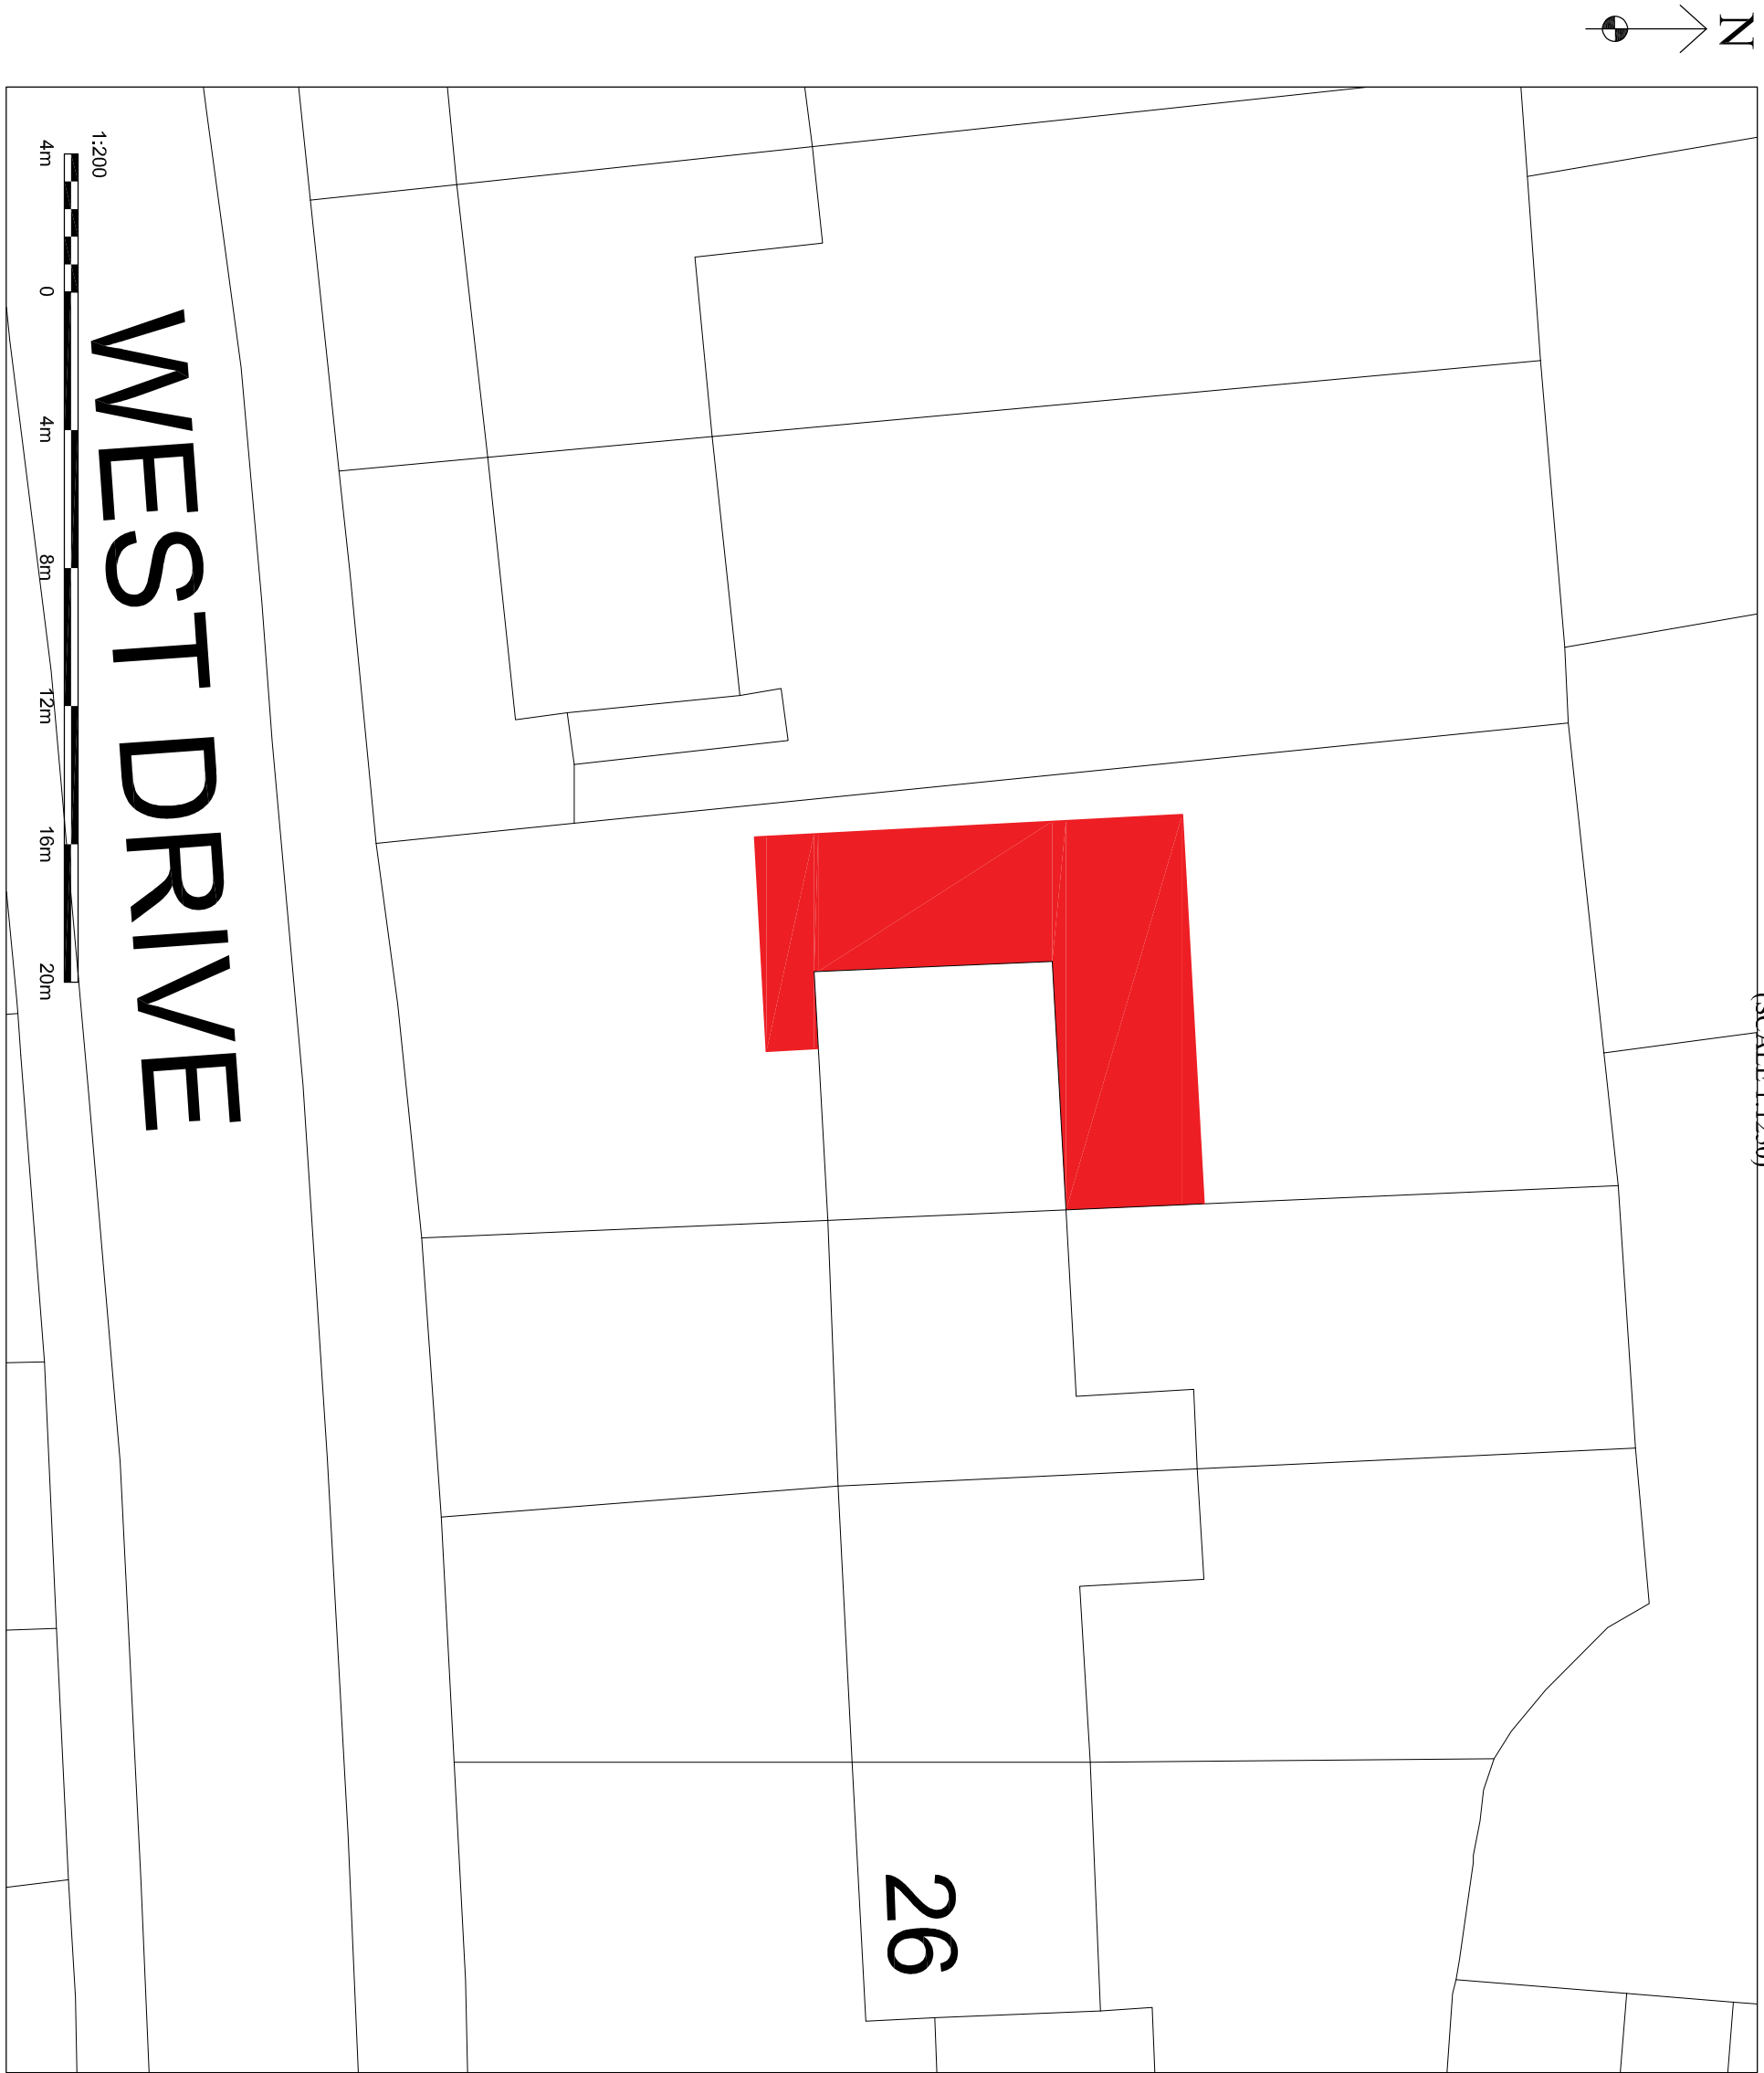

WEST DRIVE

PROPOSED SITE PLAN

(SCALE 1:200)

A		**02.21		ISSUED FOR LOCAL PLANNING APPROVAL	
DRAWING STATUS		PLANNING APPROVAL			
PROJECT		32 WEST DRIVE TINTWISTLE			
TITLE		PROPOSED TWO STOREY SIDE / REAR AND SINGLE STOREY REAR EXTENSIONS			
SCALE & SIZE		1:50 @ A1 UNO		DATE	
PROJECT No		DRAWING No		REV	
WD-002		002		A	