




NORTH ELEVATION
EXISTING
1:100

WEST ELEVATION
EXISTING
1:100




NORTH ELEVATION
PROPOSED
1:100

WEST ELEVATION
PROPOSED
1:100

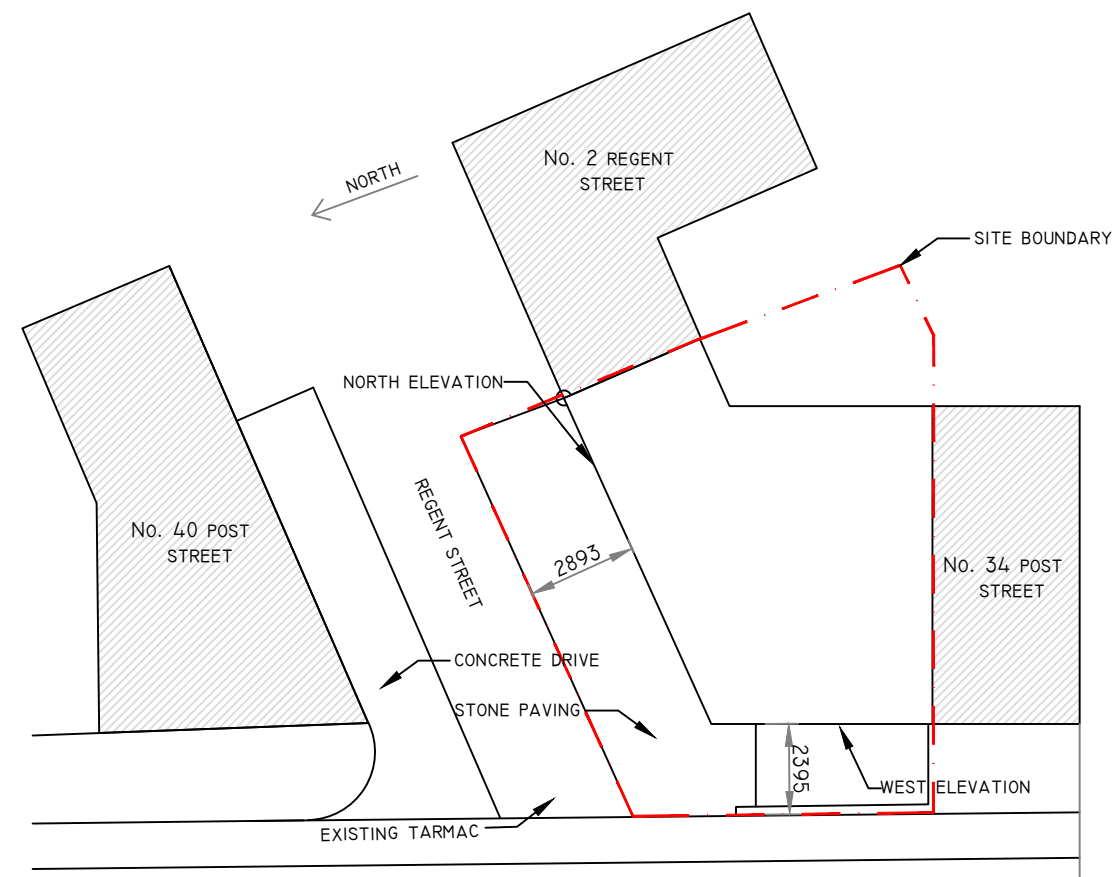

POST STREET

SITE PLAN
1:200

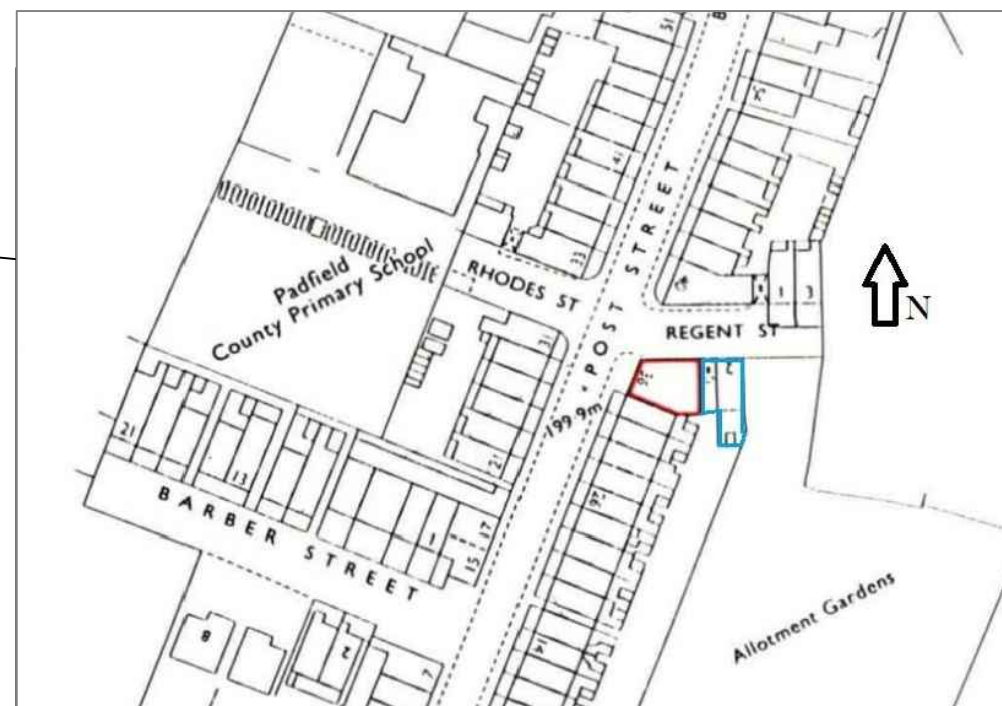

LOCATION PLAN
1:1250

REV -			
CLIENT: MR & MRS VERDE			
PROJECT: 36 POST STREET, PADFIELD			
TITLE: EXISTING & PROPOSED ELEVATIONS			
DRAWN BY: SM	CHECKED BY: BV	SCALE: AS NOTED	DATE: DEC2020
DRAWING NUMBER: J2005/ 001			REVISION: