



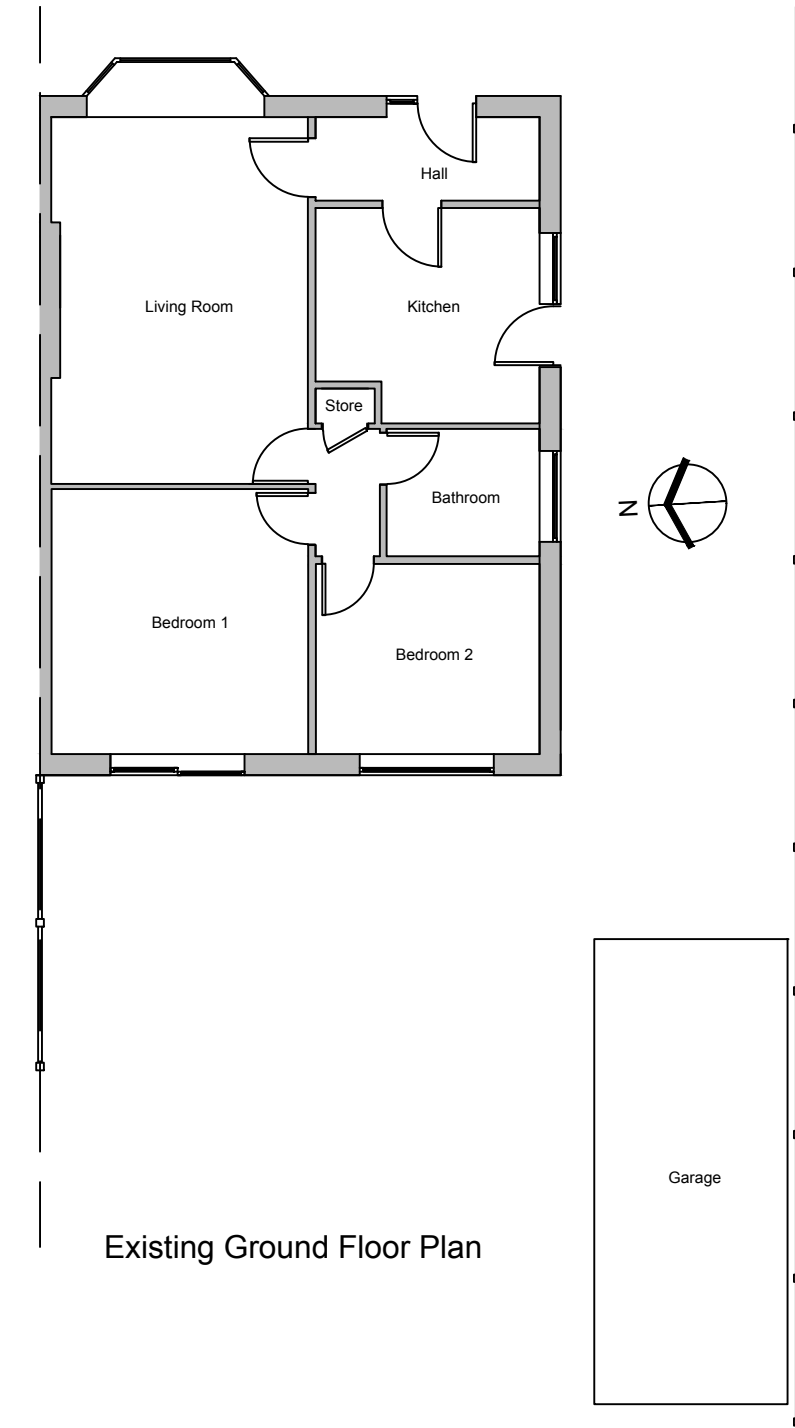

Existing Ground Floor Plan

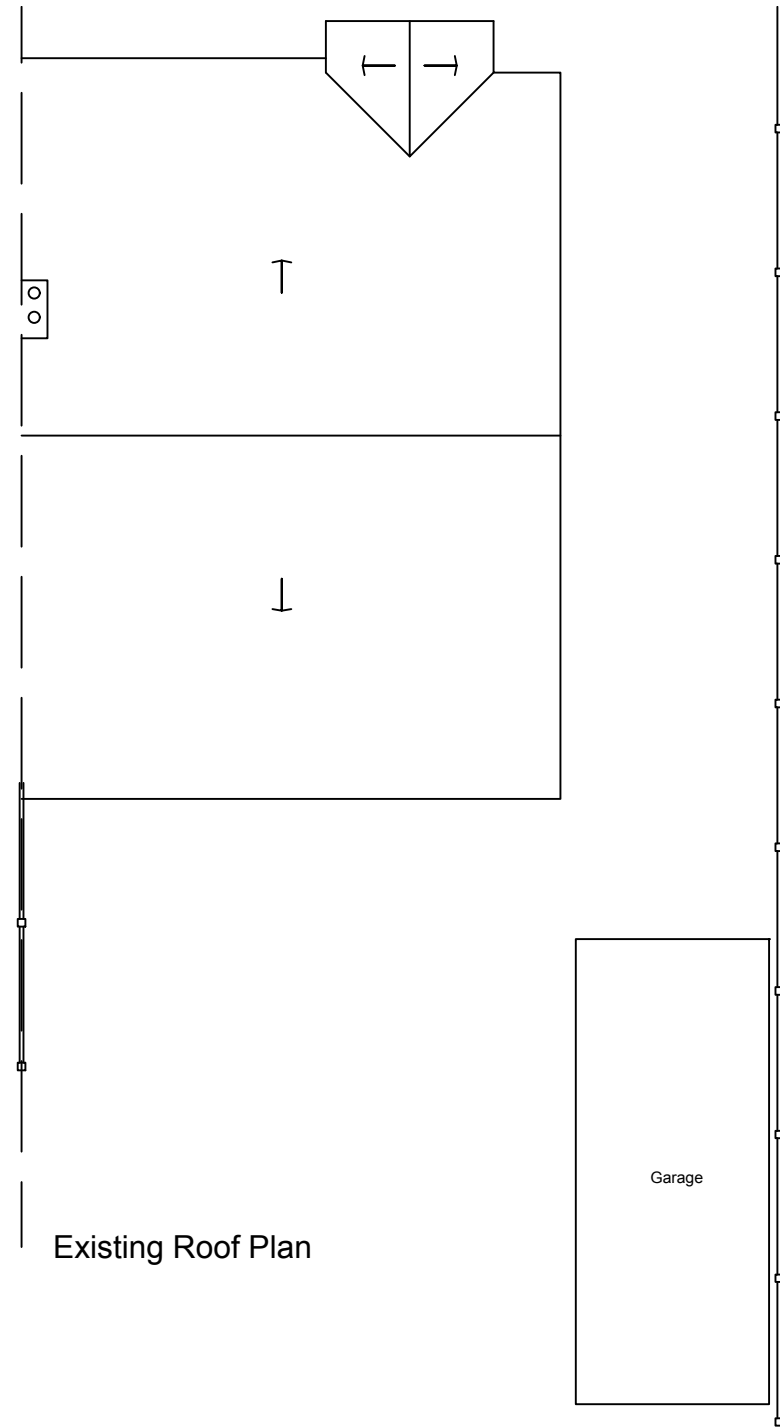


Existing Roof Plan




Existing Front Elevation



Existing Side Elevation

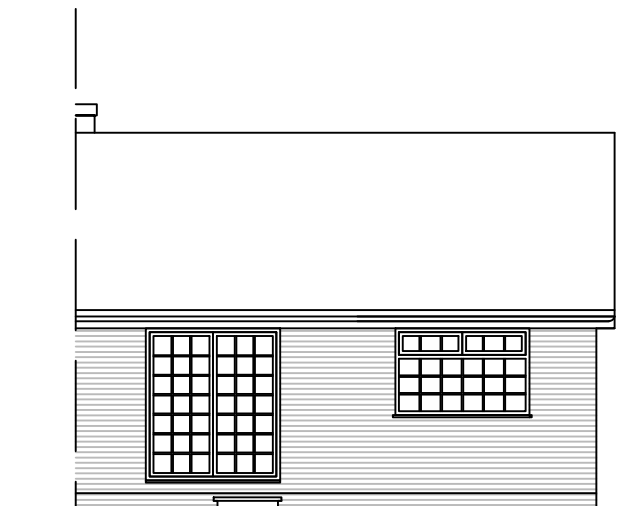

Existing Rear Elevation

 

Metric scale



Client:
Mr Barnes
6 Lynne Close, Glossop, Derbyshire, SK13 8RU

Project:
Single storey rear extension

Title:
Existing Plans

Scale: 1:100 @ A3

Drawn: C.K. Date: February 2021

Project no.: 3023 Drawing no.: 3023-001

PLANMART LIMITED
9, GEORGE STREET, GLOSSOP,
DERBYSHIRE SK13 8AY.
TEL: 01457 863153