


PROPOSED ELEVATIONS 1@100

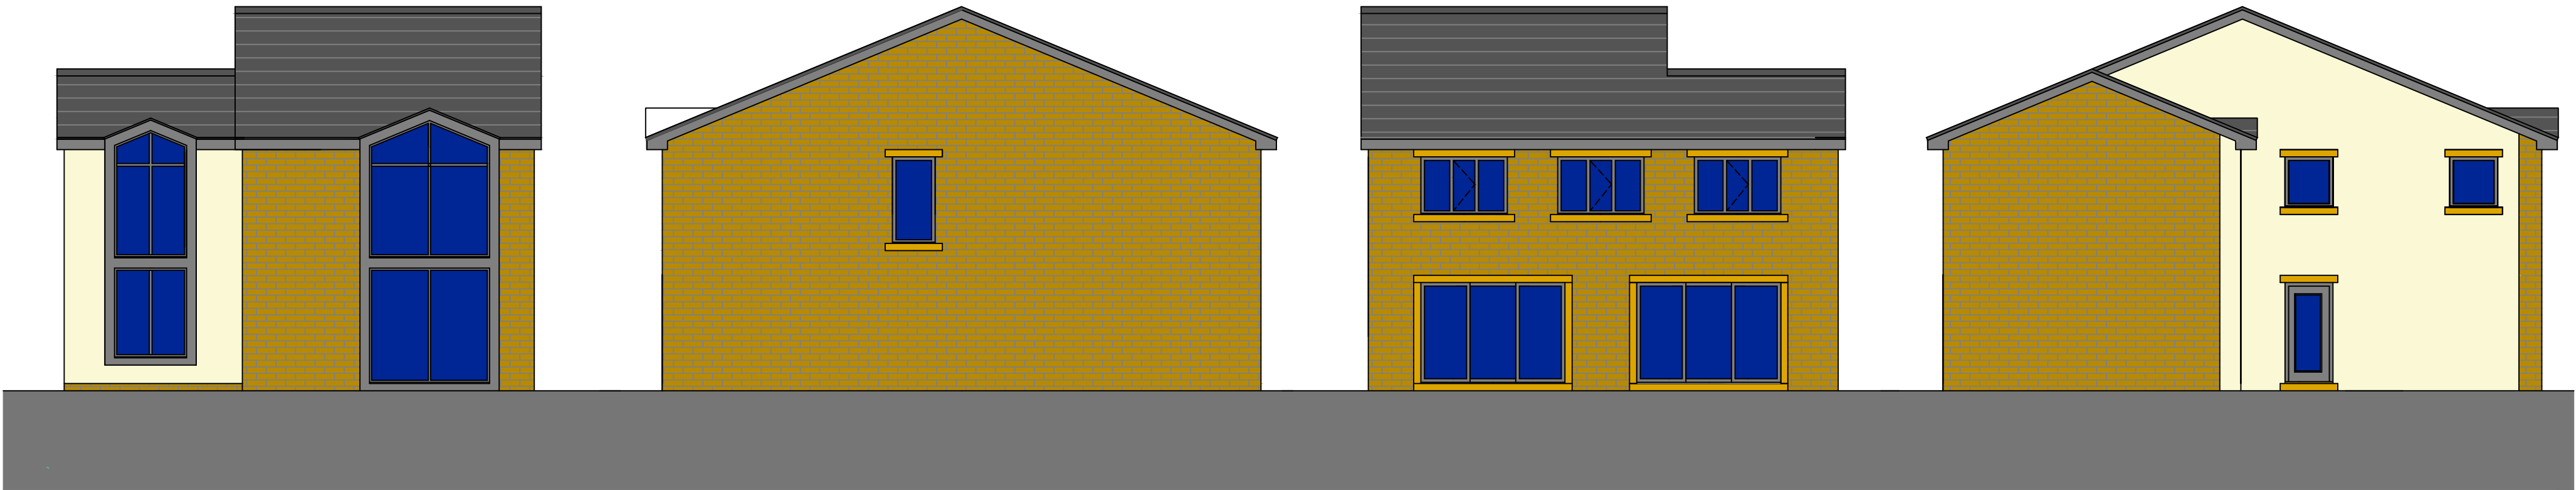



HADFIELD ROAD ELEVATION

SIDE ELEVATION

REAR ELEVATION

SIDE ELEVATION

PROPOSED FLOOR PLAN 1@100

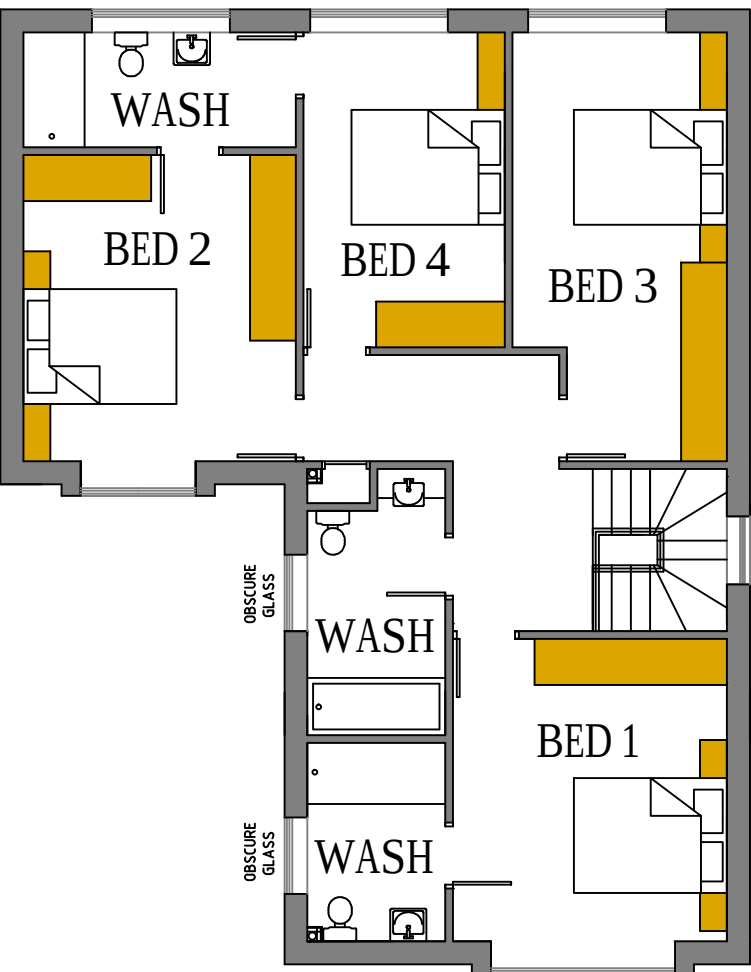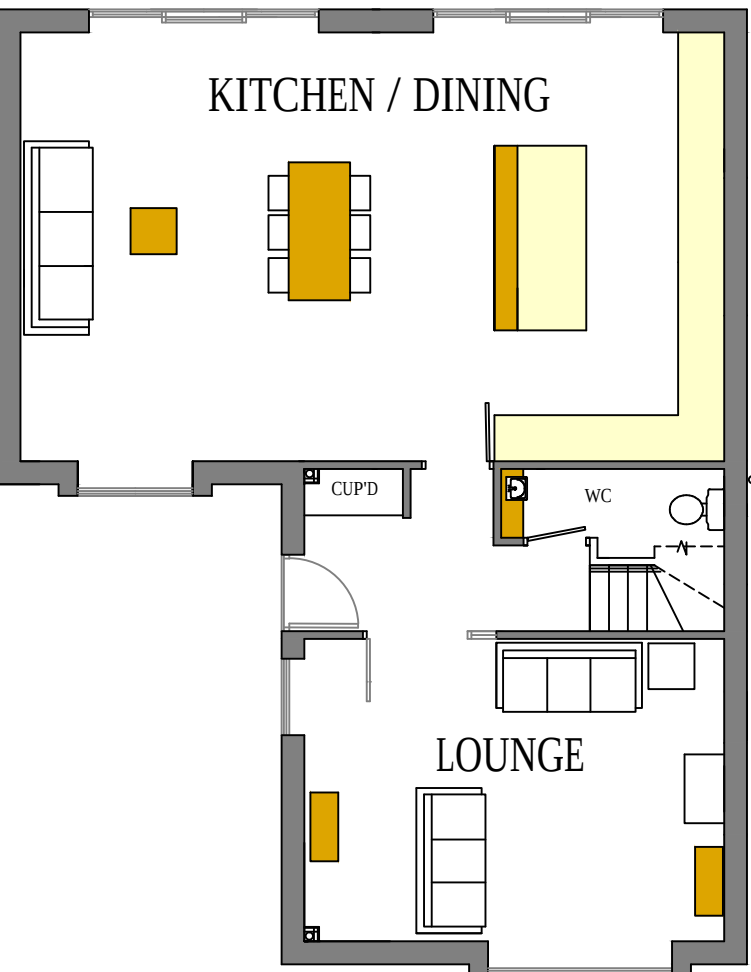


GROUND FLOOR PLAN

FIRST FLOOR PLAN




PROPOSED STREET SCENE 1@200


PROPOSED ELEVATIONS 1@100

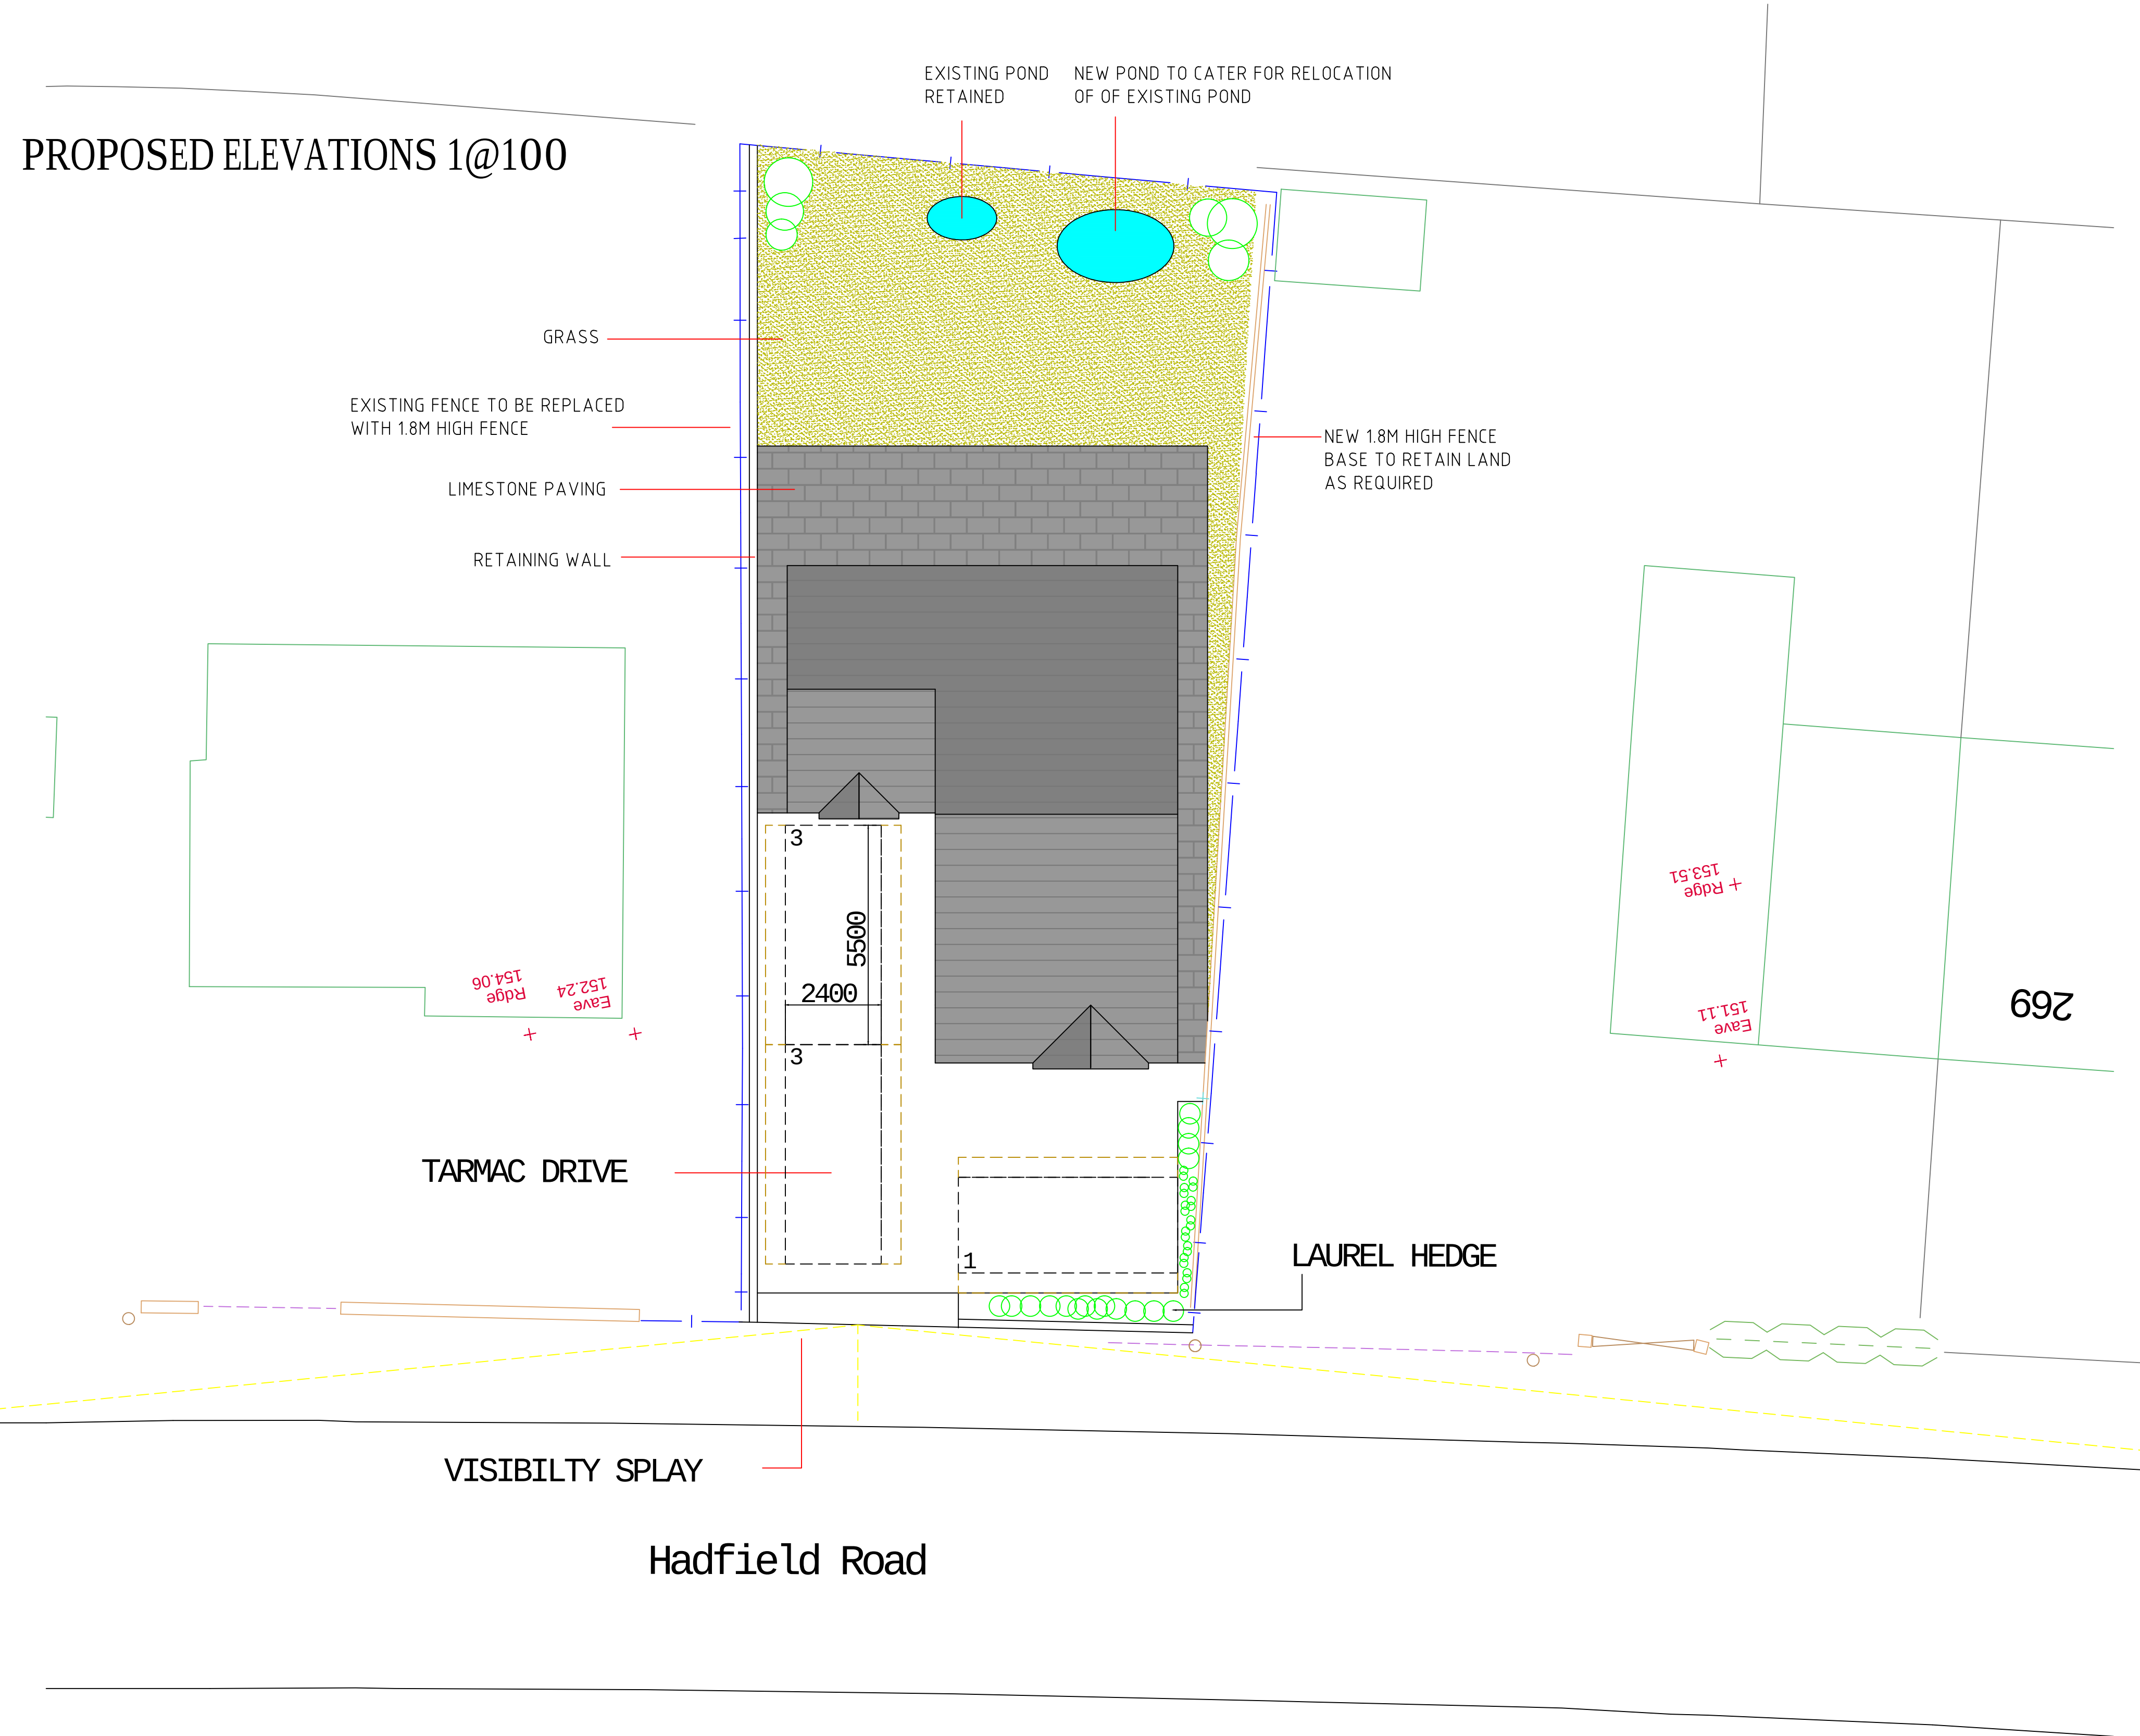

MATERIALS:

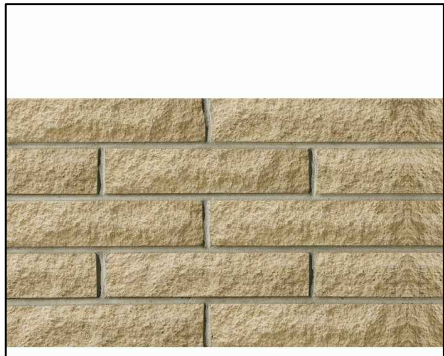

MARSHALLS OR SIMILAR
MOCK STONE

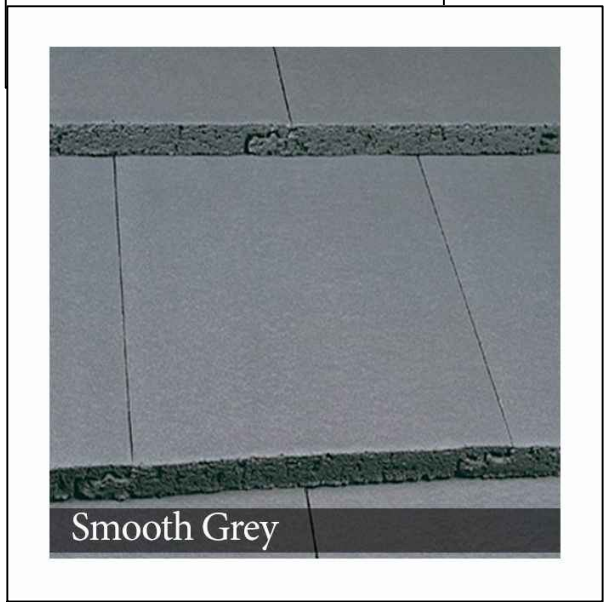

MARLEY MODERN
ROOF TILE



K RENDER



RAL 7016 FACIA/SOFFIT
WINDOWS

REV	DESCRIPTION	DATE
B	BED DESCRIPTION AMENDED	28.10.20
REV	DESCRIPTION	DATE

ph

ARCHITECTURE

Tel: 01457 838801
Mobile: 07967 233507
Fax: 01457 838801
email: pharchitecture@aol.com
7 Larkwood Close, Carrbrook,
Stalybridge, Cheshire, SK15 3NL.

Drawing Number:	Date:	
021/BH/002	JAN.21	
Revision:	Scale:	Drawn:
	1:100	
	1:200	PH

Drawing / Job Title:
PROPOSED DETACHED DWELLING
LAND BETWEEN 265-267 HADFIELD ROAD
GLOSSOP
SK13 1PX
ILLUSTRATIVE HOUSE TYPE DETAILS

Client:
MR B. HARLOW
35 WELCH ROAD
HYDE
SK14 4DJ