
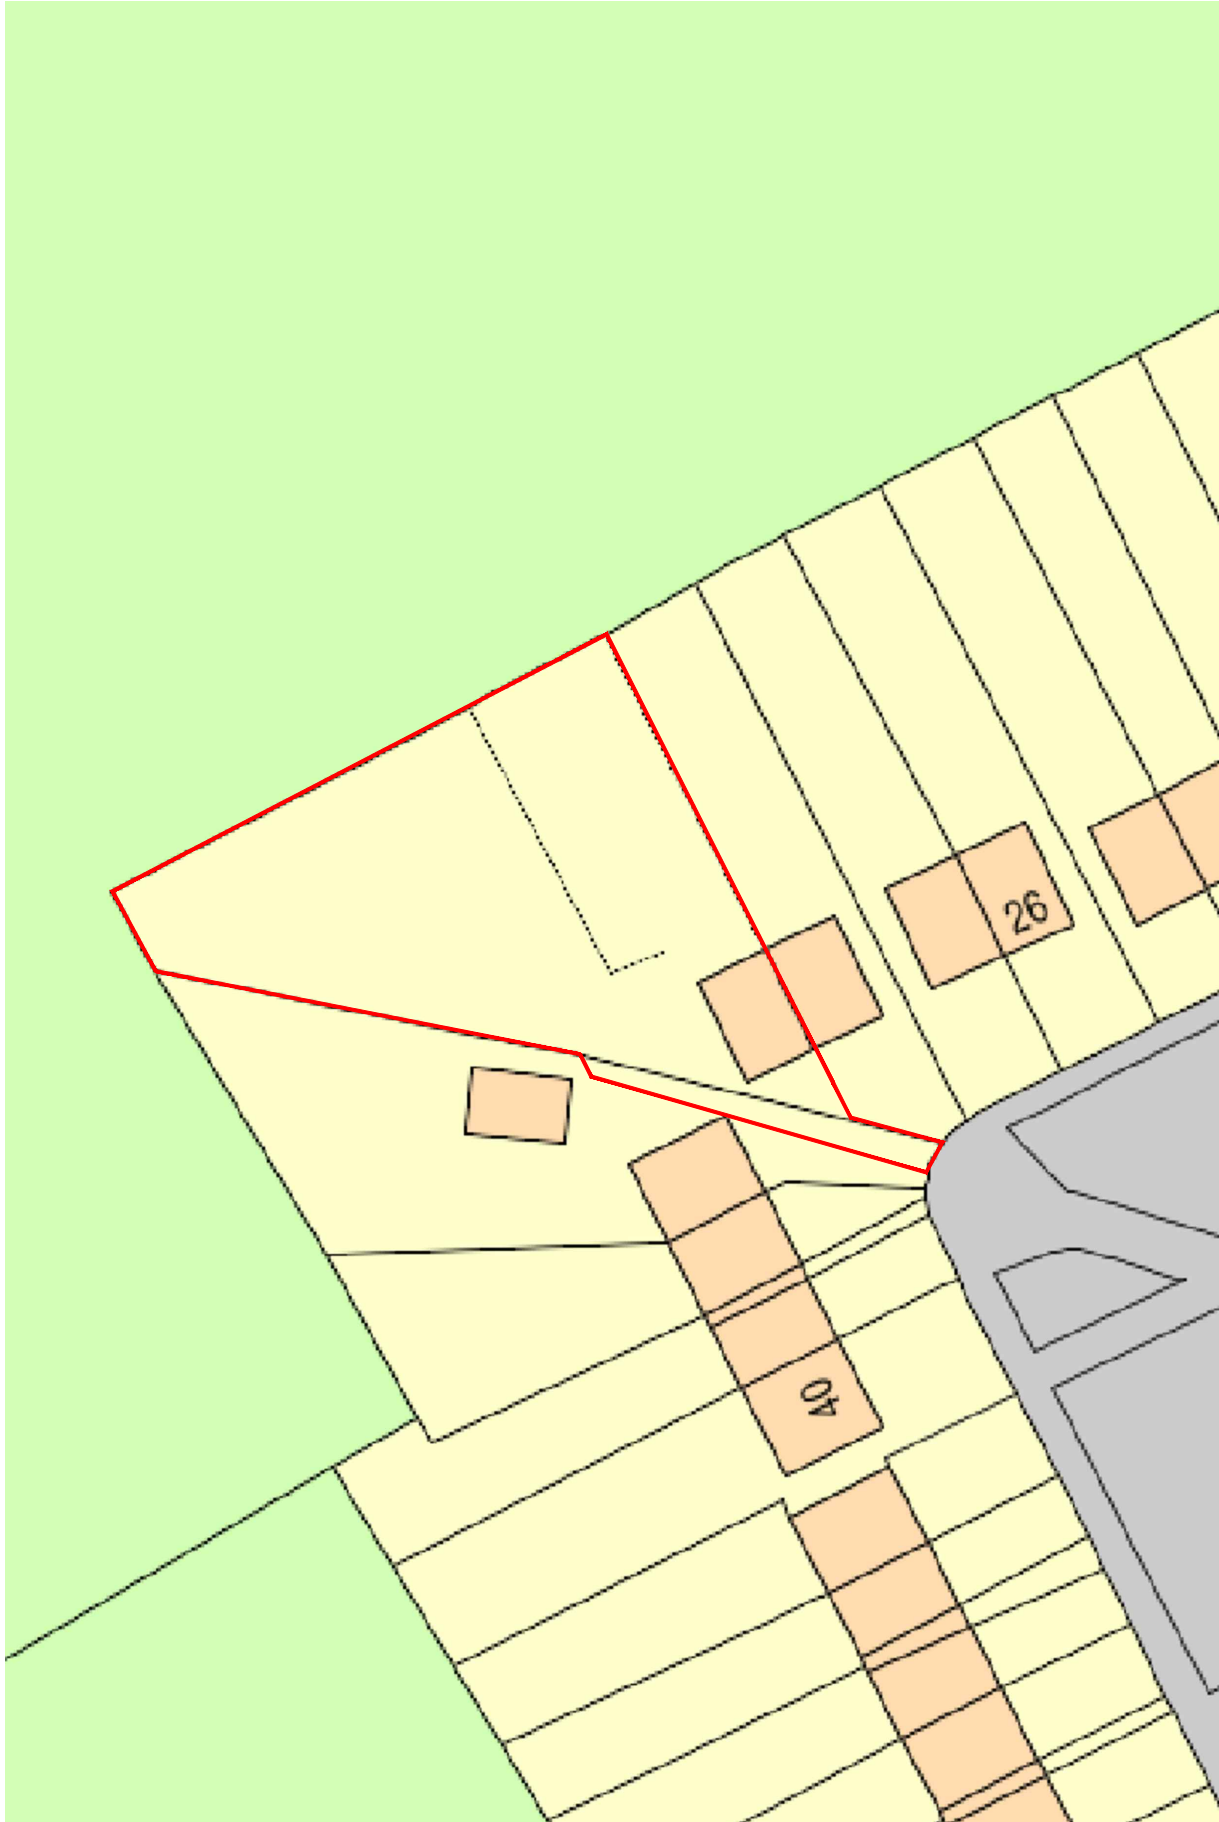


SITE LOCATION PLANS 1:1250 AND 1:500

32 Meadow Avenue, Buxton, SK17 8AW

 

DWG: SITE LOCATION PLAN
32 MEADOW AVENUE
PEAK DALE

REVISIONS:

1:1250/500	CHECKED:
DATE: OCT'20	DRAWN:

©THIS DRAWING AND THE BUILDING WORKS DEPICTED ARE THE COPYRIGHT OF AJS ARCHITECTURE AND MAY NOT BE REPRODUCED OR AMENDED EXCEPT BY WRITTEN PERMISSION. NO LIABILITY WILL BE ACCEPTED FOR AMENDMENTS MADE BY OTHER PERSONS.

A.J.S ARCHITECTURE

32 carr road.
buxton.
derbyshire.
sk17 6wf.

h: 01298 26062
m: 07794 400237

SITE PLAN 01

32 MEADOW AVE