



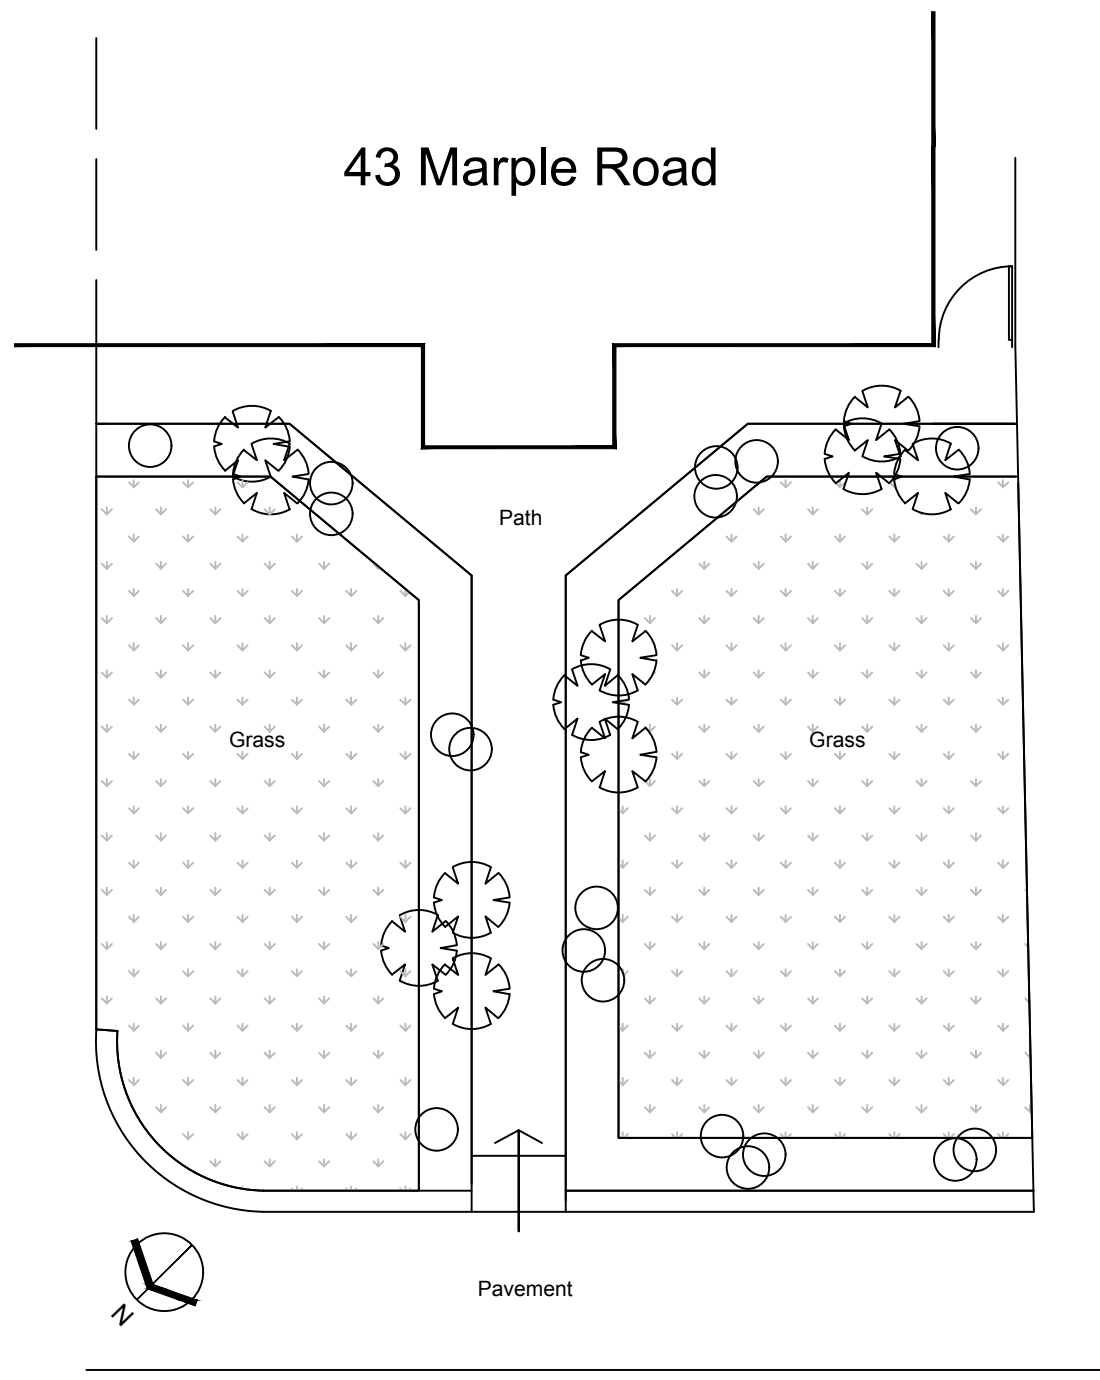

Existing Site Plan

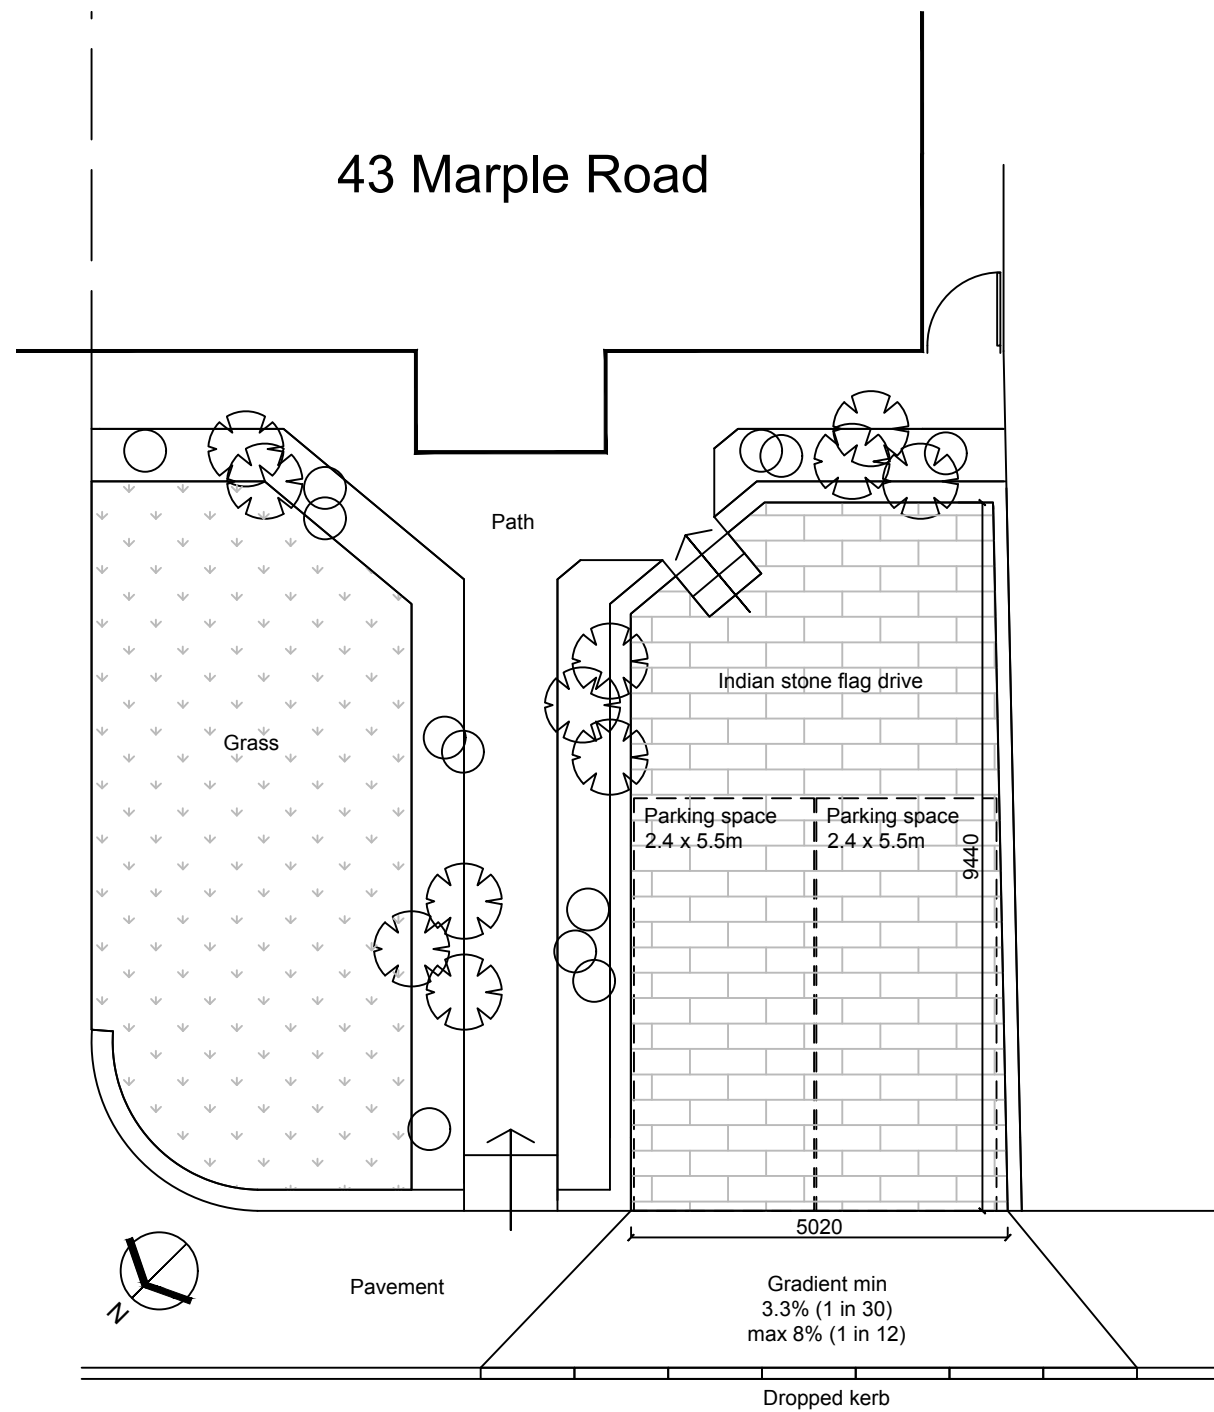

Proposed Site Plan



Existing Site Section



Proposed Site Section



Metric scale



Client:
Miss Laura Barton
43 Marple Road, Charlesworth, Glossop, Derbyshire,
SK13 5DE

Project:
Proposed drive with dropped kerb to Marple
Road

Title:
Existing & Proposed Plans

Scale: 1:100 @ A3

Drawn: C.K. Date: February 2021

Project no.: 3022 Drawing no.: 3022-001

PLANMART LIMITED
9, GEORGE STREET, GLOSSOP,
DERBYSHIRE SK13 8AY.
TEL: 01457 863153