
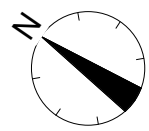


Notes


All dimensions are to be checked on site prior to construction, manufacture of any components and ordering of materials and equipment.

Any discrepancies are to be reported to the architect for clarification.

All materials and workmanship to be in accordance with the current British Standards and codes of practice.

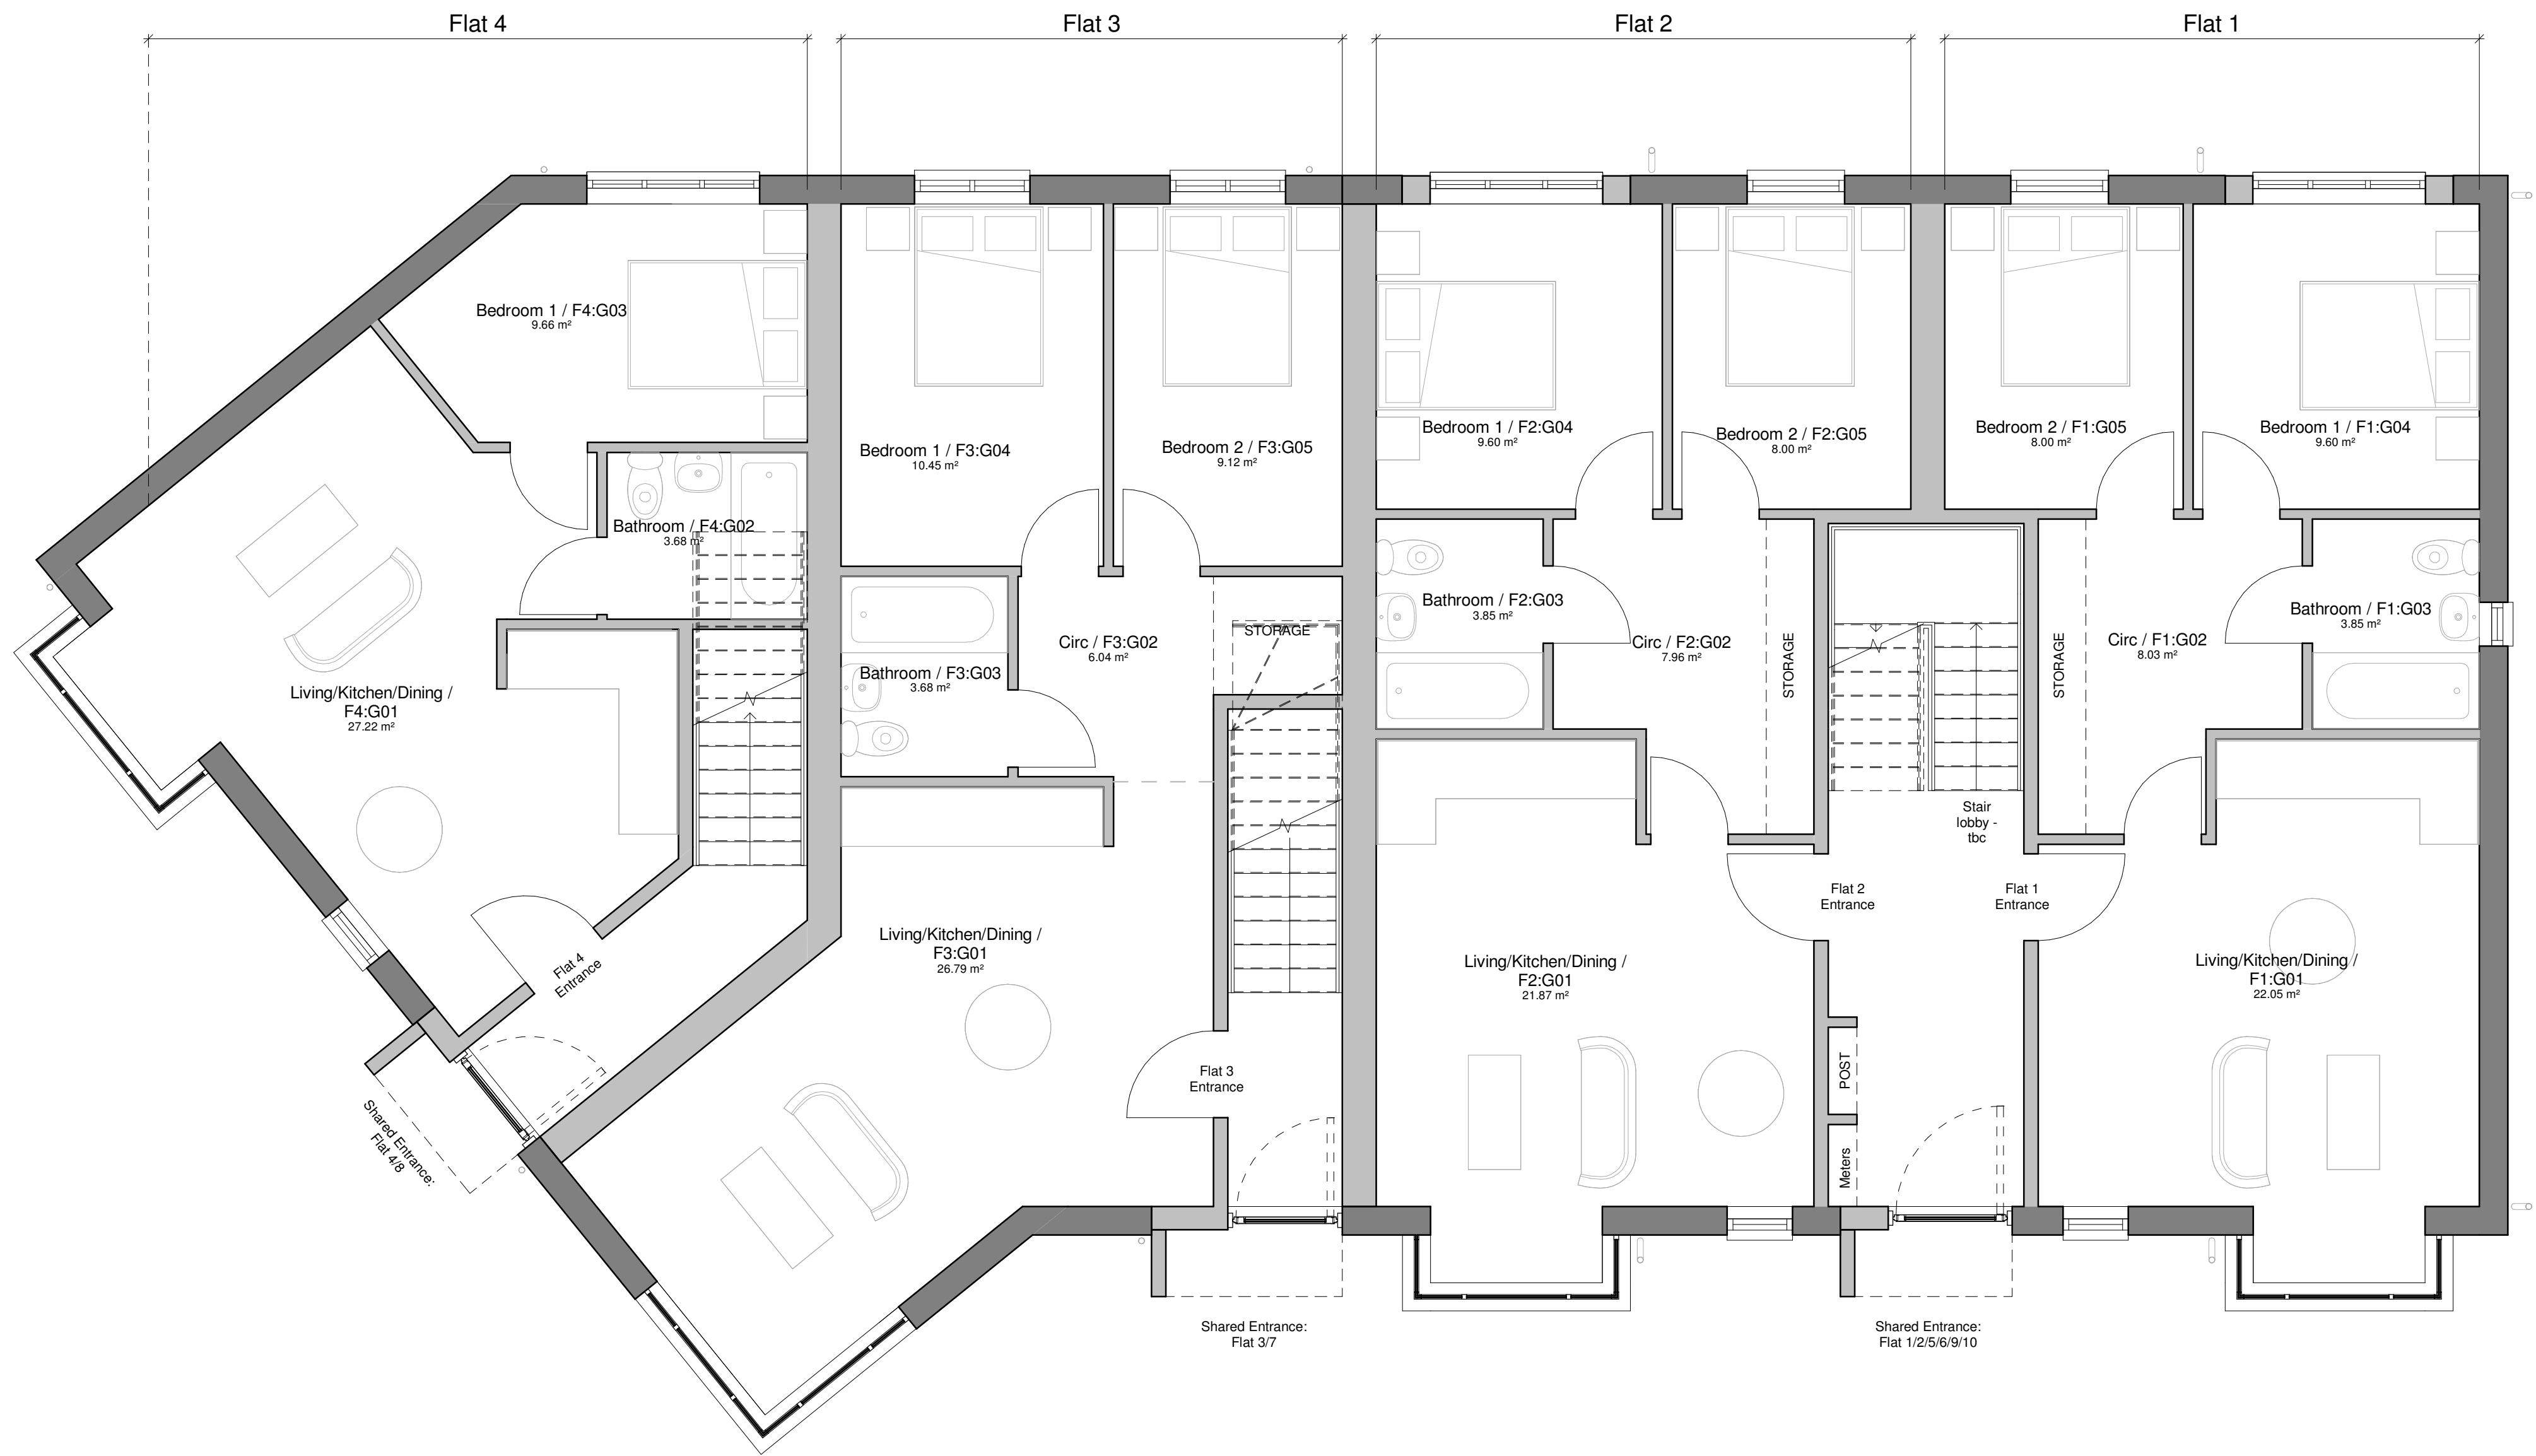

Ground Floor Plan GA
1 : 50

 

C	15/02/21	QMS	Drawing Sheet updated - "do not scale" omitted
B	26/01/21	QMS	Planning Application
A	05/01/21	QMS	WIP issue for comment

Rev	Date	Drawn By	Comments
-----	------	----------	----------

Client
Terry Green Builders Ltd

Project
High Hill Road, New Mills: Proposed Apartments

Drawing
Ground Floor GA

Revision	Purpose
C	Planning

Drawing Number
P001

Job No.	Scale	Date
NM-HH-02	1 : 50 @ A1	Jan 2021
Suitability	Suitability	

Drawn By			
QMS			