
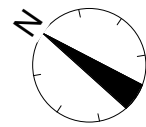


Notes

All dimensions are to be checked on site prior to construction, manufacture of any components and ordering of materials and equipment.

Any discrepancies are to be reported to the architect for clarification.

All materials and workmanship to be in accordance with the current British Standards and codes of practice.

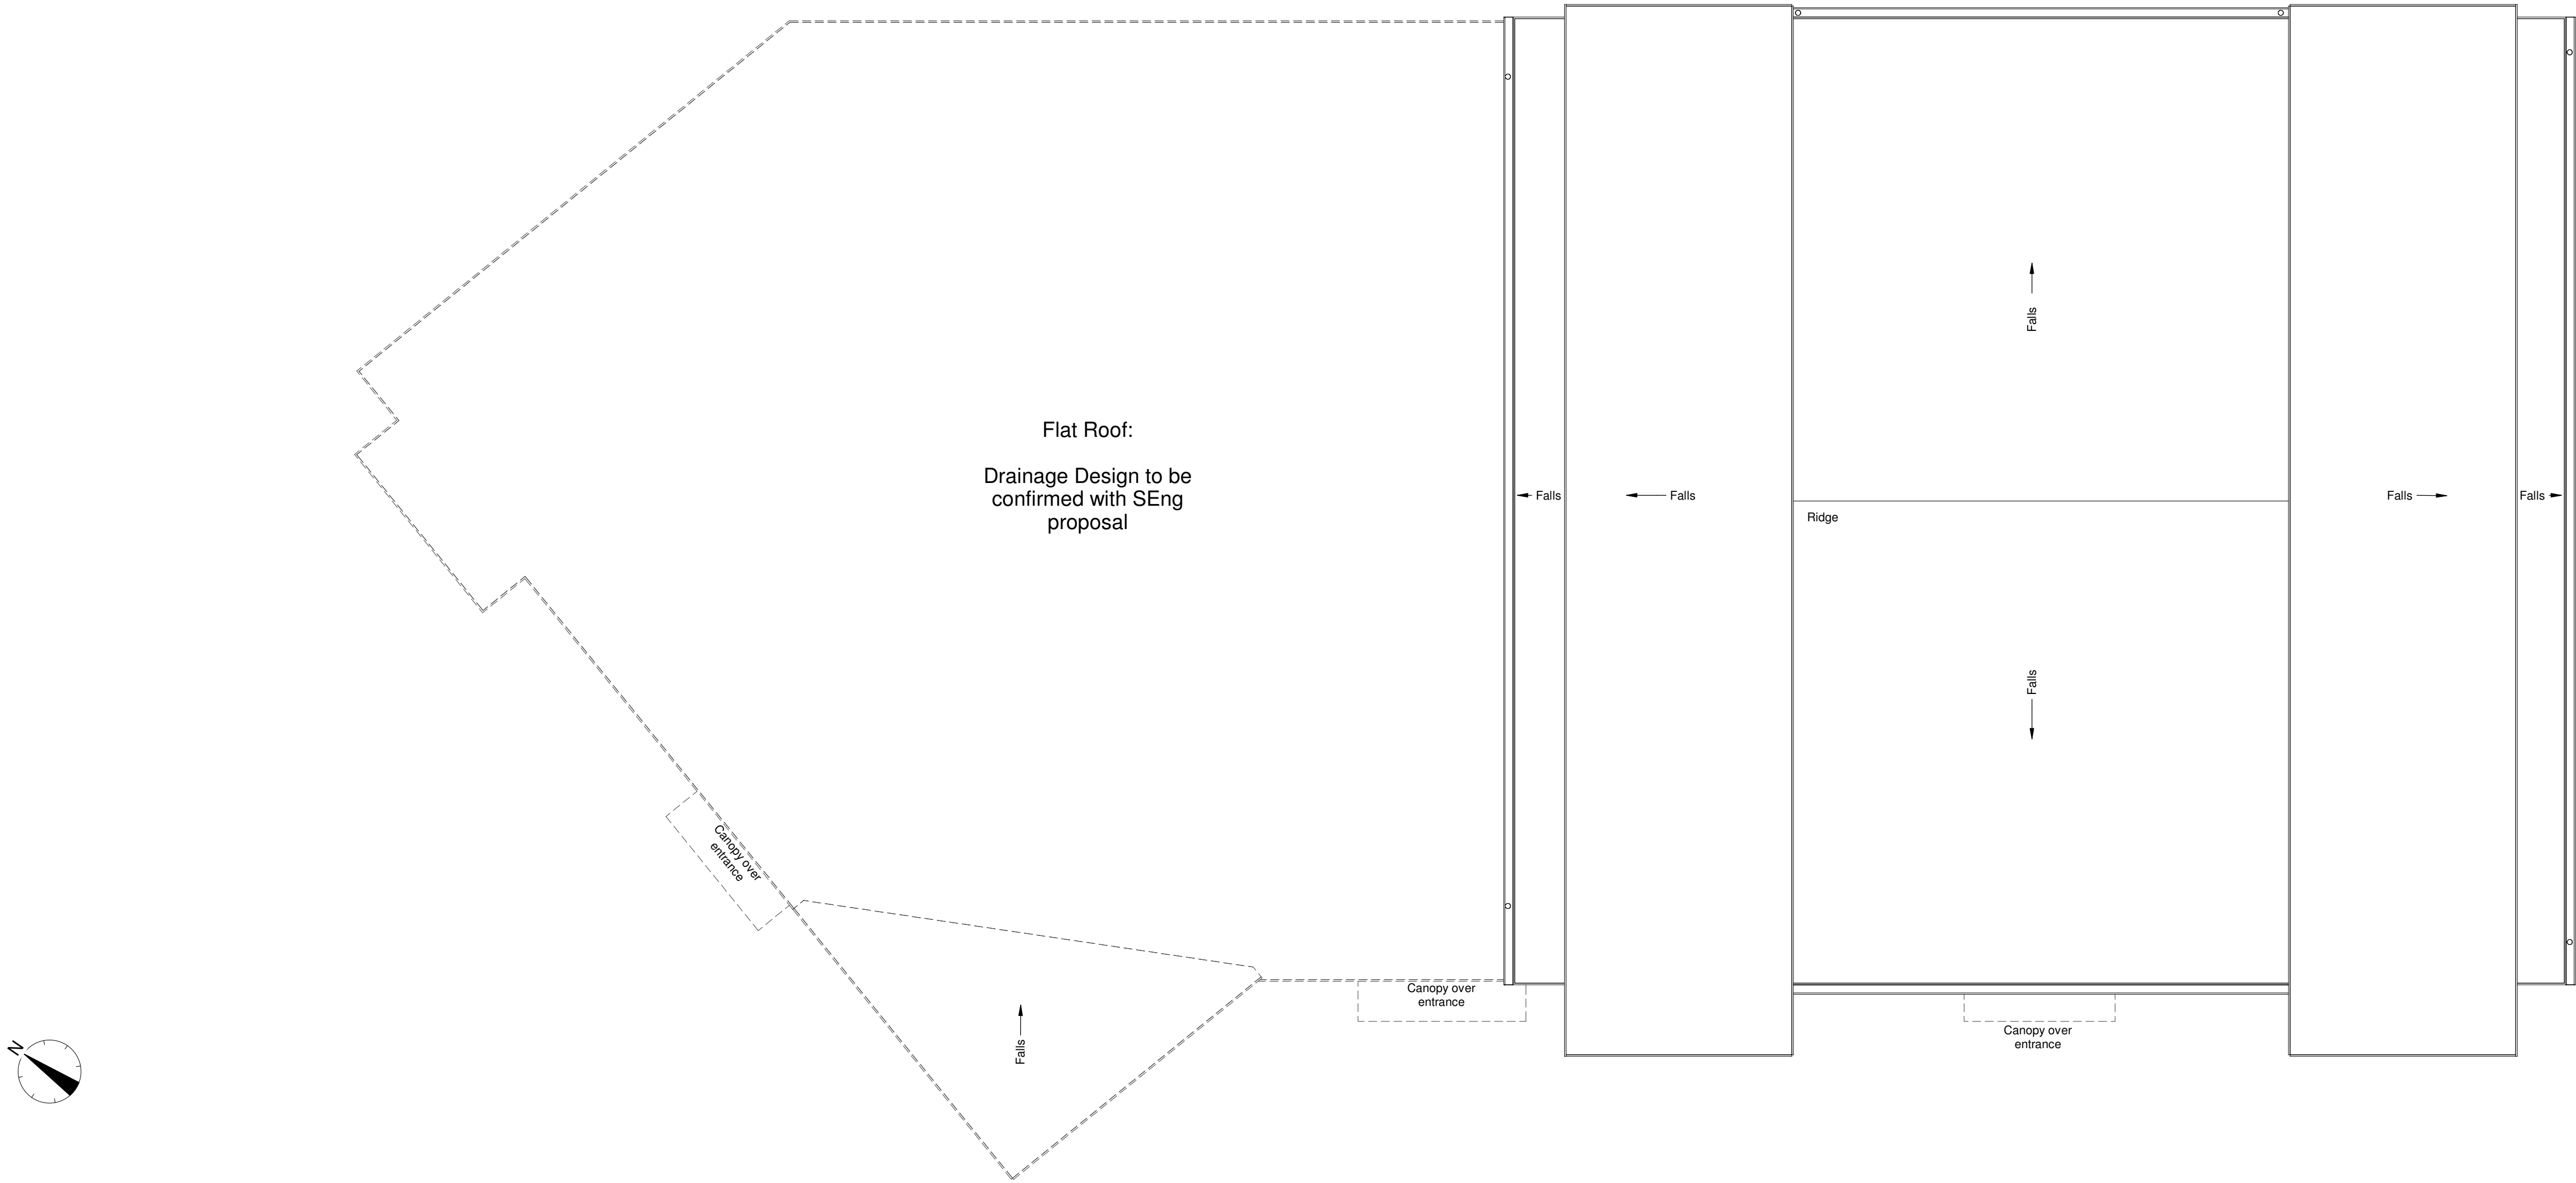

Roof Plan GA
1 : 50

0.5 0 0.5 1 1.5 2 2.5
SCALE 50 m
1:

C	15/02/21	QMS	Drawing Sheet updated - "do not scale" omitted
B	26/01/21	QMS	Planning Application
A	05/01/21	QMS	WIP issue for comment

Rev	Date	Drawn By	Comments
-----	------	----------	----------

Client
Terry Green Builders Ltd

Project
High Hill Road, New Mills: Proposed Apartments

Drawing
Roof Plan

Revision	Purpose
C	Planning

Drawing Number

P600

Job No.	Scale	Date
NM-HH-02	1 : 50 @ A1	Jan 2021

Suitability	Suitability
-------------	-------------

Drawn By			
QMS			