





1 Front Elevation (High Hill Road)
1 : 100

 

2 Elevation 1 - c
1 : 100

 


Notes


All dimensions are to be checked on site prior to construction, manufacture of any components and ordering of materials and equipment.

Any discrepancies are to be reported to the architect for clarification.



All materials and workmanship to be in accordance with the current British Standards and codes of practice.

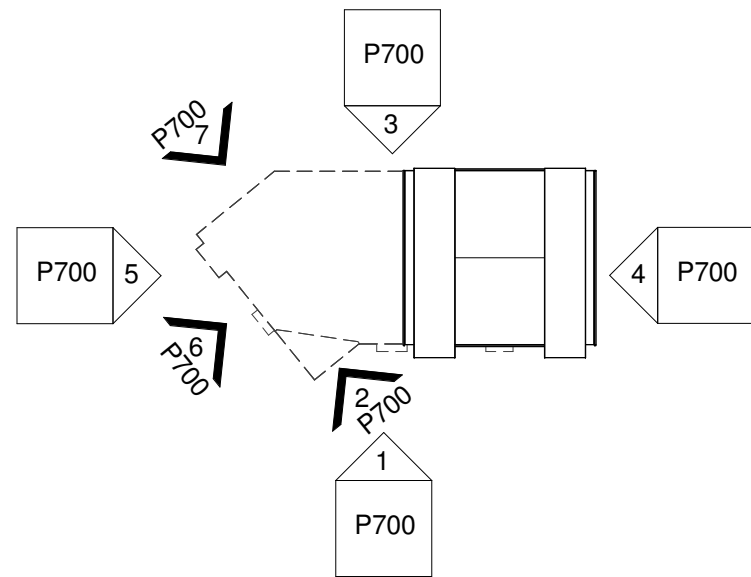



Elevation Key
1 : 500

 


3 Rear Elevation
1 : 100

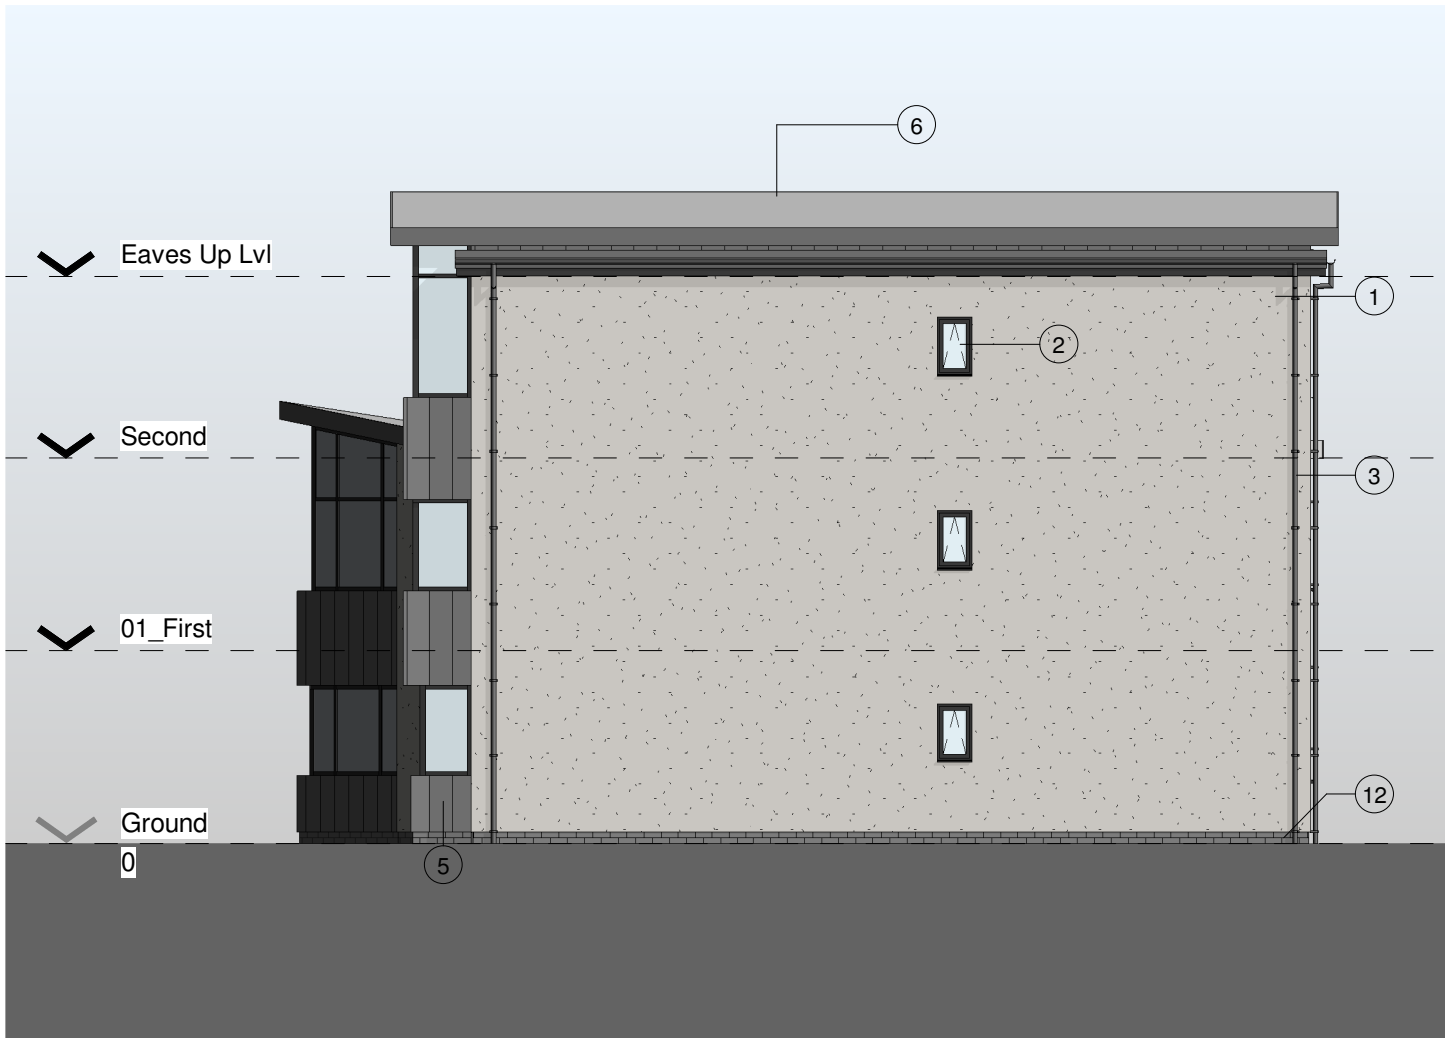 


4 Side Elevation (Front Right)
1 : 100

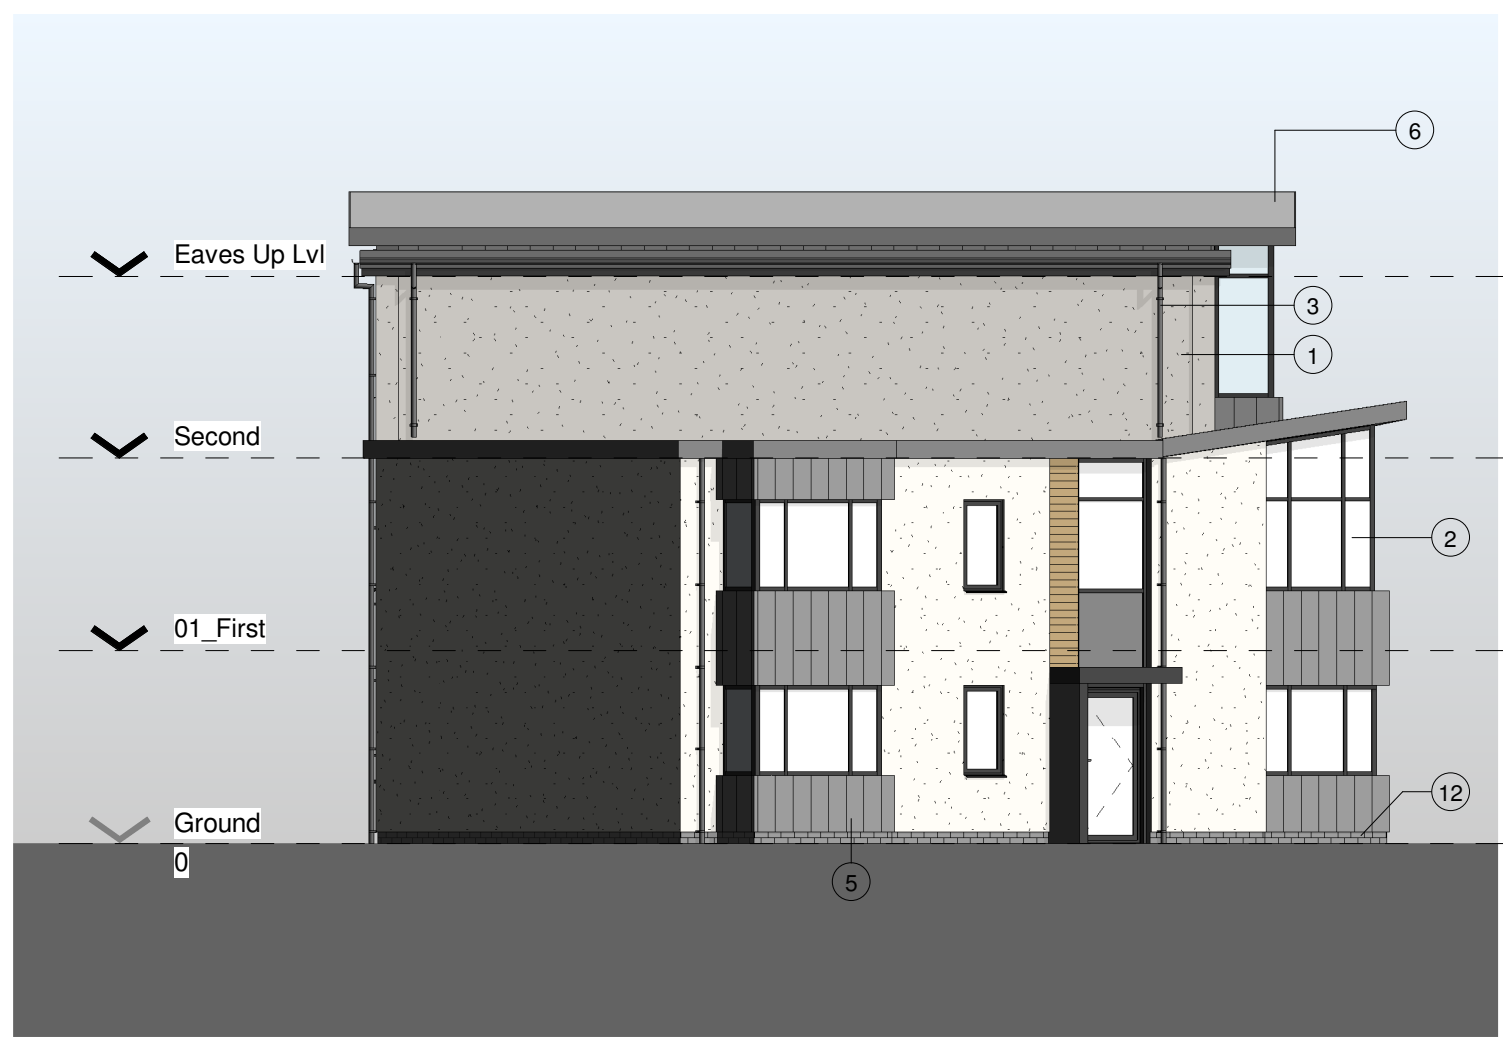 


5 Side Elevation (Side Left)
1 : 100

 

6 Elevation Side A
1 : 100

 

7 Elevation Side B
1 : 100

 

MATERIALS KEY

Elevation Key	
Note no.	Note Text
1	Through-coloured render - colour ref tbc
2	Proposed uPVC windows - grey - RAL tbc
3	Proposed RWP - RAL tbc - to match windows
4	Proposed Flat roof
5	Standing seam cladding (grey - RAL tbc) - Spec tbc
6	Proposed pitched roof
7	Timber effect cladding board (spec tbc)
8	Curtain wall infill panel (grey - RAL tbc)
9	Feature canopy to flat entrances
10	Entrance Doors (grey - RAL tbc)
11	Canopy support fin wall
12	Brick Plinth (Spec tbc)

C	15/02/21	QMS	Drawing Sheet updated - "do not scale" omitted
B	26/01/21	QMS	Planning Application
A	05/01/21	QMS	WIP issue for comment

Rev	Date	Drawn By	Comments
-----	------	----------	----------

Client

Terry Green Builders Ltd

Project

High Hill Road, New Mills: Proposed Apartments

Drawing

Proposed Elevations GA

Revision

C Purpose Planning

Drawing Number

P700

Job No. Scale Date

NM-HH-02 As @ A1 Jan 2021

Suitability Suitability

Drawn By

QMS