


Notes

All dimensions are to be checked on site prior to construction, manufacture of any components and ordering of materials and equipment.

Any discrepancies are to be reported to the architect for clarification.

All materials and workmanship to be in accordance with the current British Standards and codes of practice.

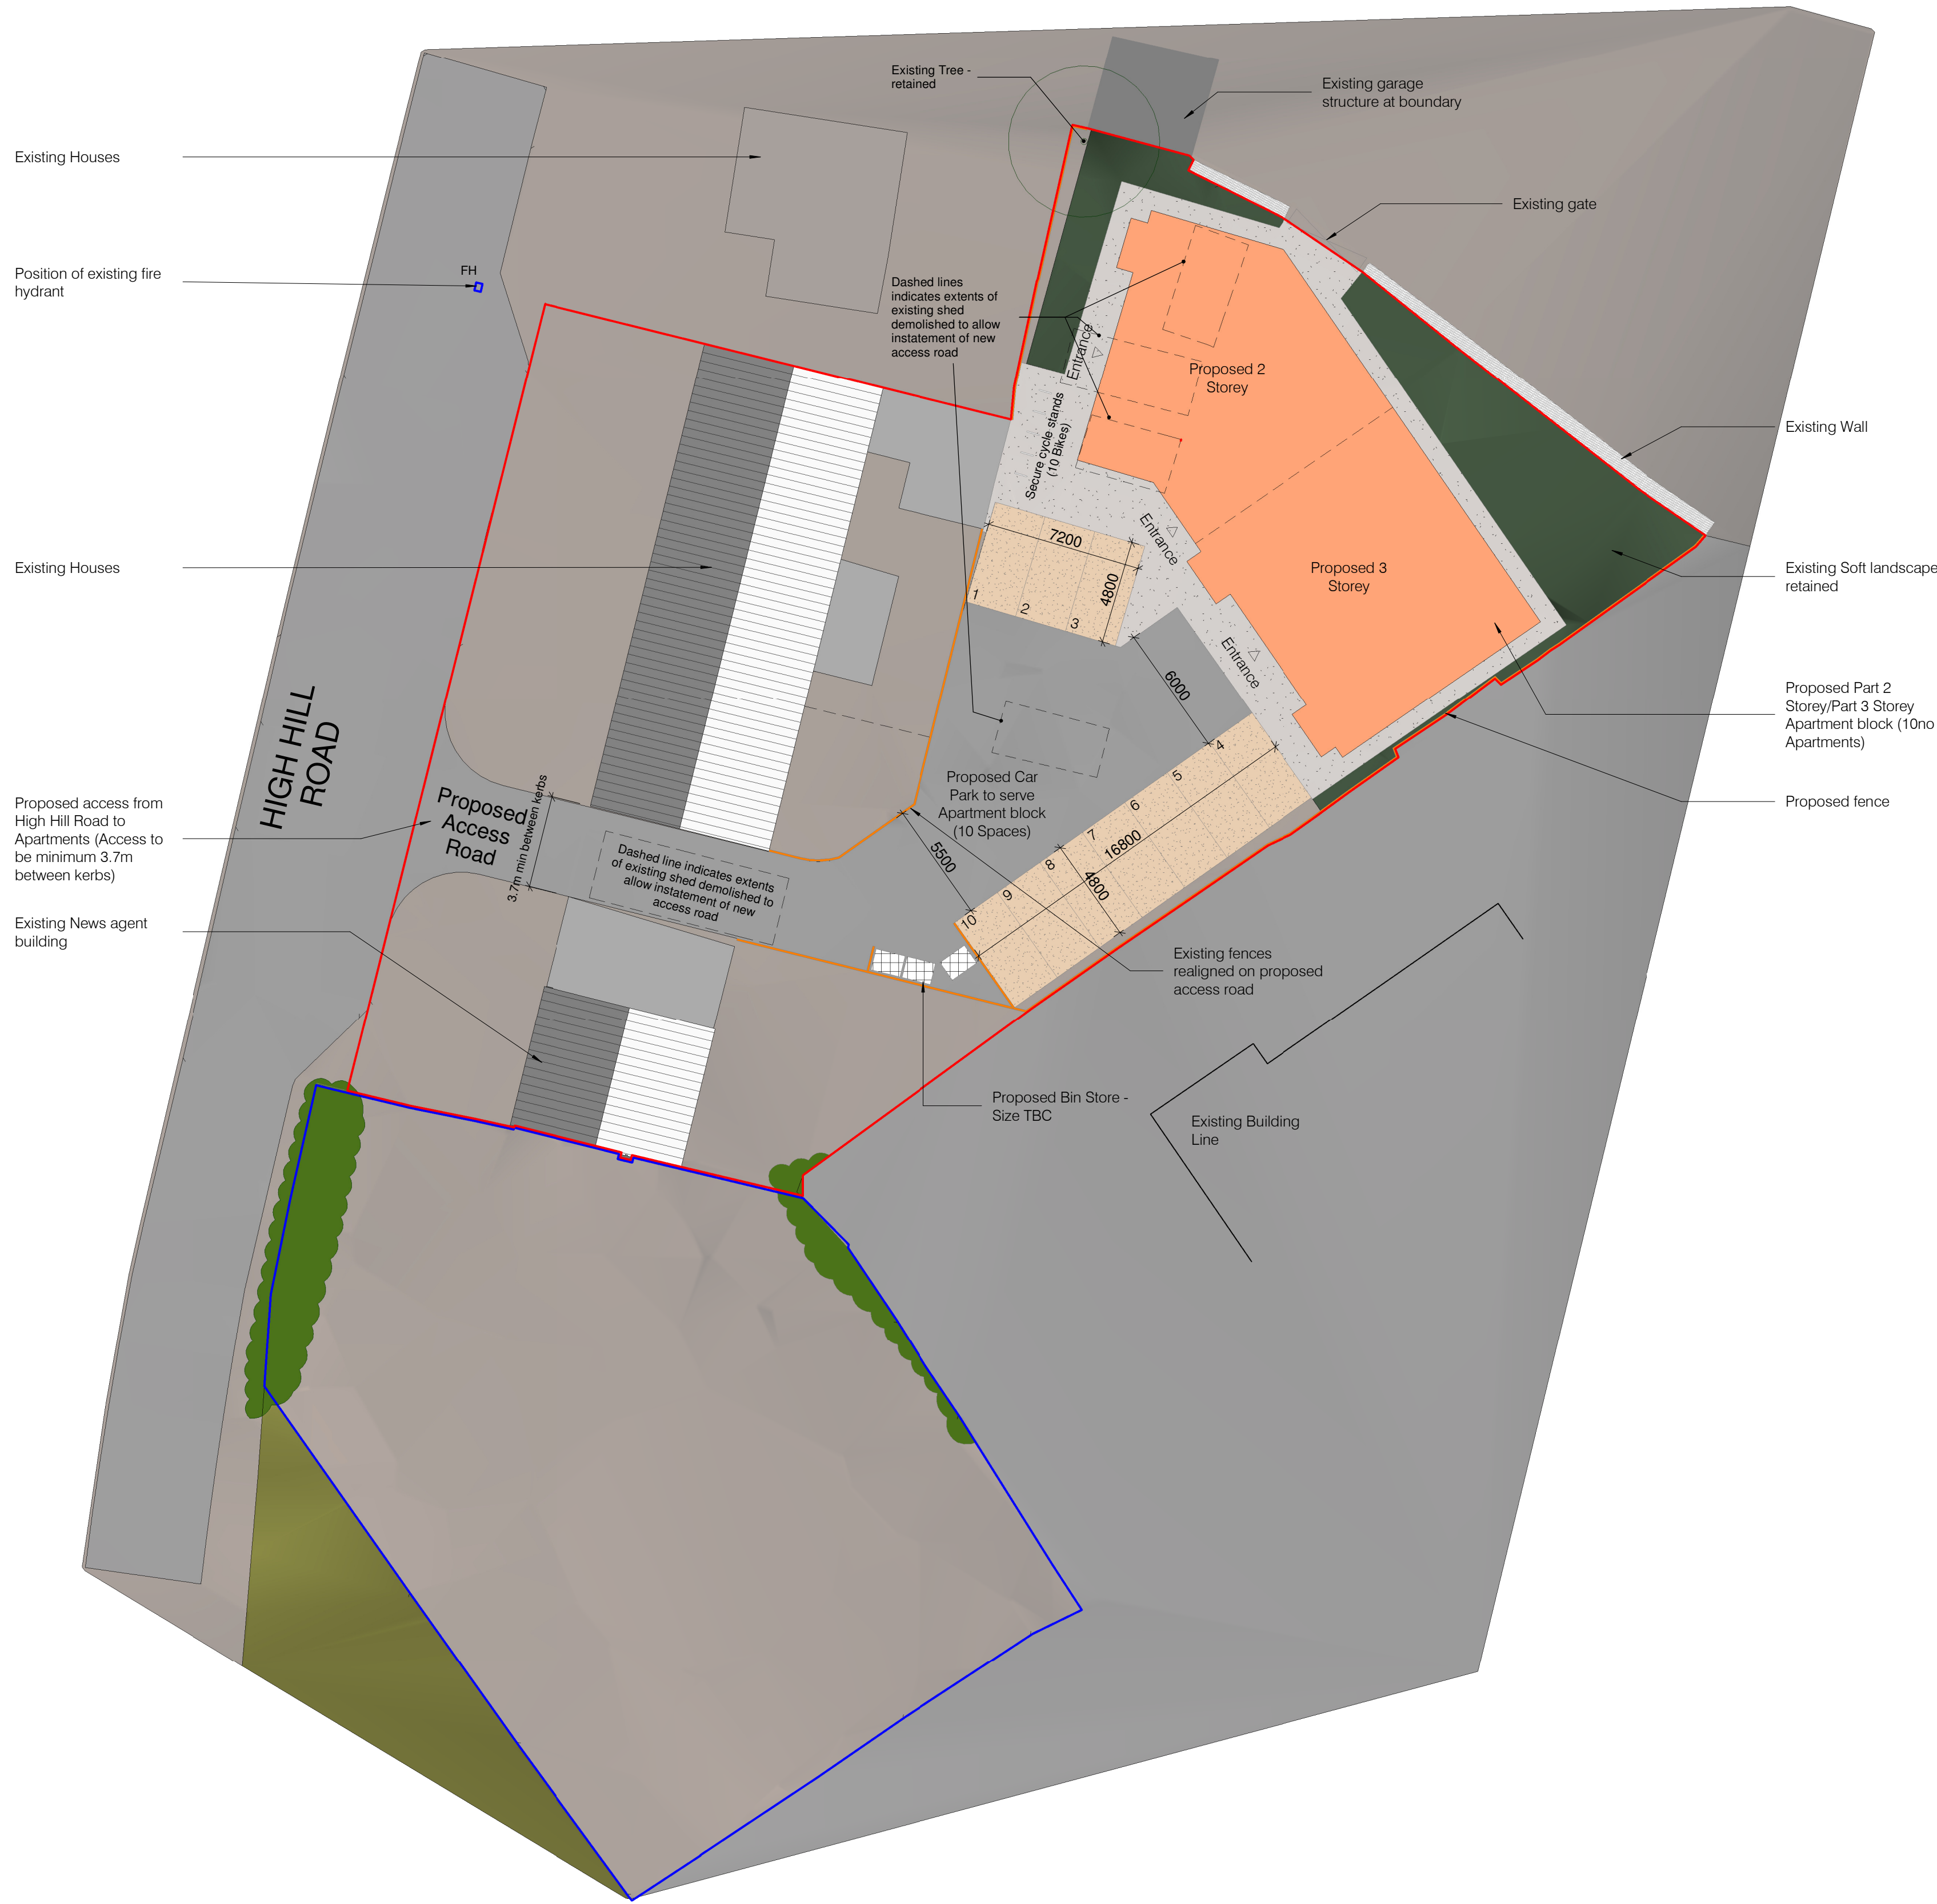


Site Plan Key

- Red line boundary
- Blue Line boundary
- Proposed Part 2-Part 3 Storey Apartment block - 10no. Apartments
- Proposed Soft Landscaping
- Existing Soft Landscape outside of red line boundary
- Proposed Hard Landscaping
- Proposed Fence
- Existing wall
- Proposed Bin Store
- Proposed Car Parking Space (Total 10no. spaces)
- Proposed Cycle Stands (Total 10no. bikes)

Proposed Site Plan

1 : 200

2 0 2 4 6 8 10
SCALE 200
1: m

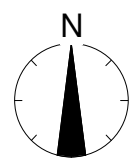

Rev	Date	Drawn By	Comments
Client			
Terry Green Builders Ltd			
Project			
High Hill Road, New Mills - Proposed Apartment Block			
Drawing			
Proposed Site Plan			
Revision		Purpose	
C		Planning	
Drawing Number			
P1000			
Job No.		Scale	Date
NM-HH-02		As indicated @ A1	Jan 2021
Suitability		Suitability	
Drawn By			
QMS			