




Scale bar 1:100 @ A1

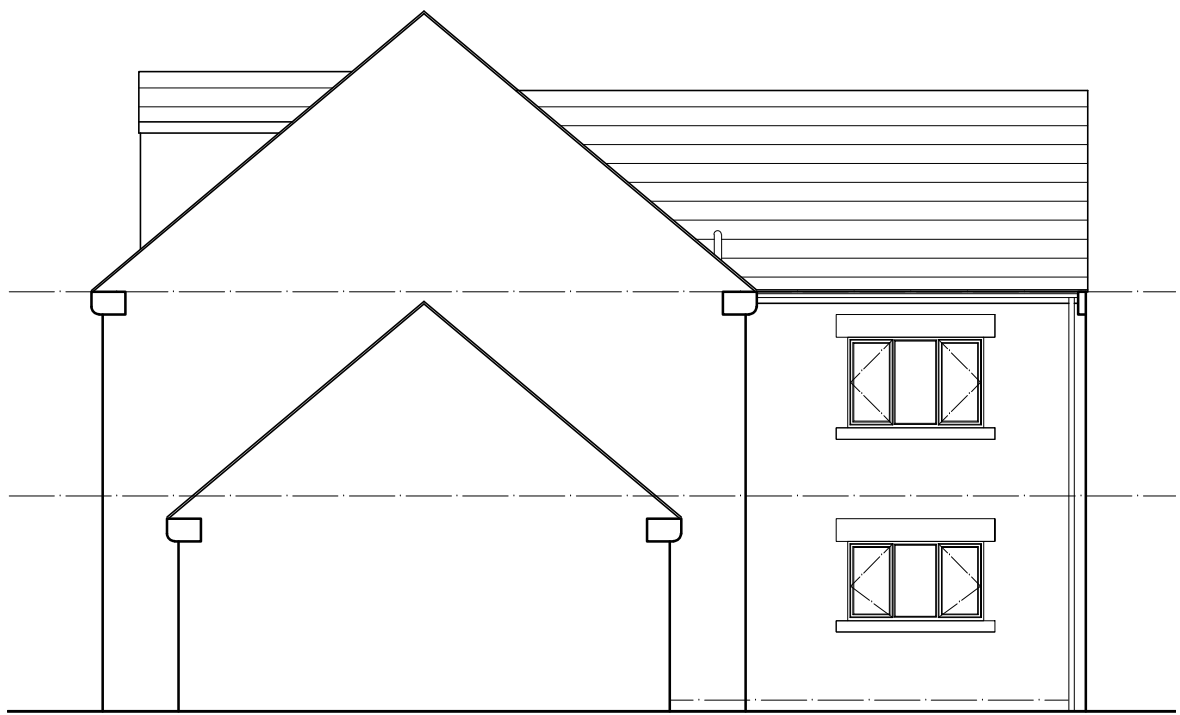


SOUTH ELEVATION
SCALE 1.100 @ A1




WEST ELEVATION
SCALE 1.100 @ A1




NORTH ELEVATION
SCALE 1.100 @ A1

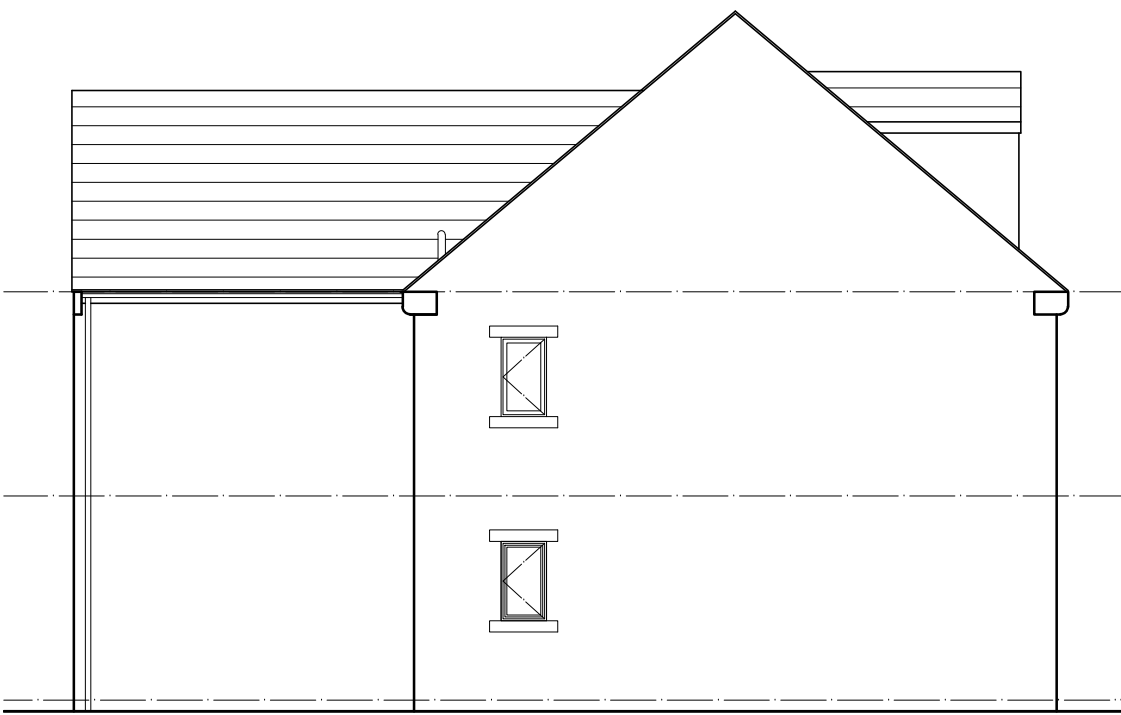


EAST ELEVATION
SCALE 1.100 @ A1

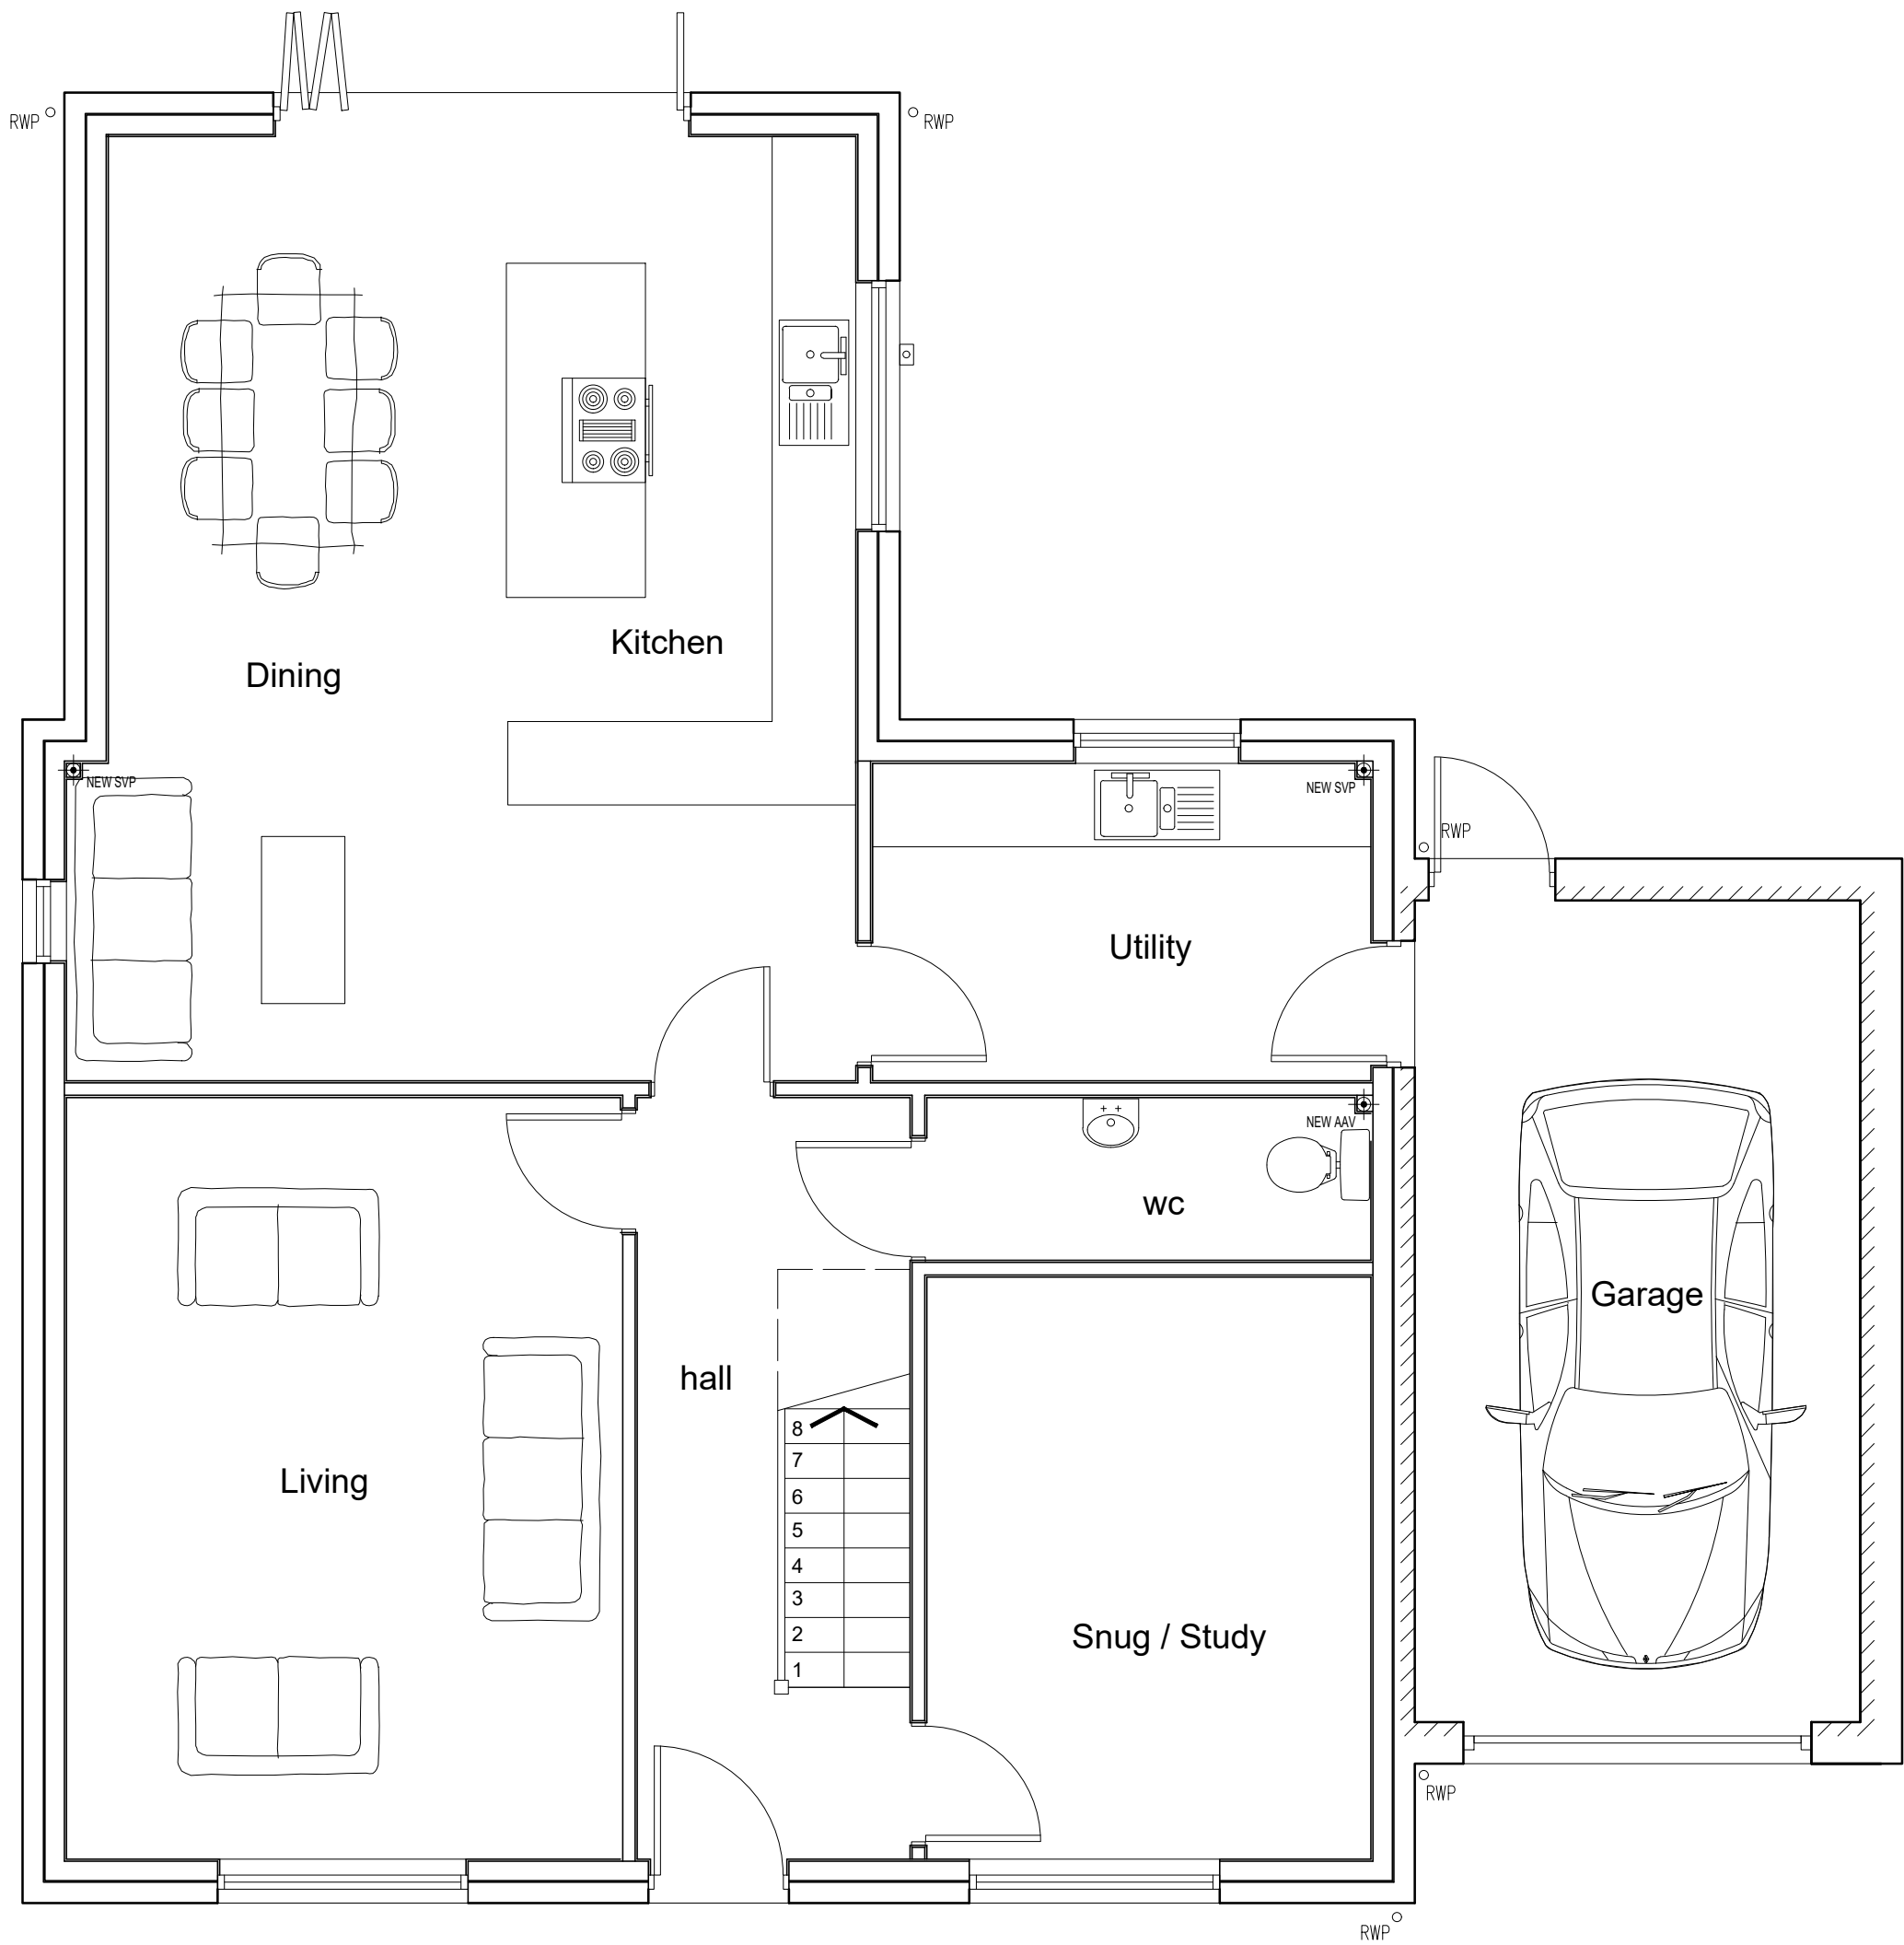

GROUND FLOOR PLAN
SCALE 1.50 @ A1

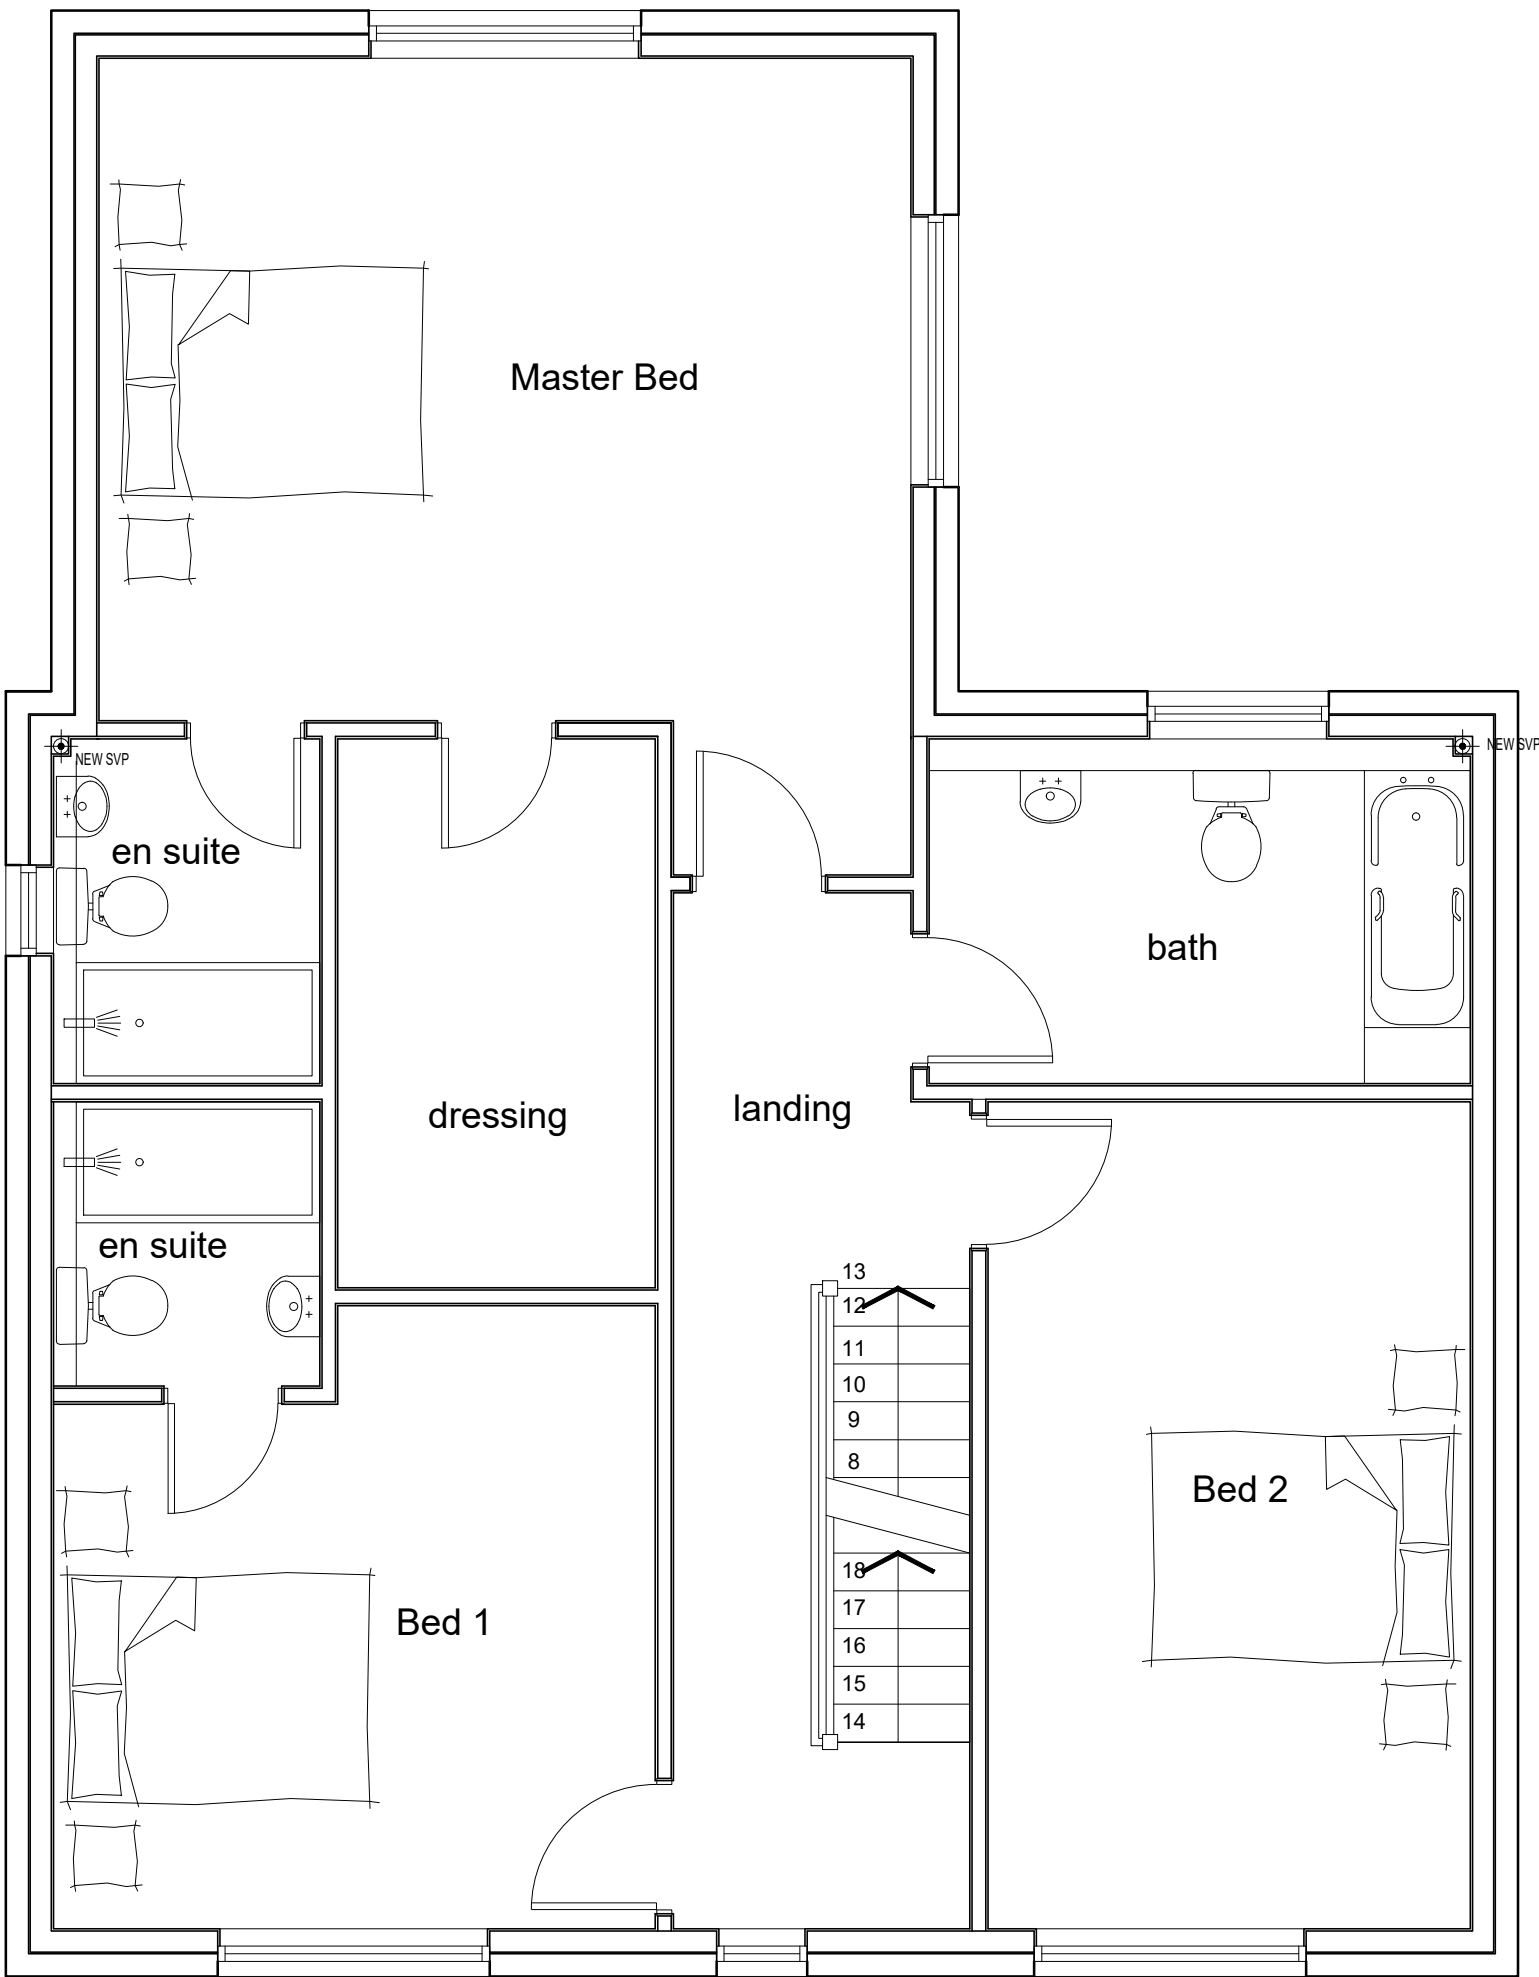

FIRST FLOOR PLAN
SCALE 1.50 @ A1

 

Scale bar 1:50 @ A1

Revision
A Updated to suit planners comments
Date
10/02/2021



Alterations & Extension
3 Newstead Court
Otterhole Close
Buxton
SK17 6GN
Mr D Roy

EXISTING
Plans & Elevations

Richard Mundy Building Design Ltd.
Travel House, Buxton Road,
Bakewell, DE45 1BZ
Tel & Fax: 01629 815053
e-mail: info@rm-bd.co.uk

Date:	Scale:	
	A3 issue	A1 issue
January 2021	1.100 1.200	1.50 1.100
Ref:	Dwg. No.	
MDP	2105-01 A	

© COPYRIGHT EXISTS ON THE DESIGNS AND INFORMATION SHOWN ON THIS DRAWING
The Contractor must verify all dimensions on site before making shop drawings
or commencing work of any kind. Architect to be notified of any discrepancies in dimensions immediately.