


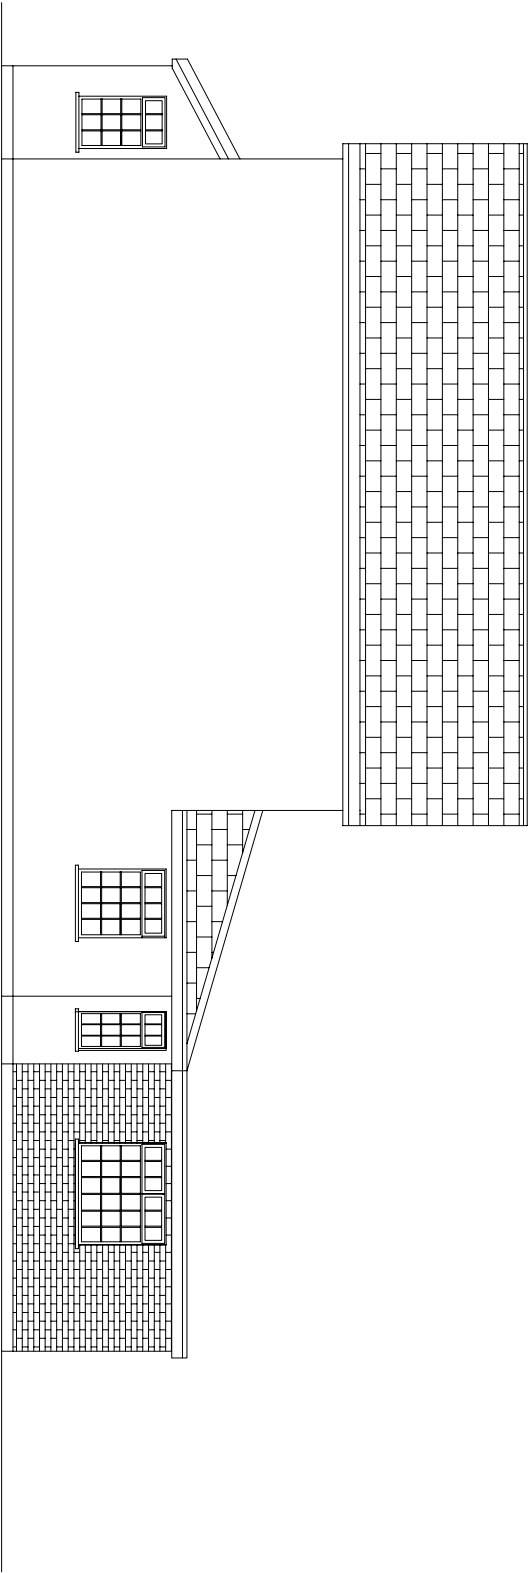


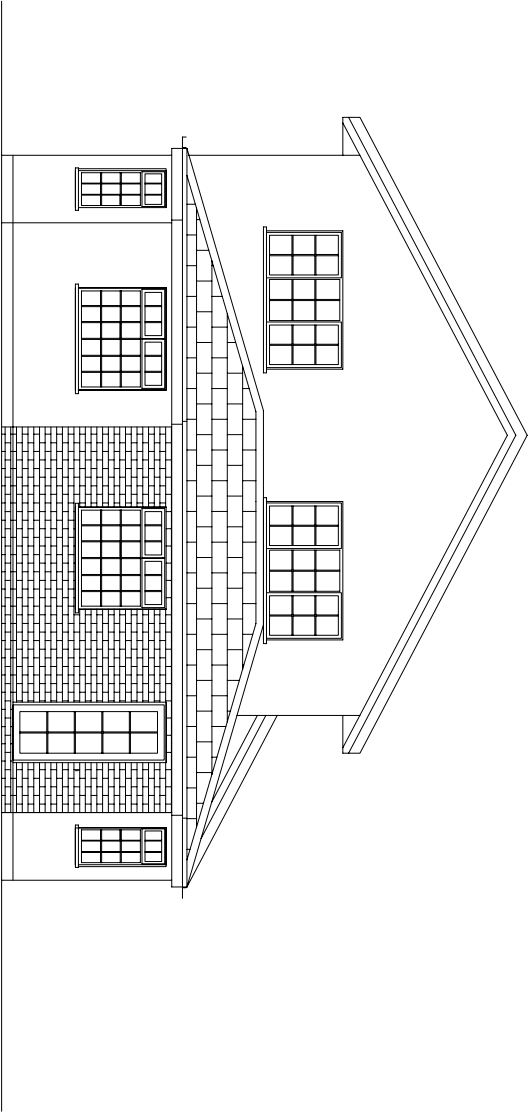

Proposed Rear Elevation

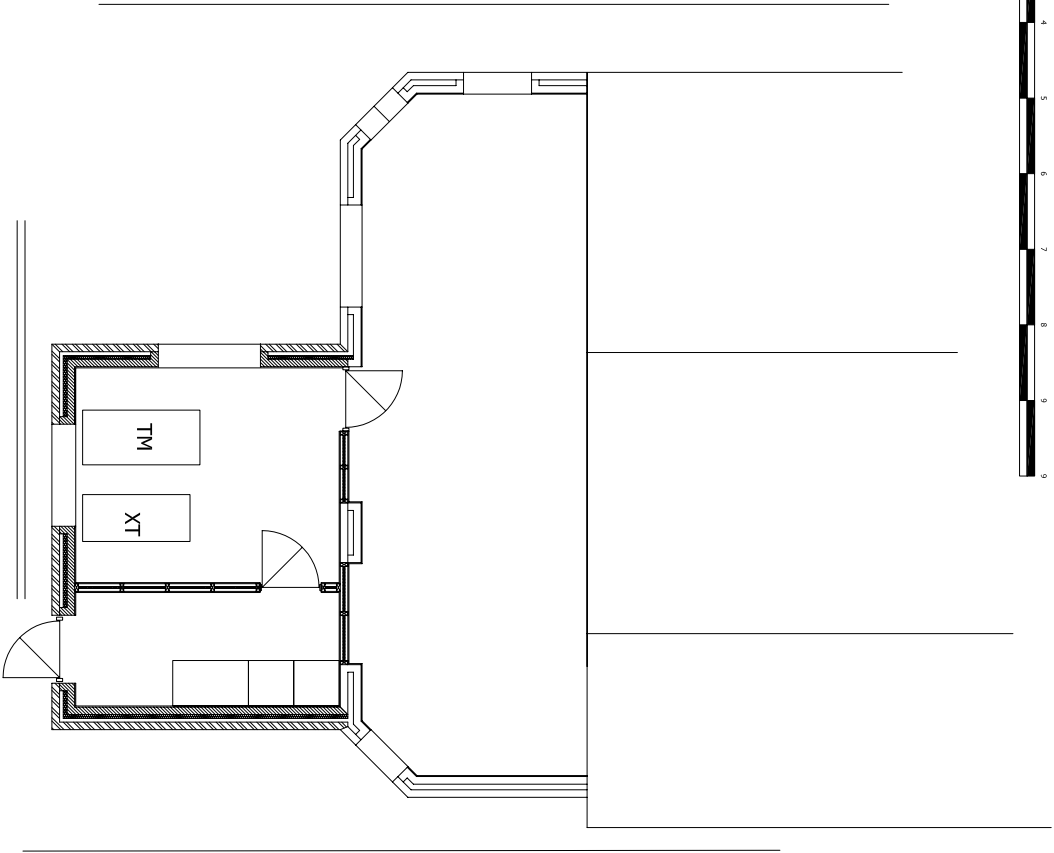

Proposed Side Elevation

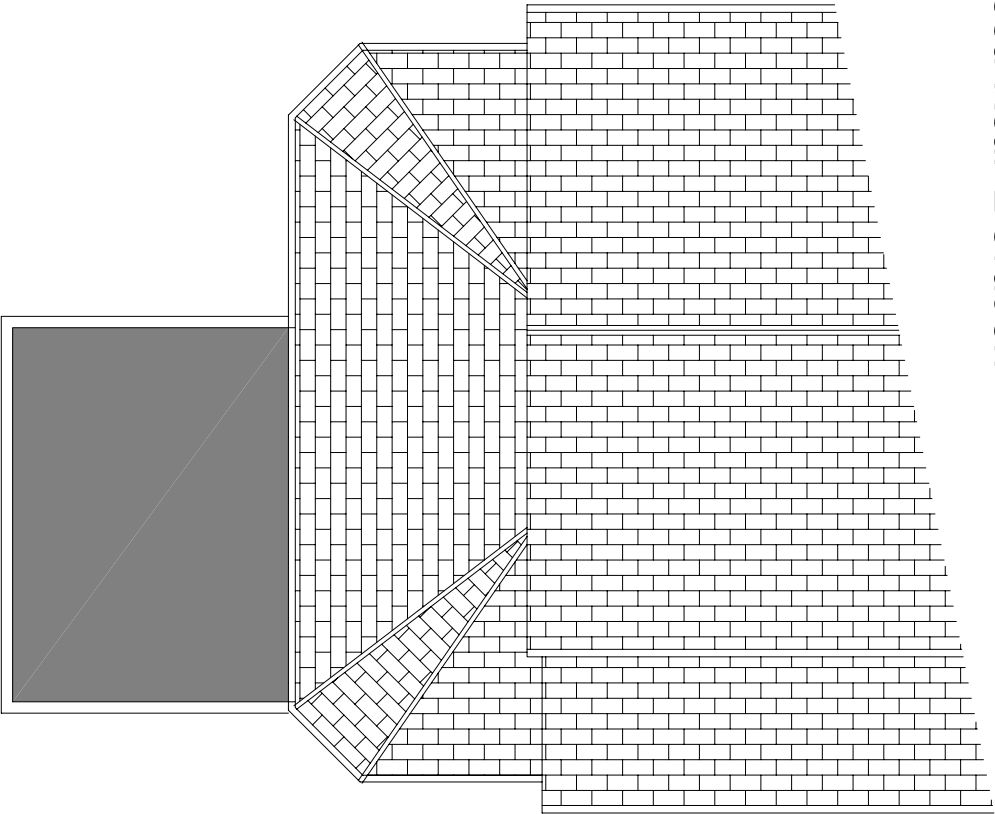

Proposed Roof

Proposed Ground Floor

Rev A Layout Revised

DRAWN	PAL	DATE	Jan 2021	9 Meadow Close
JOB No	MH/01/2021	SCALE	1:100@ A3	Whaley Bridge
DWG No	02	Rev	A	High Peak
				Rear Extension
				Proposed

NF-PALOMA

Philip A Lomas B Sc, 7 Park Crescent Furness Vale, High Peak, SK23 7PU