


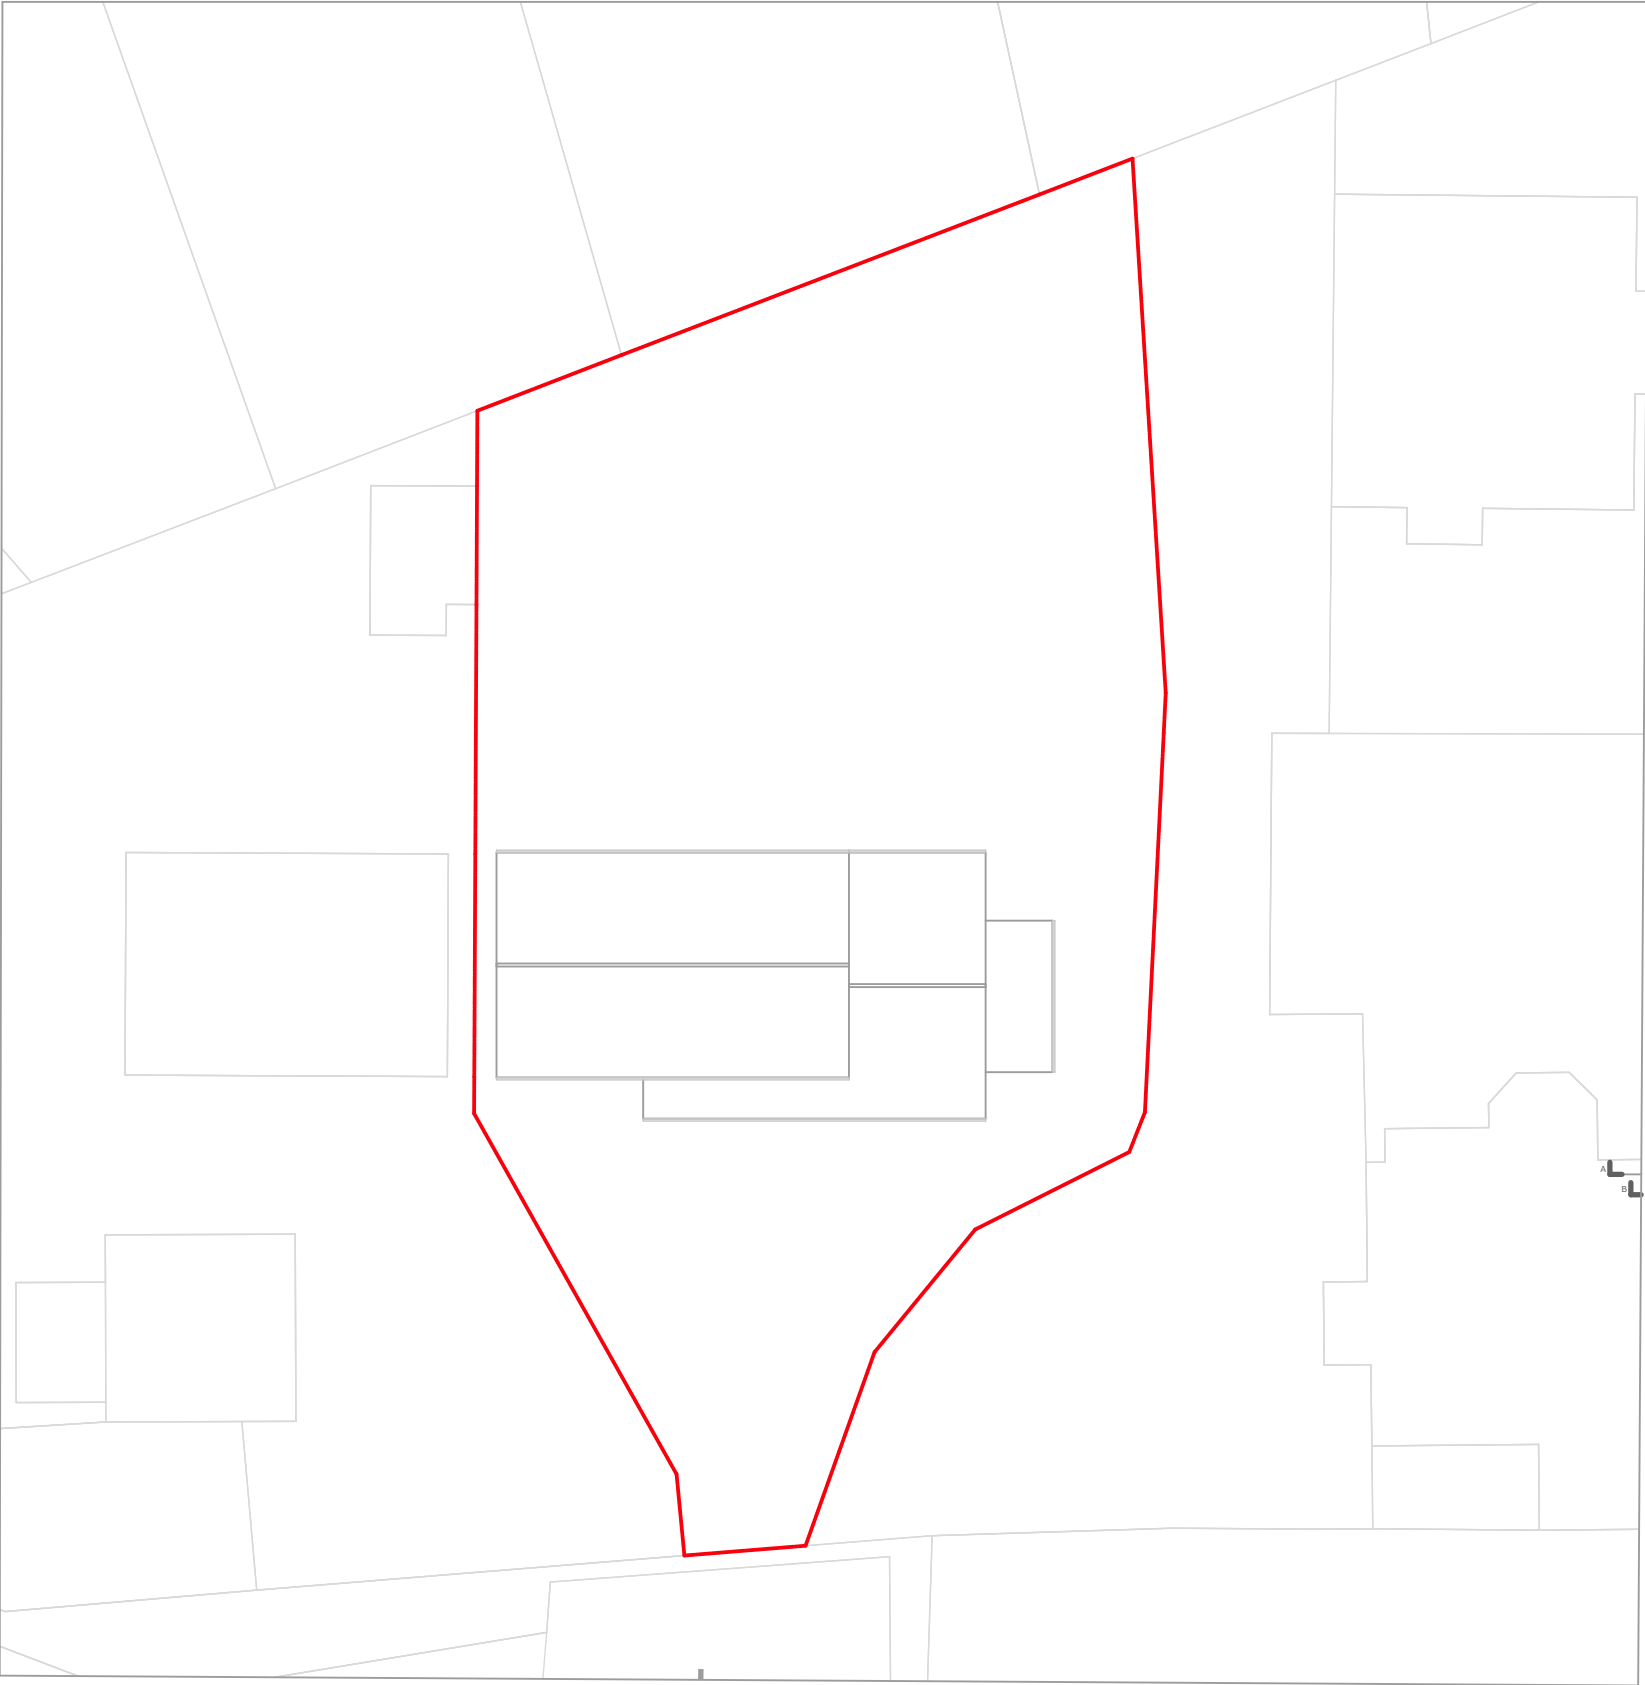

Location Plan 1:1250



Site Plan 1:200

RWAarchitects

Rob Westbrook Architects Ltd
28 Alsfeld Way, New Mills, High peak SK22 3DD
Tel: 07944 207036
E: rob@robwestbrookarchitects.com
W: www.robwestbrookarchitects.com

Project Details: **Extension and Garden Room** - 29 Thomas Street, Glossop, High Peak Sk13 8QN

Drg No:	2053 /G/001	Title:	Location and Site Plan	Scale:	1:1250 & 1:200 @ A3	Date:	January 2021
---------	-------------	--------	------------------------	--------	---------------------	-------	--------------

