

- 1

New Dormer Window to upper floor
Treated Western Red Cedar. Vertically clad with
alternating widths of timber. With dark grey PPC
Facia, dark grey double glazed opening windows.
Windows to new bathroom to be opaque
- 2

New Dormer Windows
- 3

Existing door and window opening combined to
form new opening for folding/sliding glass screen
and integral door. Colour Dark Grey
- 4

New Car Port with hidden gutter and
Polycarbonate twin wall roof sheet
- 5

New Dark Grey front door

All existing widows to be replaced with dark grey
double glazed windows to match existing openings
with integral cill and water stop.

Rev E - Planning Issue	MCA	2/1/20
Rev D - Updated to reflect new GA proposals	MCA	8/11/20
Rev C - Updated to reflect new GA proposals	MCA	23/9/20
Rev B - Updated to reflect new GA proposals	MCA	25/07/20
Rev A - Bay window, car port added, minor GA changes	MCA	28/7/20
Revision	Drwn	Chk'd
		Date

PLANNING

This information, whether drawn or as a data file, is copyright and
issued strictly for use on the project for which it is provided


Project/Client

KINMORE
LINGLONGS_ROAD
HIGH_PEAK


PROPOSED_ELEVATIONS

Drawn	Date	Checked	Scale
MCA	24/03/19	MT	1:1250@A3


Drawing No.	Revision
01_003	E

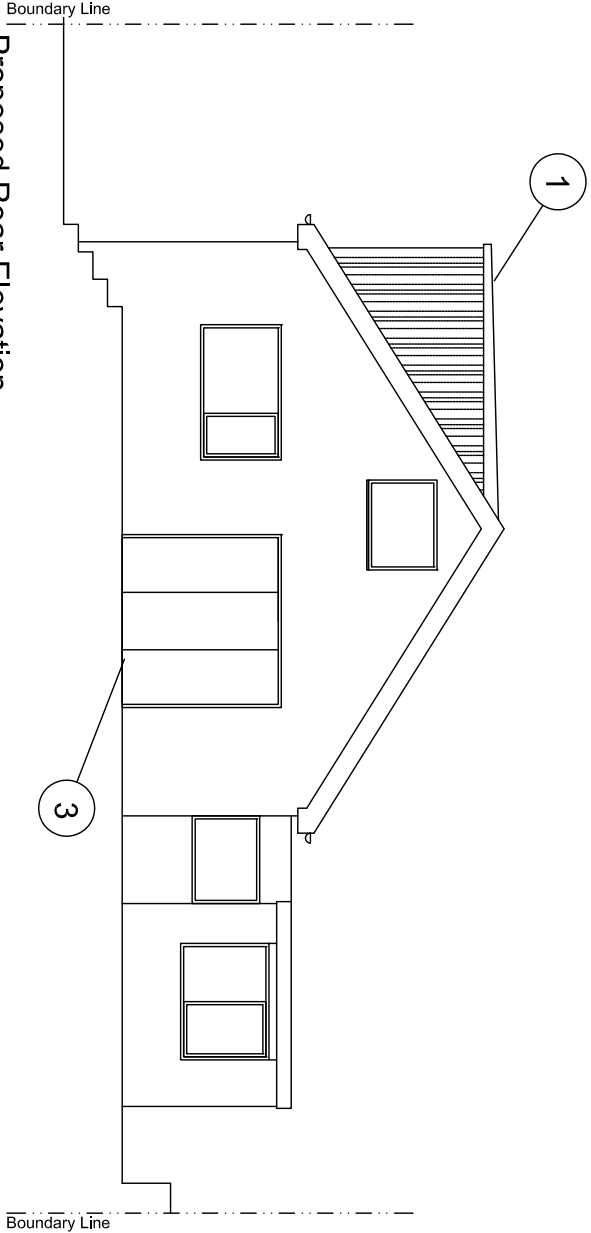


Proposed Rear Elevation
Scale 1:100@A3

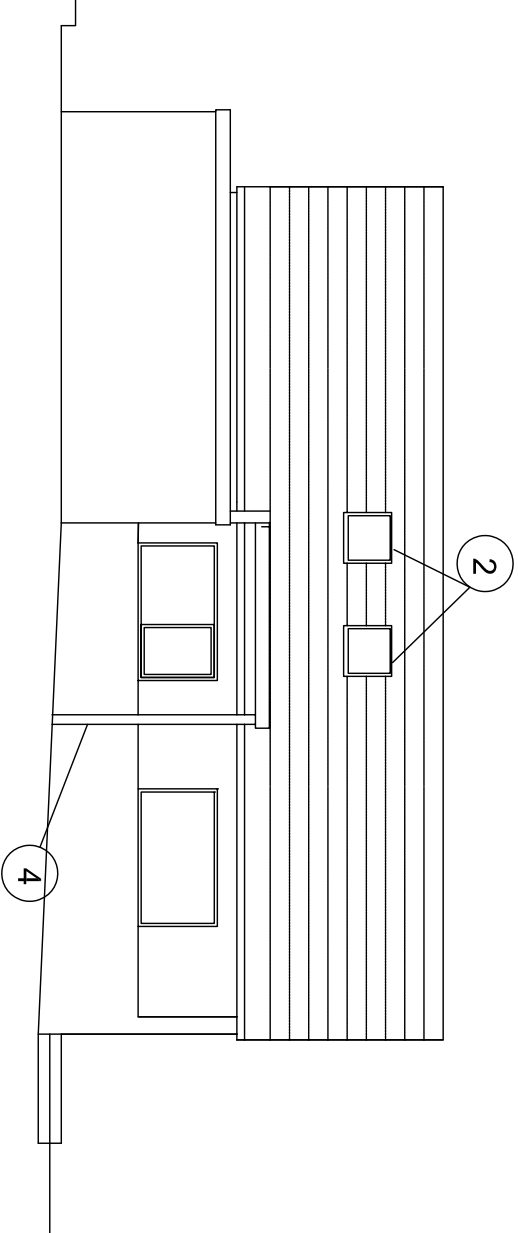

Proposed Side (2) Elevation
Scale 1:100@A3

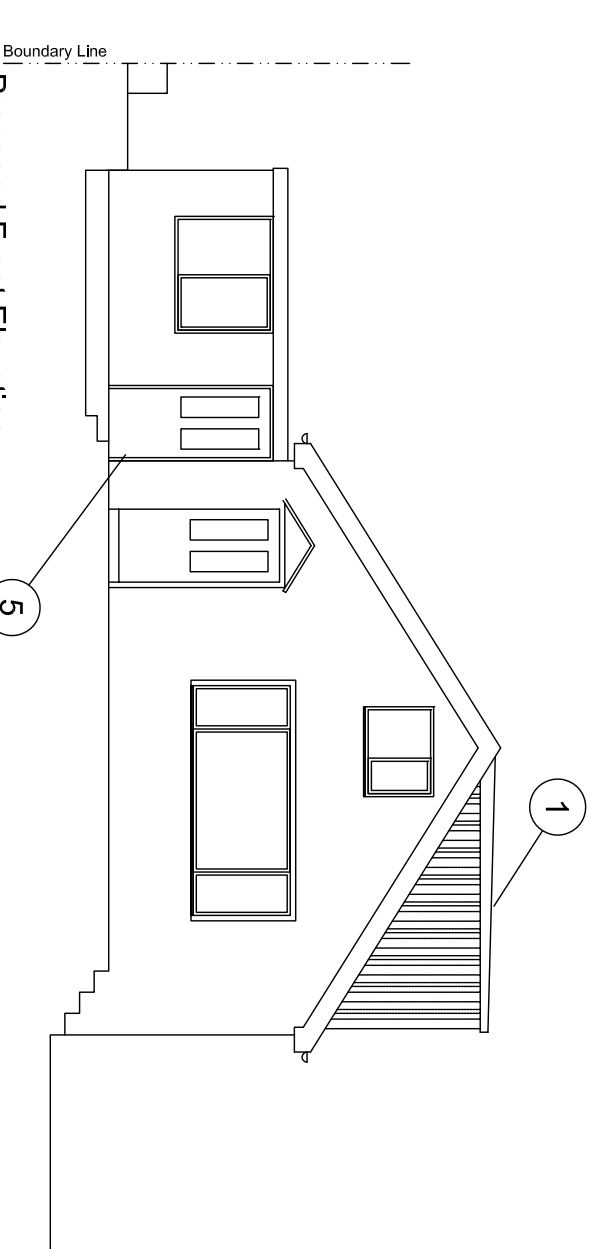

Proposed Front Elevation
Scale 1:100@A3

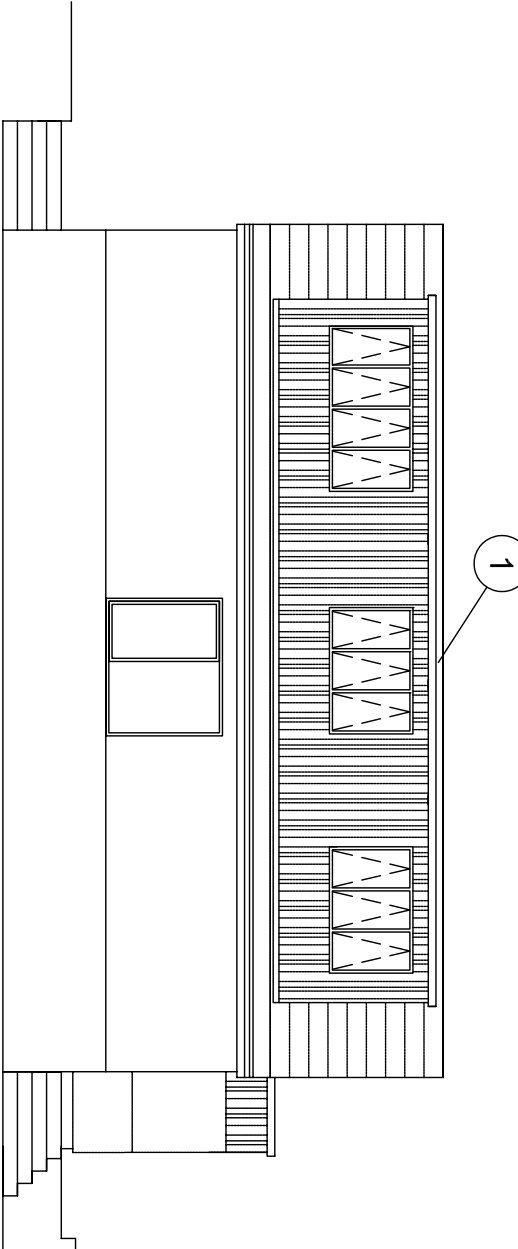

Proposed Side Elevation
Scale 1:100@A3