

- 1
- Stone masonry
- 2
- Painted rough render
- 3
- Cement Roof Tiles

Rev B - Issued for Planning MCA 2/01/20

Rev A - End of garden dimension confirmed MCA 28/7/19

Revision	Drwn	Chk'd	Date
Project Status			

PLANNING

This information, whether drawn or as a data file, is copyright and issued strictly for use on the project for which it is provided

Project/Client

KINMORE

LINGLONGS_ROAD


HIGH_PEAK

Drawing Title

EXISTING_SITE_PLAN


AND_ELEVATIONS

Drawn	Date	Checked	Scale
MCA	24/03/19	MT	1:1250@A3

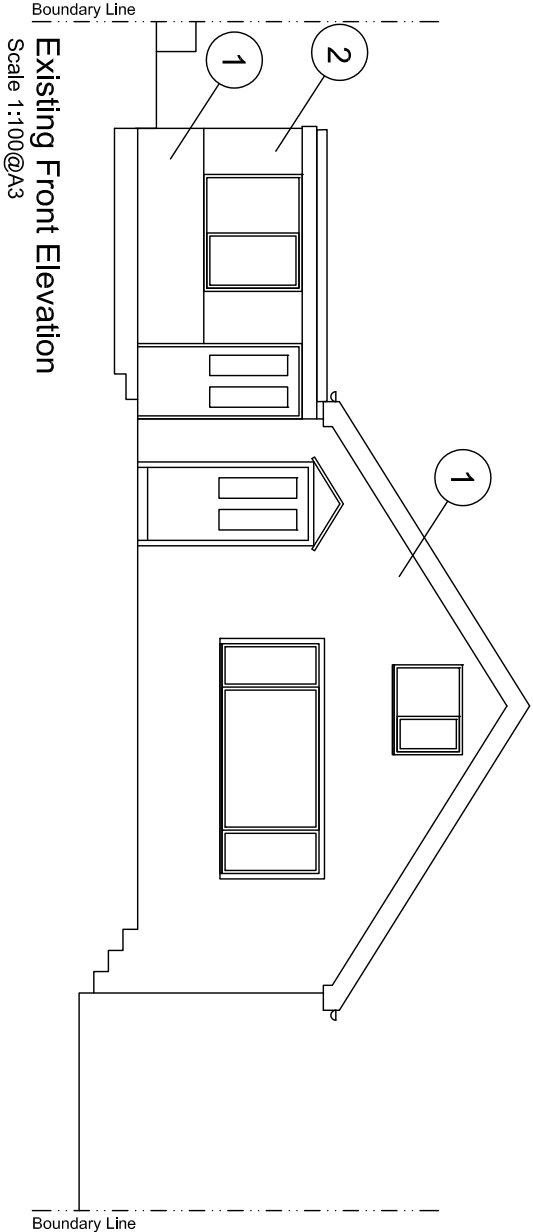


Existing Front Elevation

Scale 1:100@A3

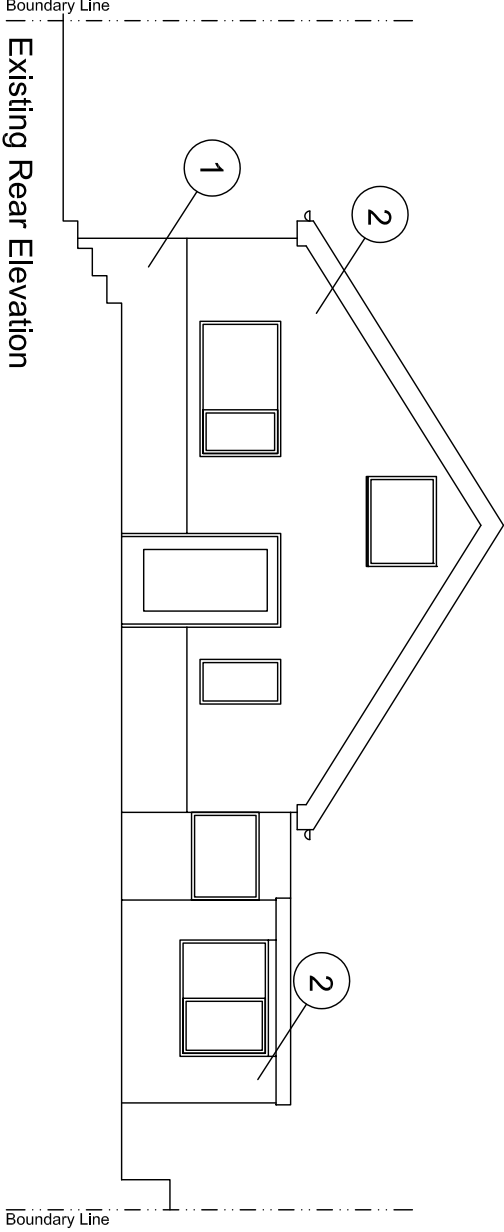


Existing Rear Elevation

Scale 1:100@A3

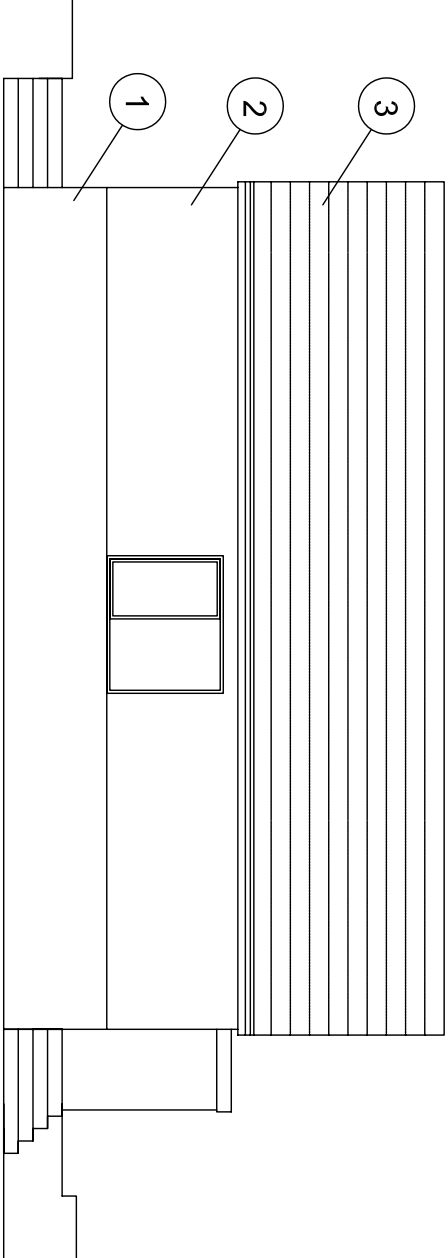

Existing Side Elevation

Scale 1:100@A3

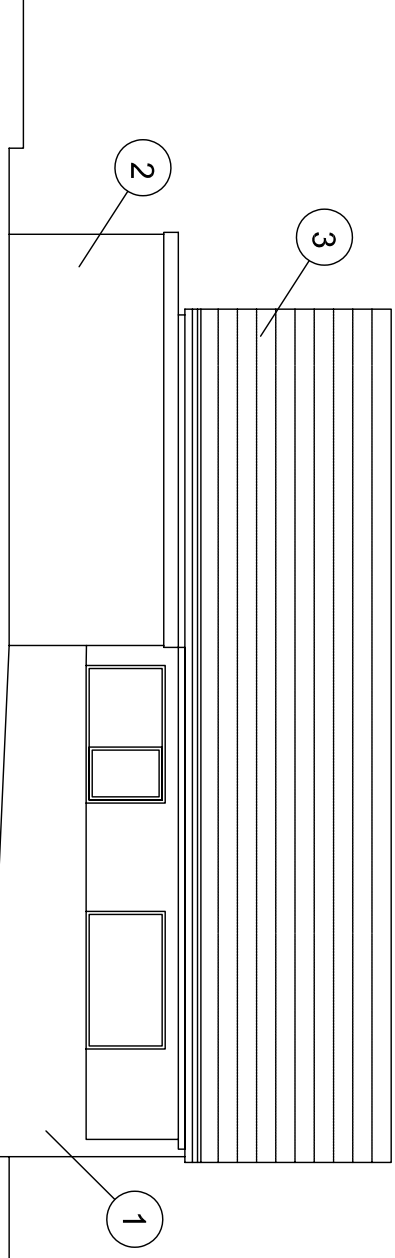

Existing Side (2) Elevation

Scale 1:100@A3

