


Trees within 12m of Property

- Damson Tree - approx 2m spread
- Apple Tree - approx 2m spread
- Apple Tree - approx 2m spread
- Conifer - approx 1.5m spread

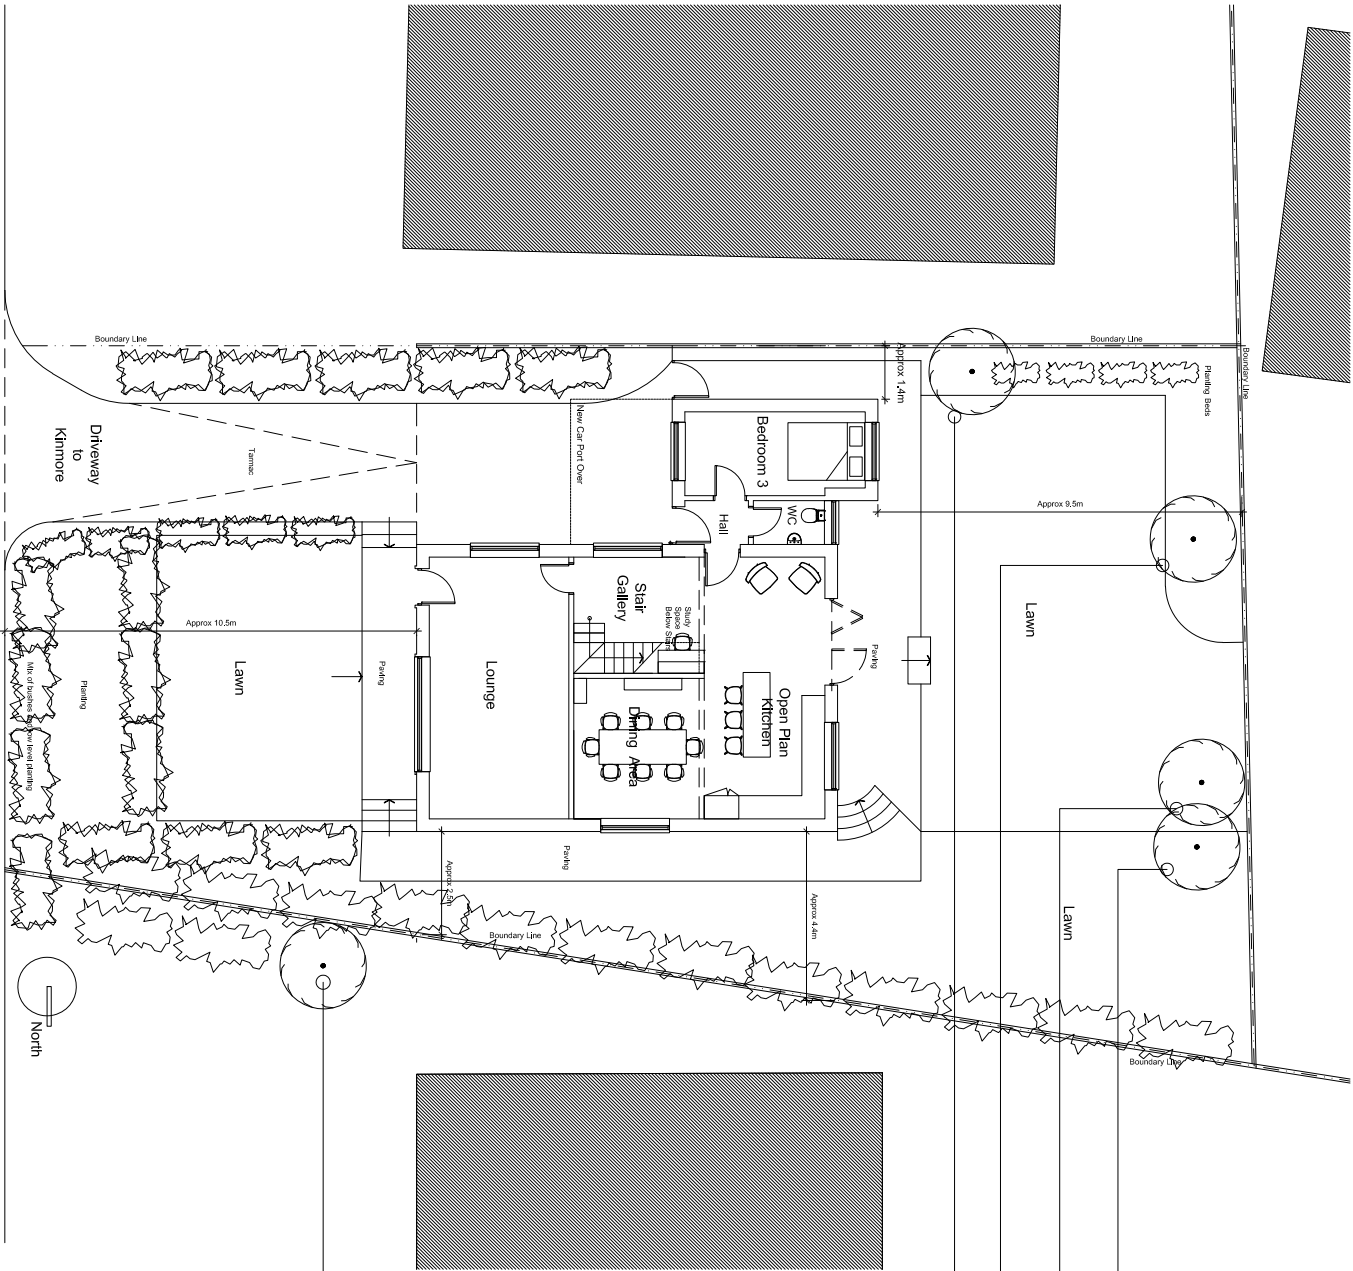

Conifer - approx 2.5m spread

Linglongs Road

Kimmore-Linglongs Road, High Peak
Proposed Site Plan
Scale 1:200@A3

0 50 PAPER SCALE CHECK (mm)					
Rev A - Title Amended. MCA11 2 21					
Revision		Drwn	Chk'd	Date	
Project Status					
PLANNING					
This information, whether drawn or as a data file, is copyright and issued strictly for use on the project for which it is provided					
Project/Client					
KINMORE					
LINGLONGS_ROAD					
HIGH_PEAK					
Drawing Title					
PROPOSED SITE_PLAN					
Drawn	Date	Checked	Scale		
MCA	31/1/20	MT	1:200@A3		
Drawing No.		Revision			
01_006		A			