



NOTES

All Properties to have Bat Boxes

Any Lighting Scheme to be Bat Friendly


All Fences, Walls etc to be Hedgehog Friendly

Bird Nesting Boxes to be Provided

Block Plan, Proposed 1:250

 Bins

DRAWN	PAL	DATE	Oct 2020	1A Turnlea Road
JOB No	DC/01/2020	SCALE	As Shown@ A3	Glossop High Peak SK13 6JS
DWG No	02	Rev		2 New Houses Proposed Layout

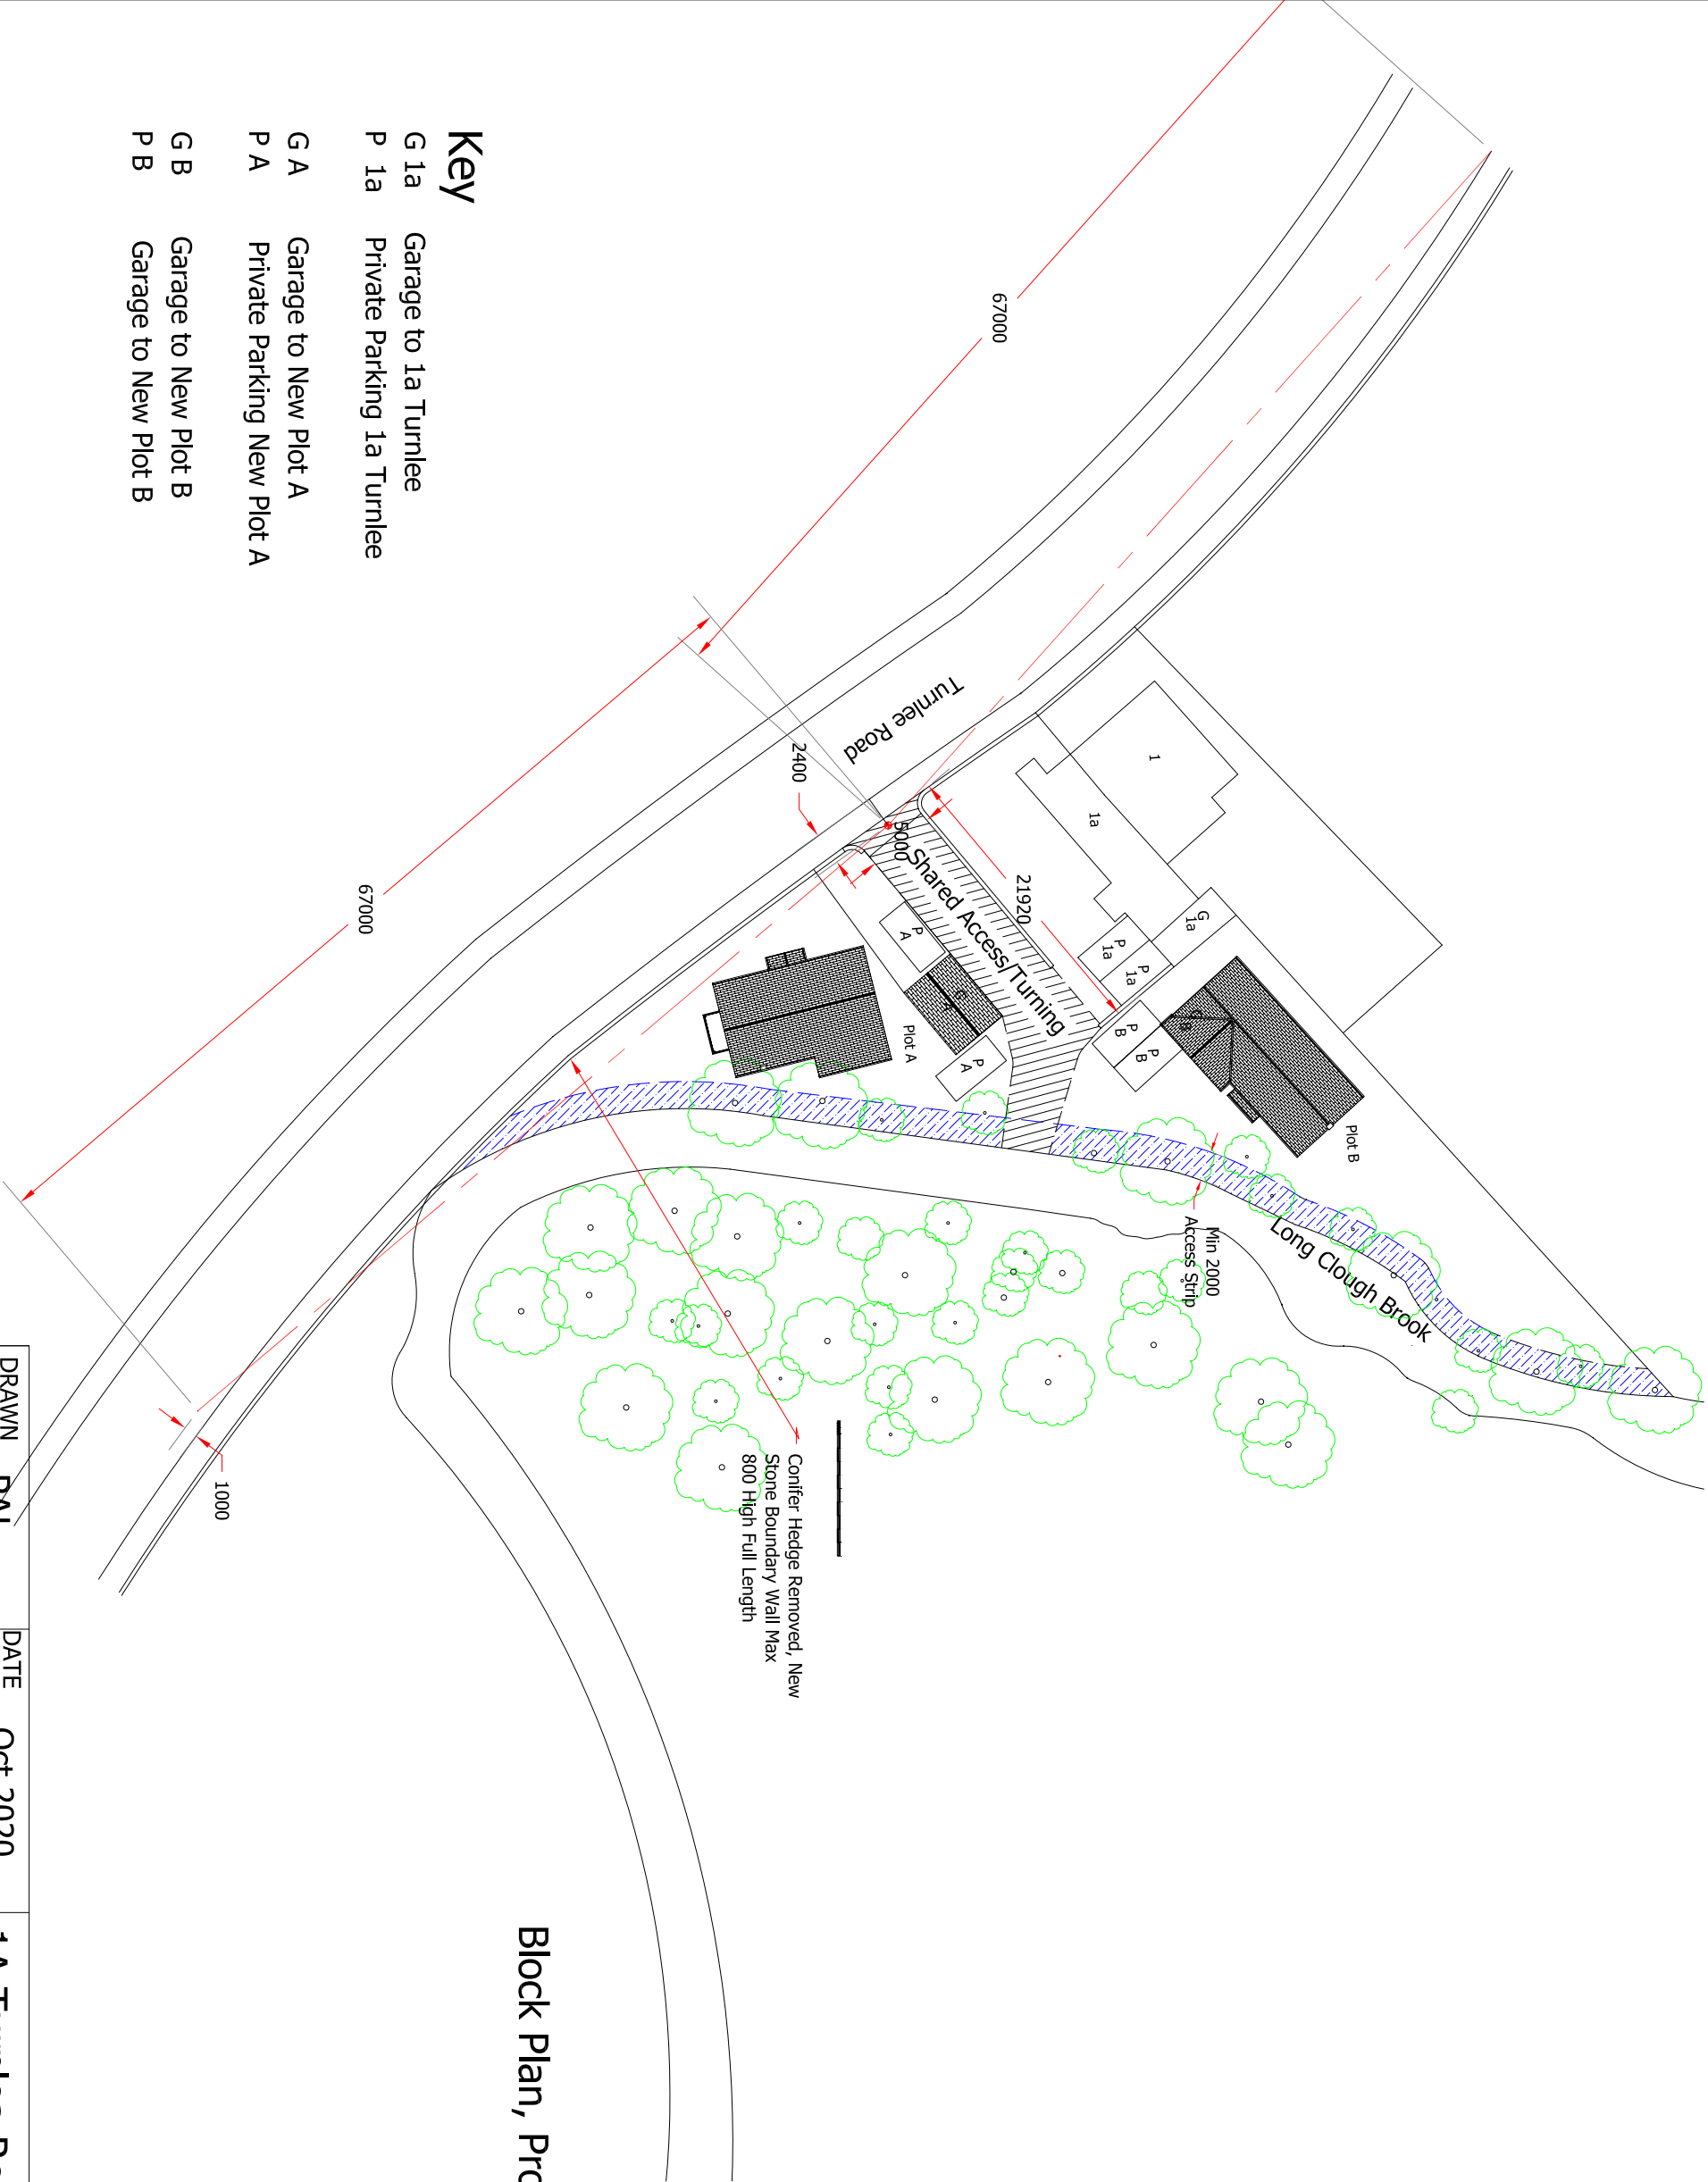


Block Plan, Proposed 1:500

Key



- G 1a Garage to 1a Turnlee
- P 1a Private Parking 1a Turnlee
- G A Garage to New Plot A
- P A Private Parking New Plot A
- G B Garage to New Plot B
- P B Garage to New Plot B

NF-PALOMA

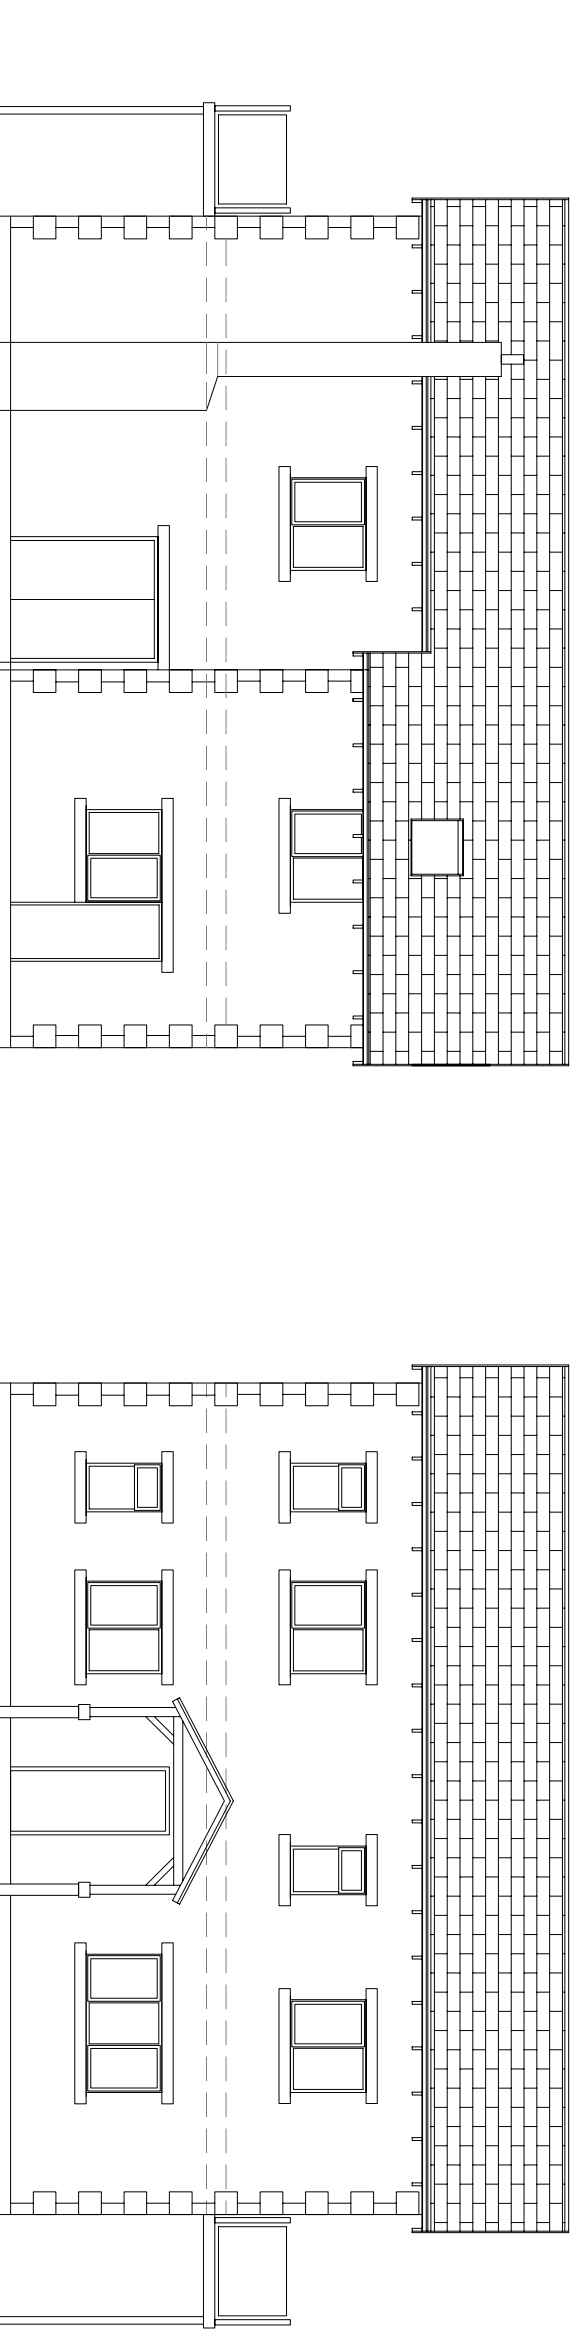

Rear (North West) Elevation 1:100

Front (South West) Elevation 1:100

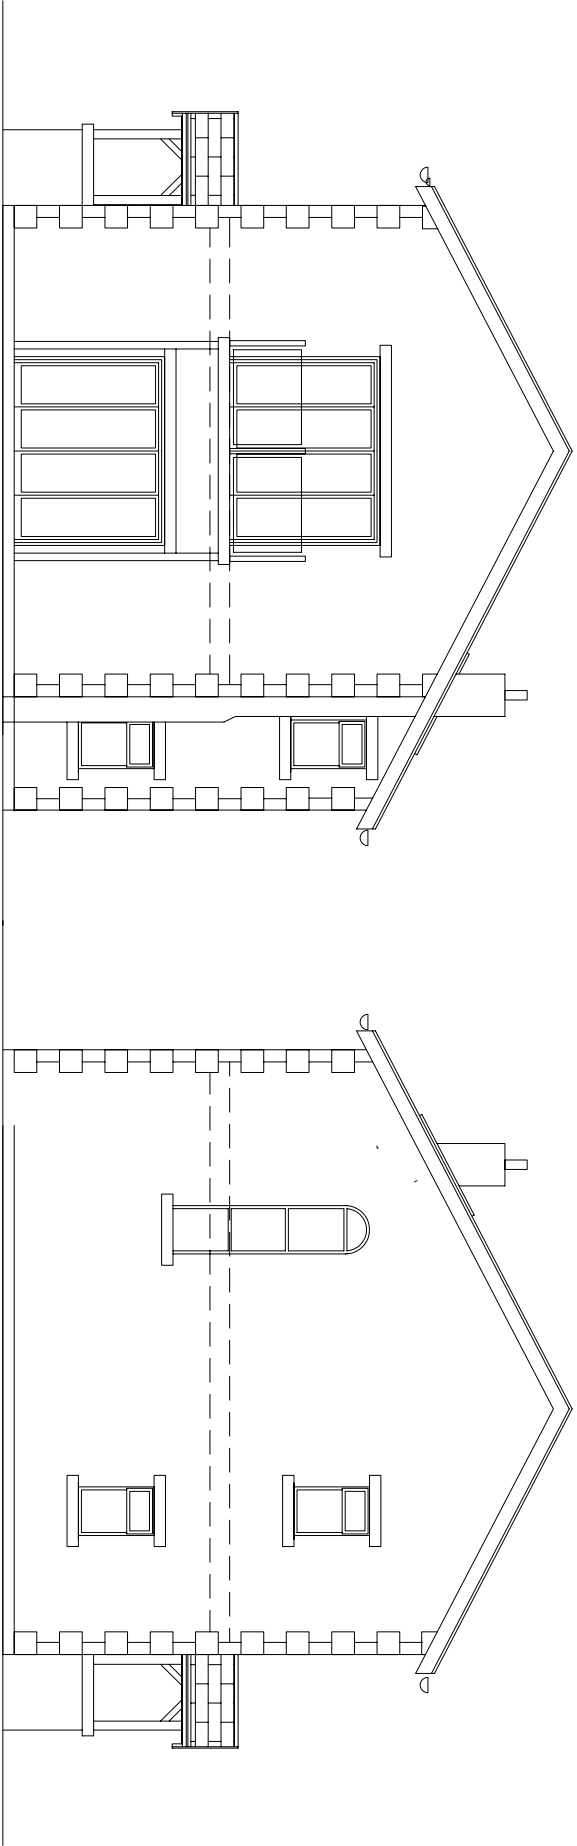 


End (South East) Elevation 1:100

End (North West) Elevation 1:100


DRAWN	PAL	DATE	Oct 2020	1A Turnlea Road
JOB No	DC/01/2020	SCALE	1:100@ A3	Glossop
DWG No	04	Rev		High Peak SK13 6JS
				2 New Houses. Plot A Elevations

Philip A Lomas B Sc, 7 Park Crescent Furness Vale, High Peak, SK23 7PU

NF-PALOMA

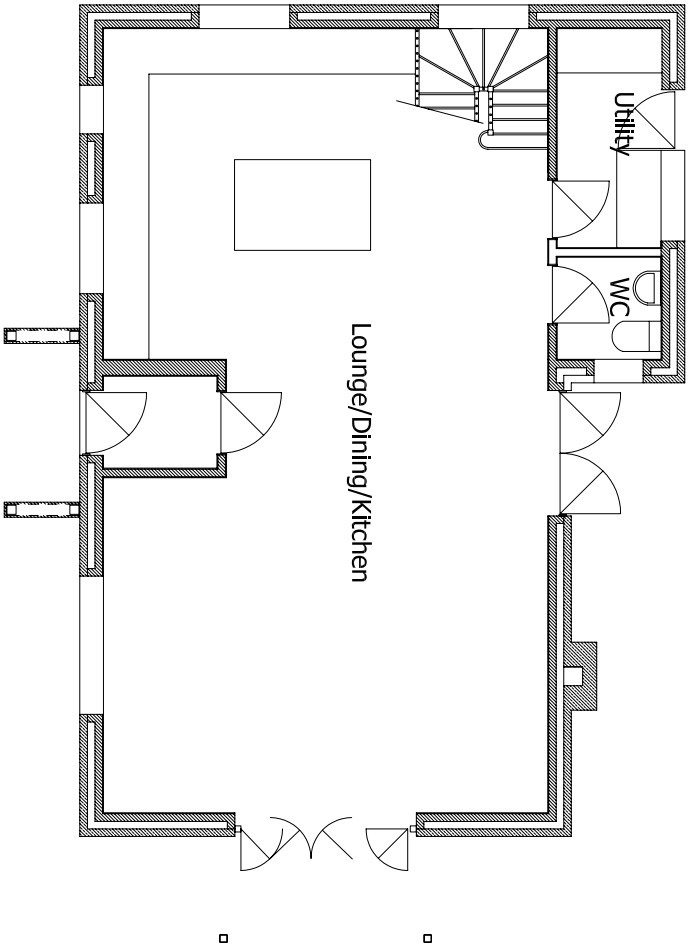

Ground Floor

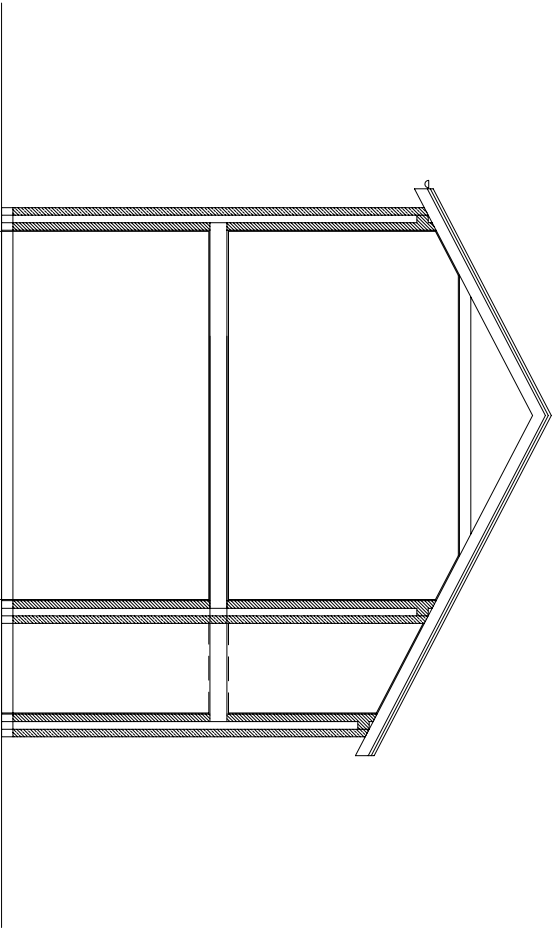

Cross Section

NOTES




Walls. Coursed locally sourced,natural stone complete with Ashlar Quions, Lintels and Cills

Roofs. Slate to match local roofs

Ground Finished Floor Level to be 151.34 m AOD.


Foundations to be Reinforced Strip Footings on Mini Piles

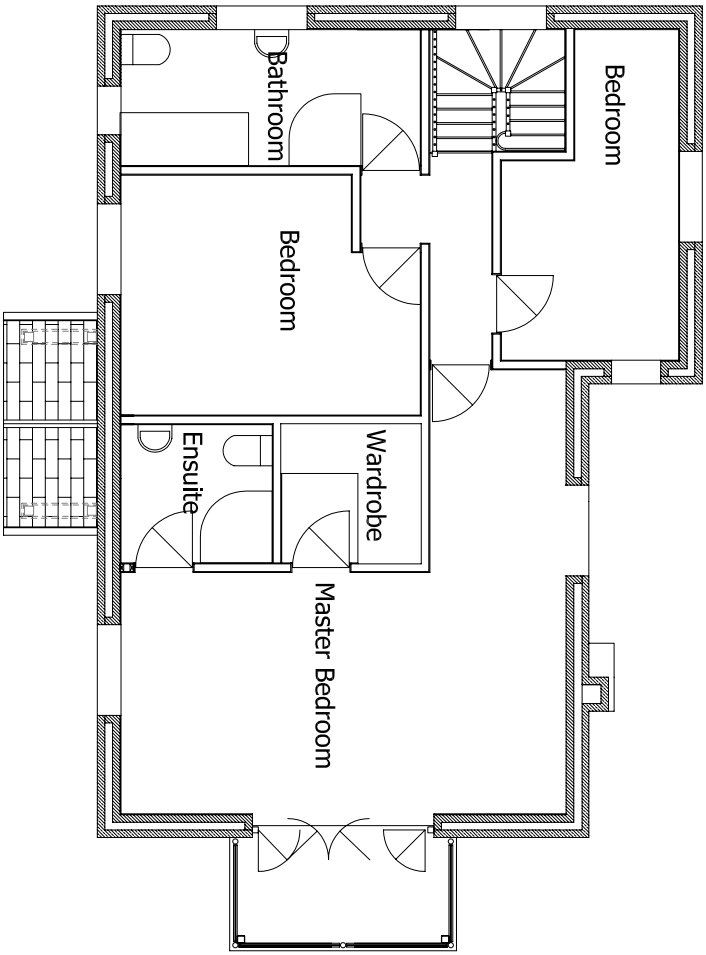


First Floor

Rev A Updated


DRAWN	PAL	DATE	Oct 2020	1A Turnlea Road
JOB No	DC/01/2020	SCALE	1:100@ A3	Glossop
DWG No	05	Rev	A	High Peak SK13 6JS
2 New Houses.Plot A Floor Plans & Sections				

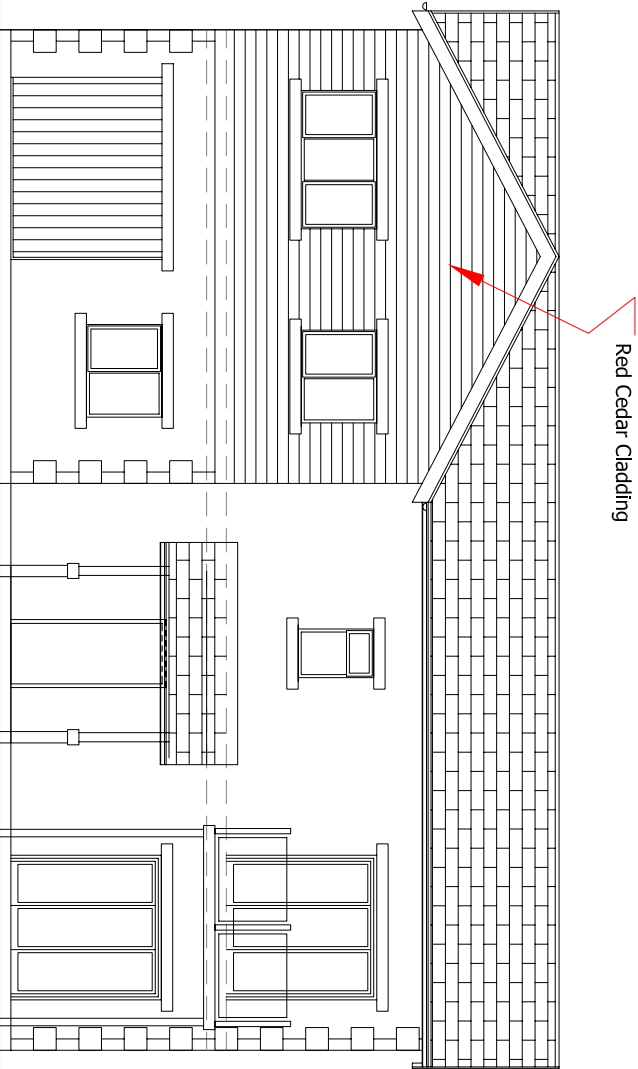


Front (South East) Elevation 1:100

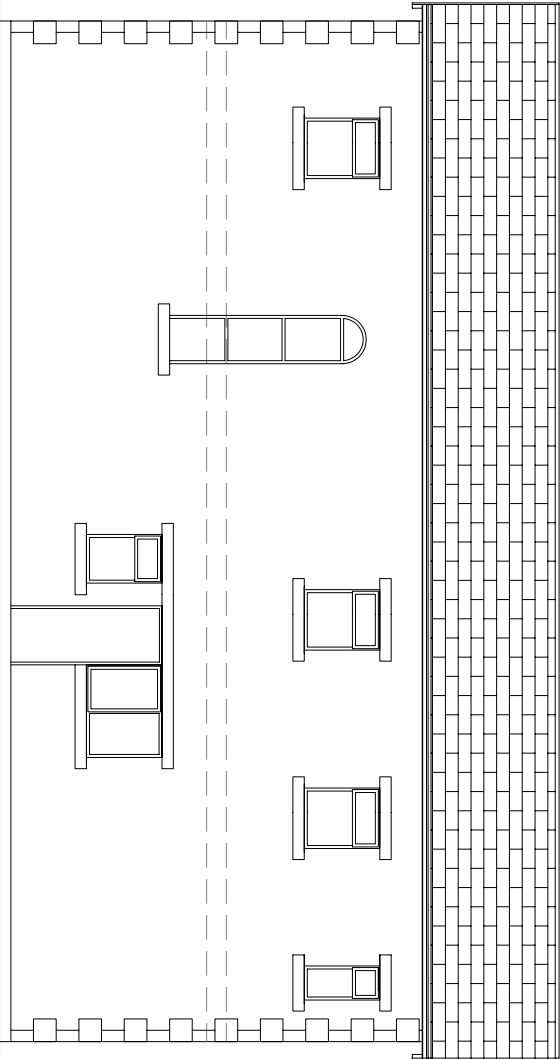

Rear (North West) Elevation 1:100

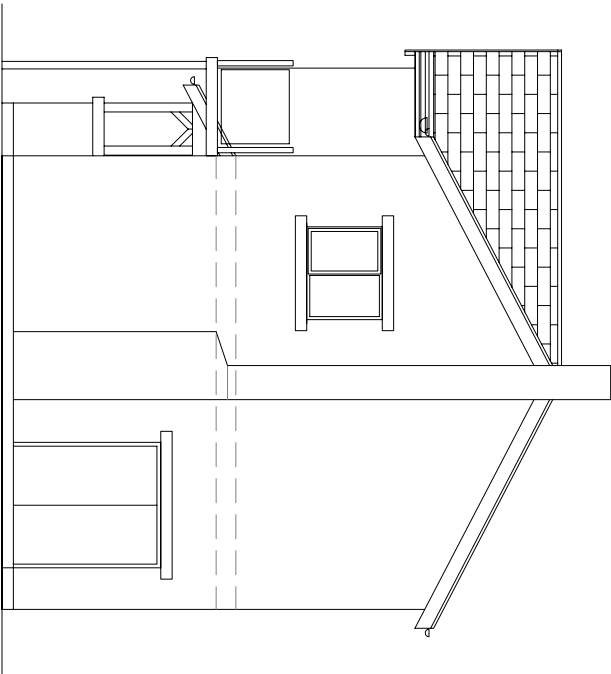


End (North East) Elevation 1:100

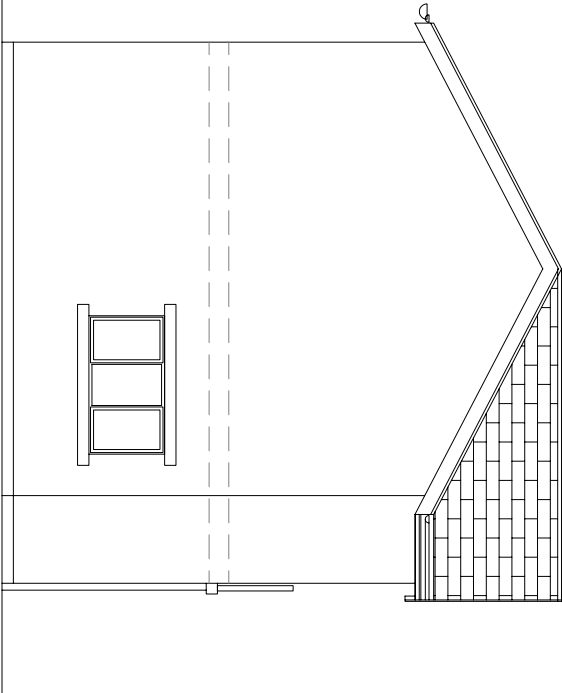

End (South West) Elevation 1:100

DRAWN	PAL	DATE	Oct 2020	1A Turnlea Road
JOB No	DC/01/2020	SCALE	1:100@ A3	Glossop
DWG No	06	Rev		High Peak SK13 6JS
				2 New Houses. Plot B Elevations

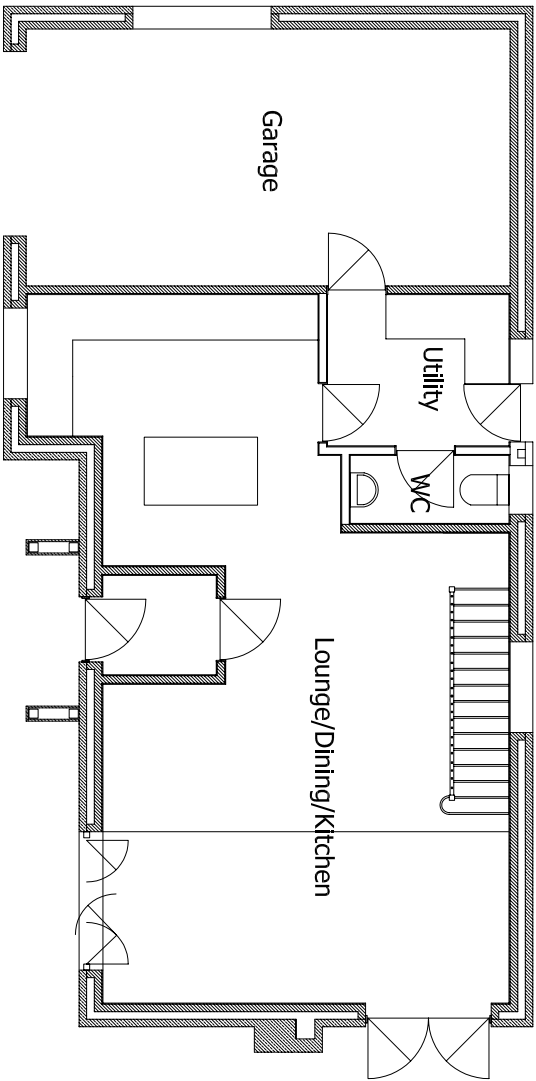

Ground Floor

NOTES




Walls. Coursed locally sourced,natural stone complete with Ashlar Quions, Lintels and Cills

Roofs. Slate to match local roofs


Ground Finished Floor Level to be 151.34 m AOD.

Foundations to be Reinforced Strip Footings on Mini Piles


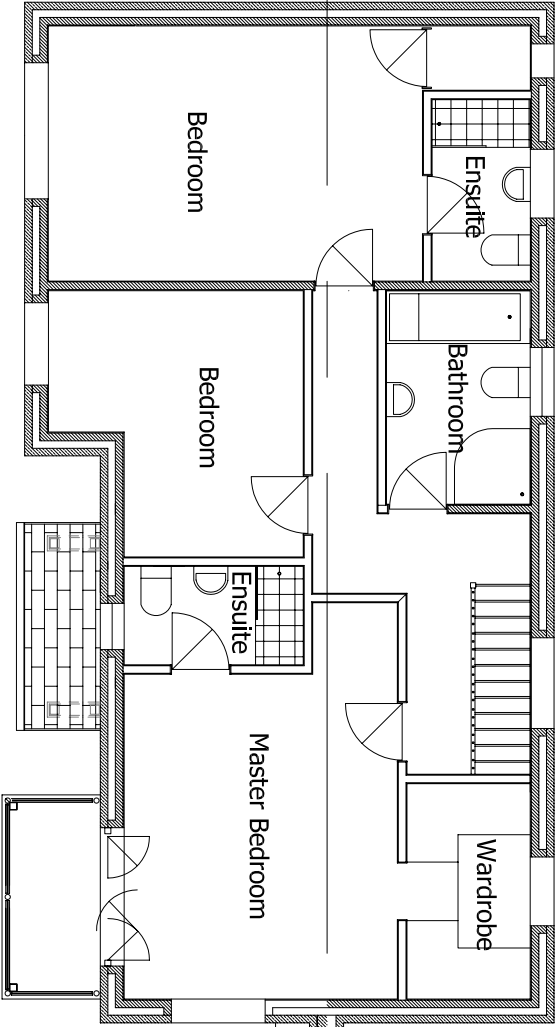


First Floor


DRAWN	PAL	DATE	Oct 2020	1A Turnlea Road
JOB No	DC/01/2020	SCALE	1:100@ A3	Glossop
DWG No	07	Rev		High Peak SK13 6JS
				2 New Houses.House Plot B Plans & Sections

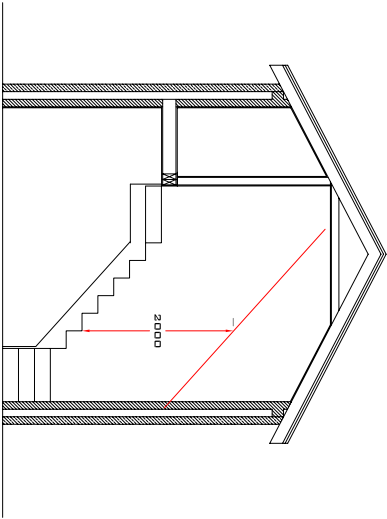


Section

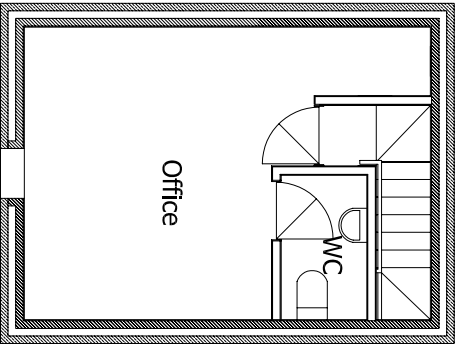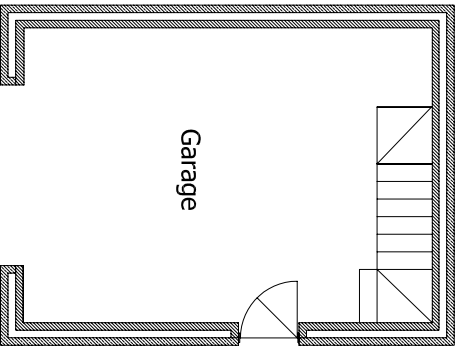

Plans

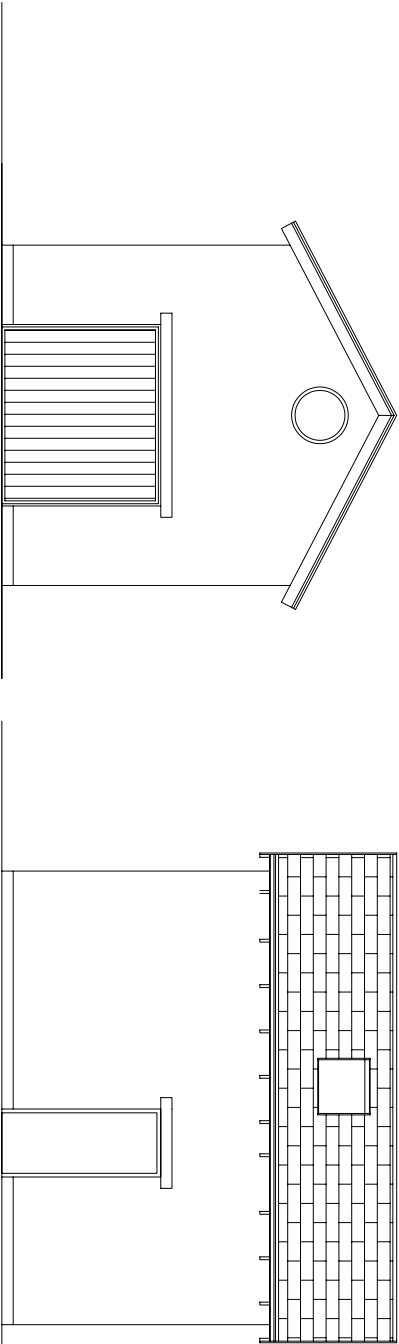

Elevations

 

NOTES


Walls. Coursed locally sourced,natural stone complete with Ashlar Quions, Lintels and Cills

Roofs. Slate to match local roofs


Ground Finished Floor Level to be 151.34 m AOD.

Foundations to be Reinforced Strip Footings on Mini Piles

DRAWN	PAL	DATE	Oct 2020	1A Turnlea Road
JOB No	DC/01/2020	SCALE	1:100@ A3	Glossop
DWG No	08	Rev		High Peak SK13 6JS
				2 New Houses.Plot A Garage & Office

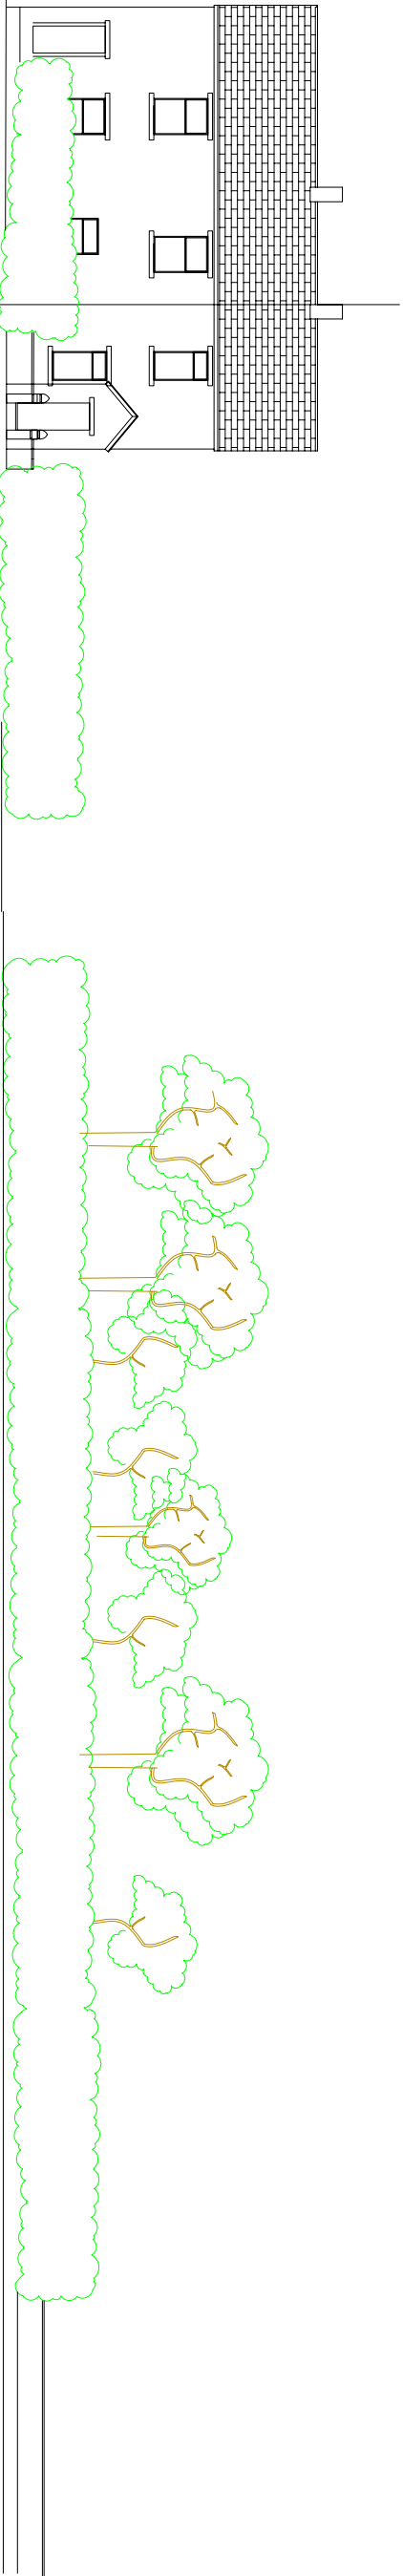

Existing

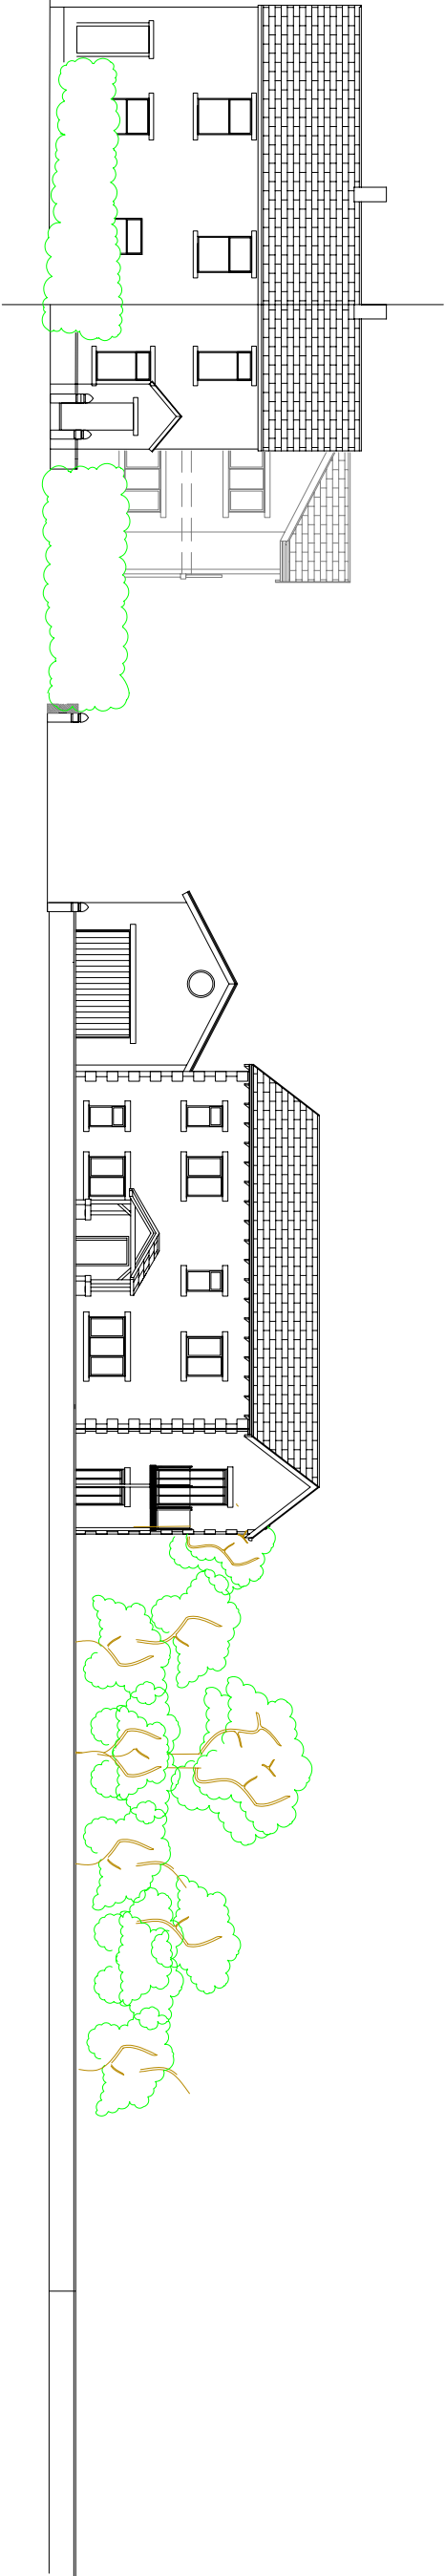

Proposed

DRAWN	PAL	DATE	Oct 2020	1A Turnlea Road Glossop High Peak SK13 6JS 2 New Houses. Street View
JOB No	DC/01/2020	SCALE	1:100@ A3	
DWG No	09	Rev		