





existing rear elevation

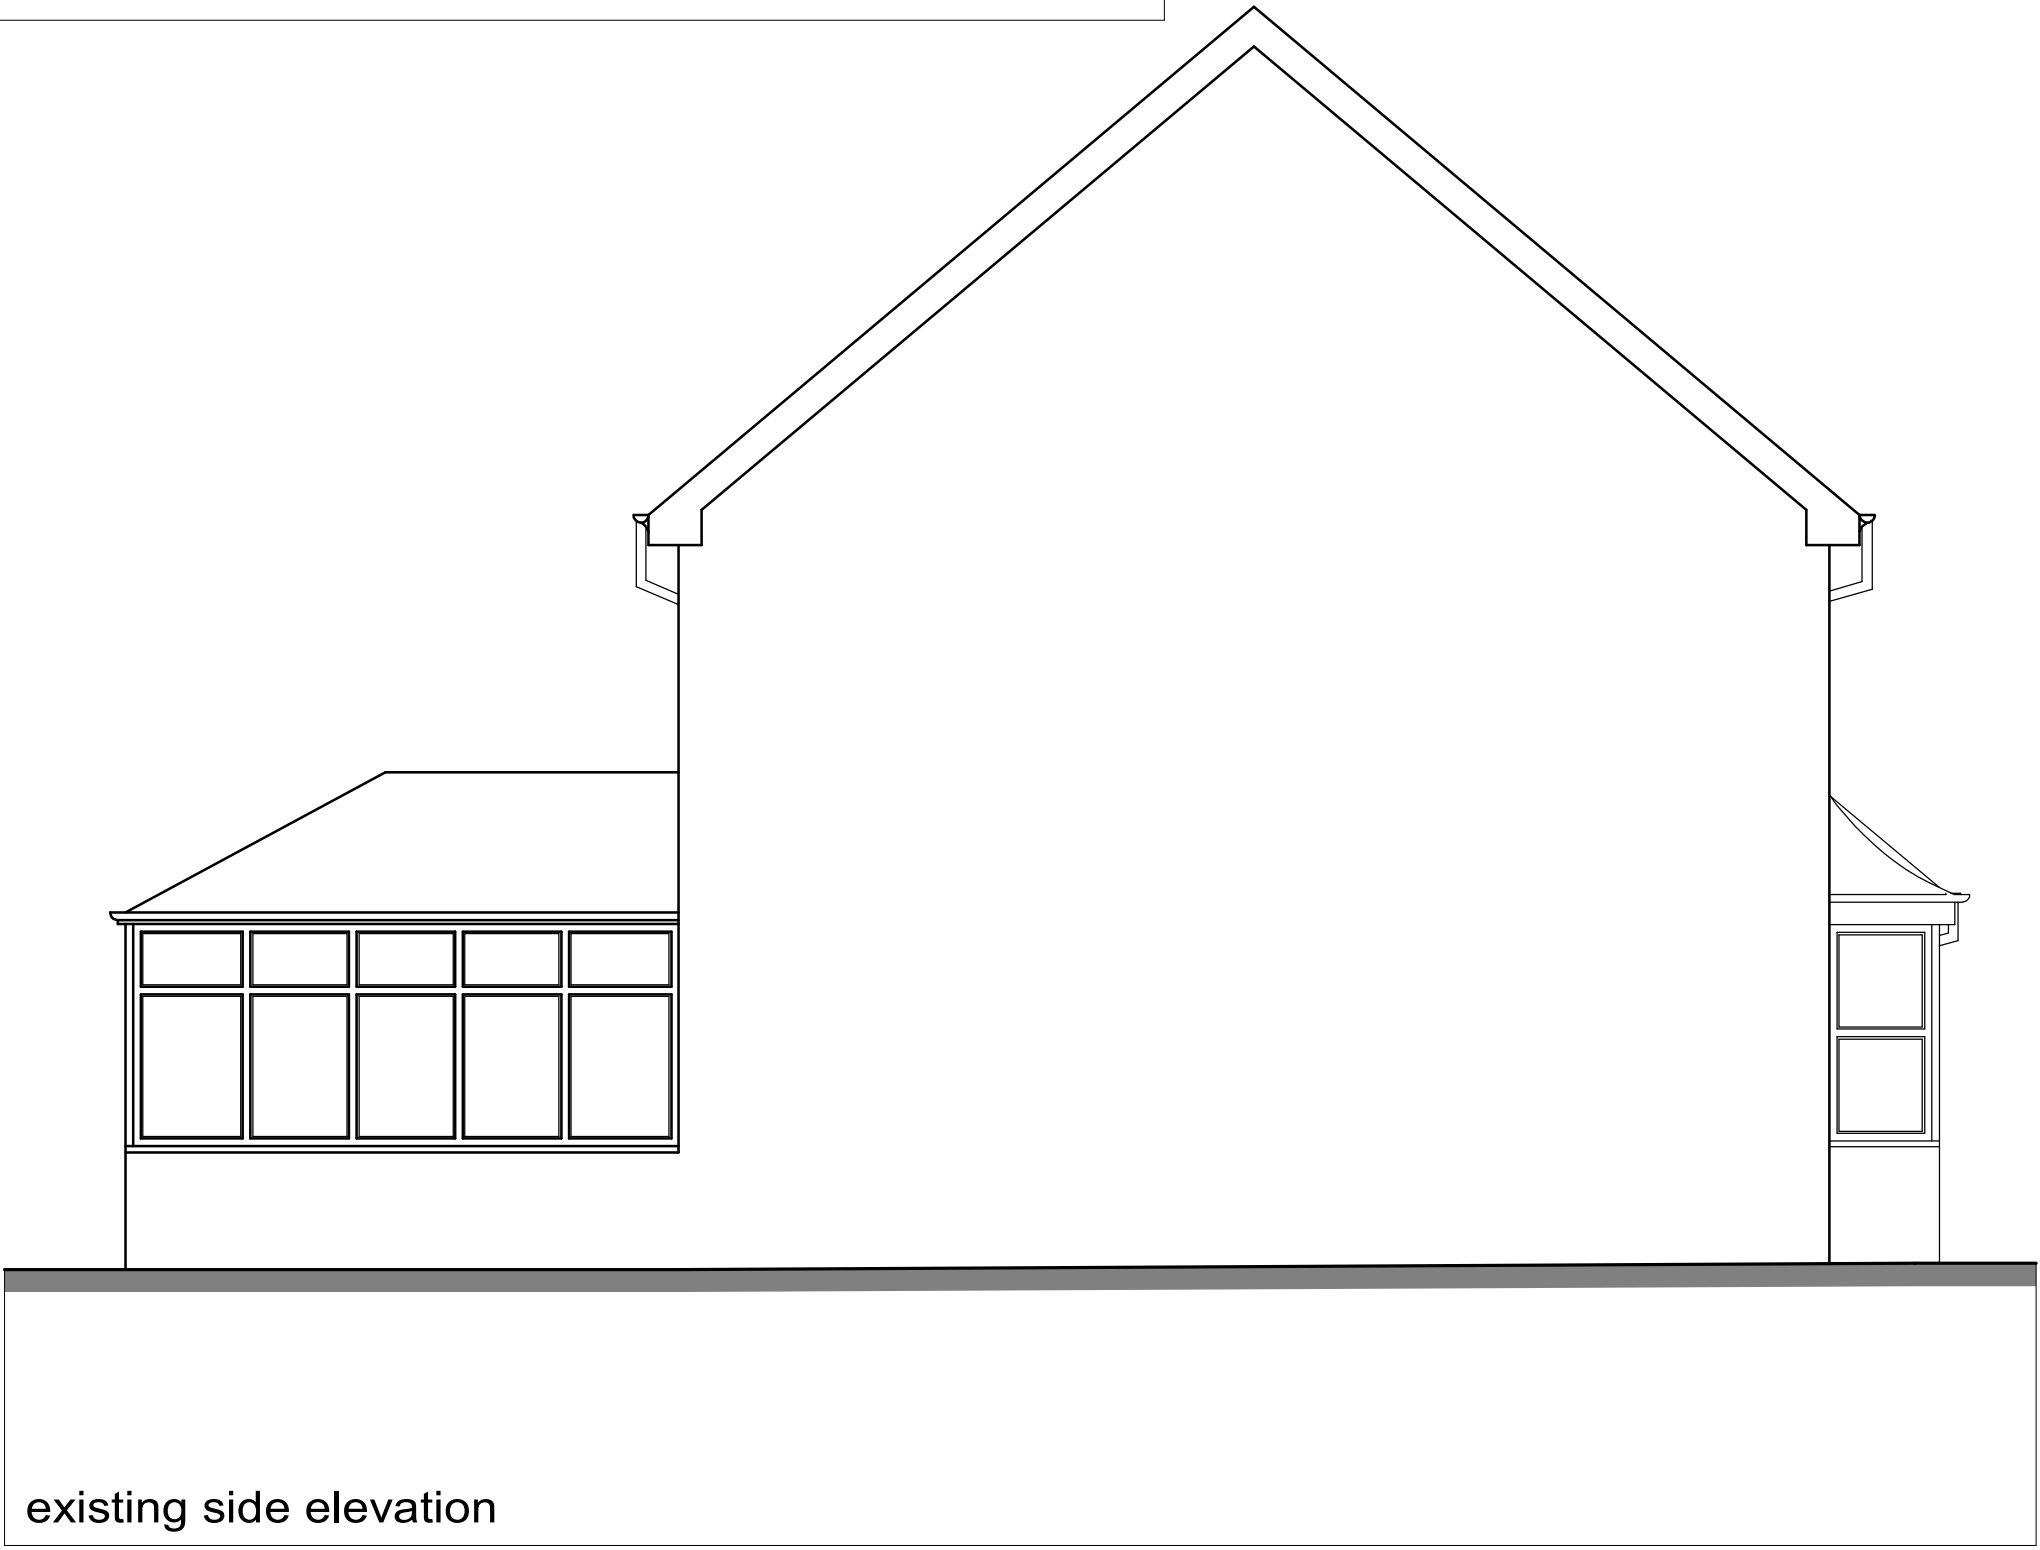


existing front elevation

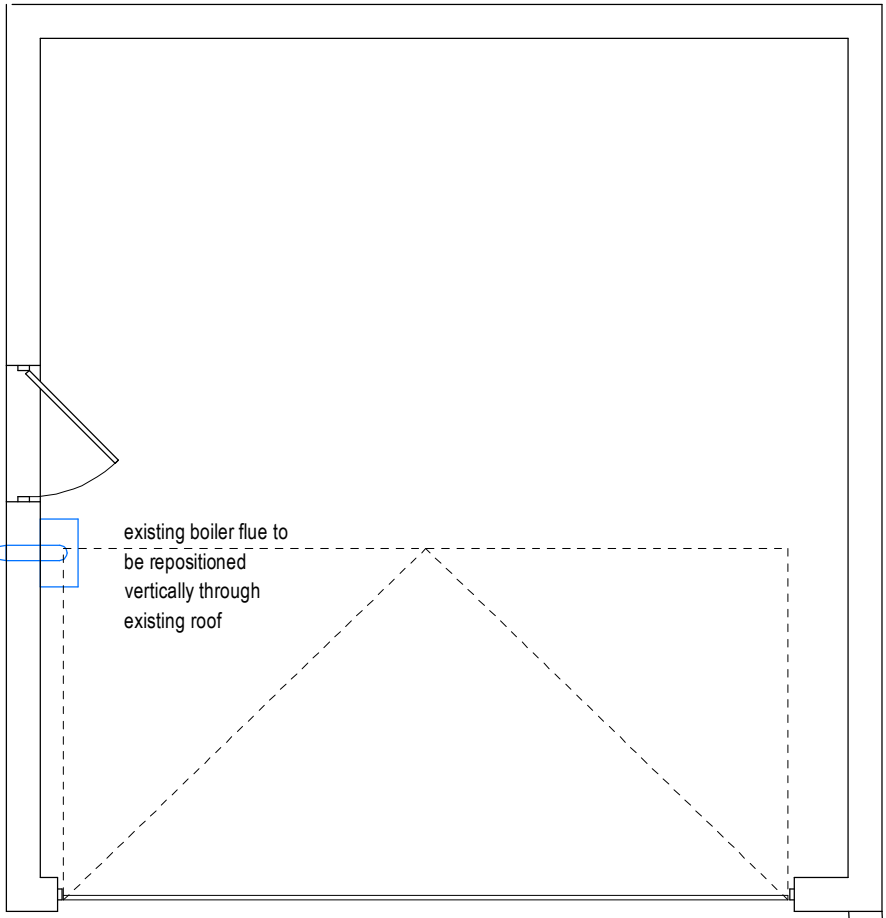

existing side elevation



existing side elevation

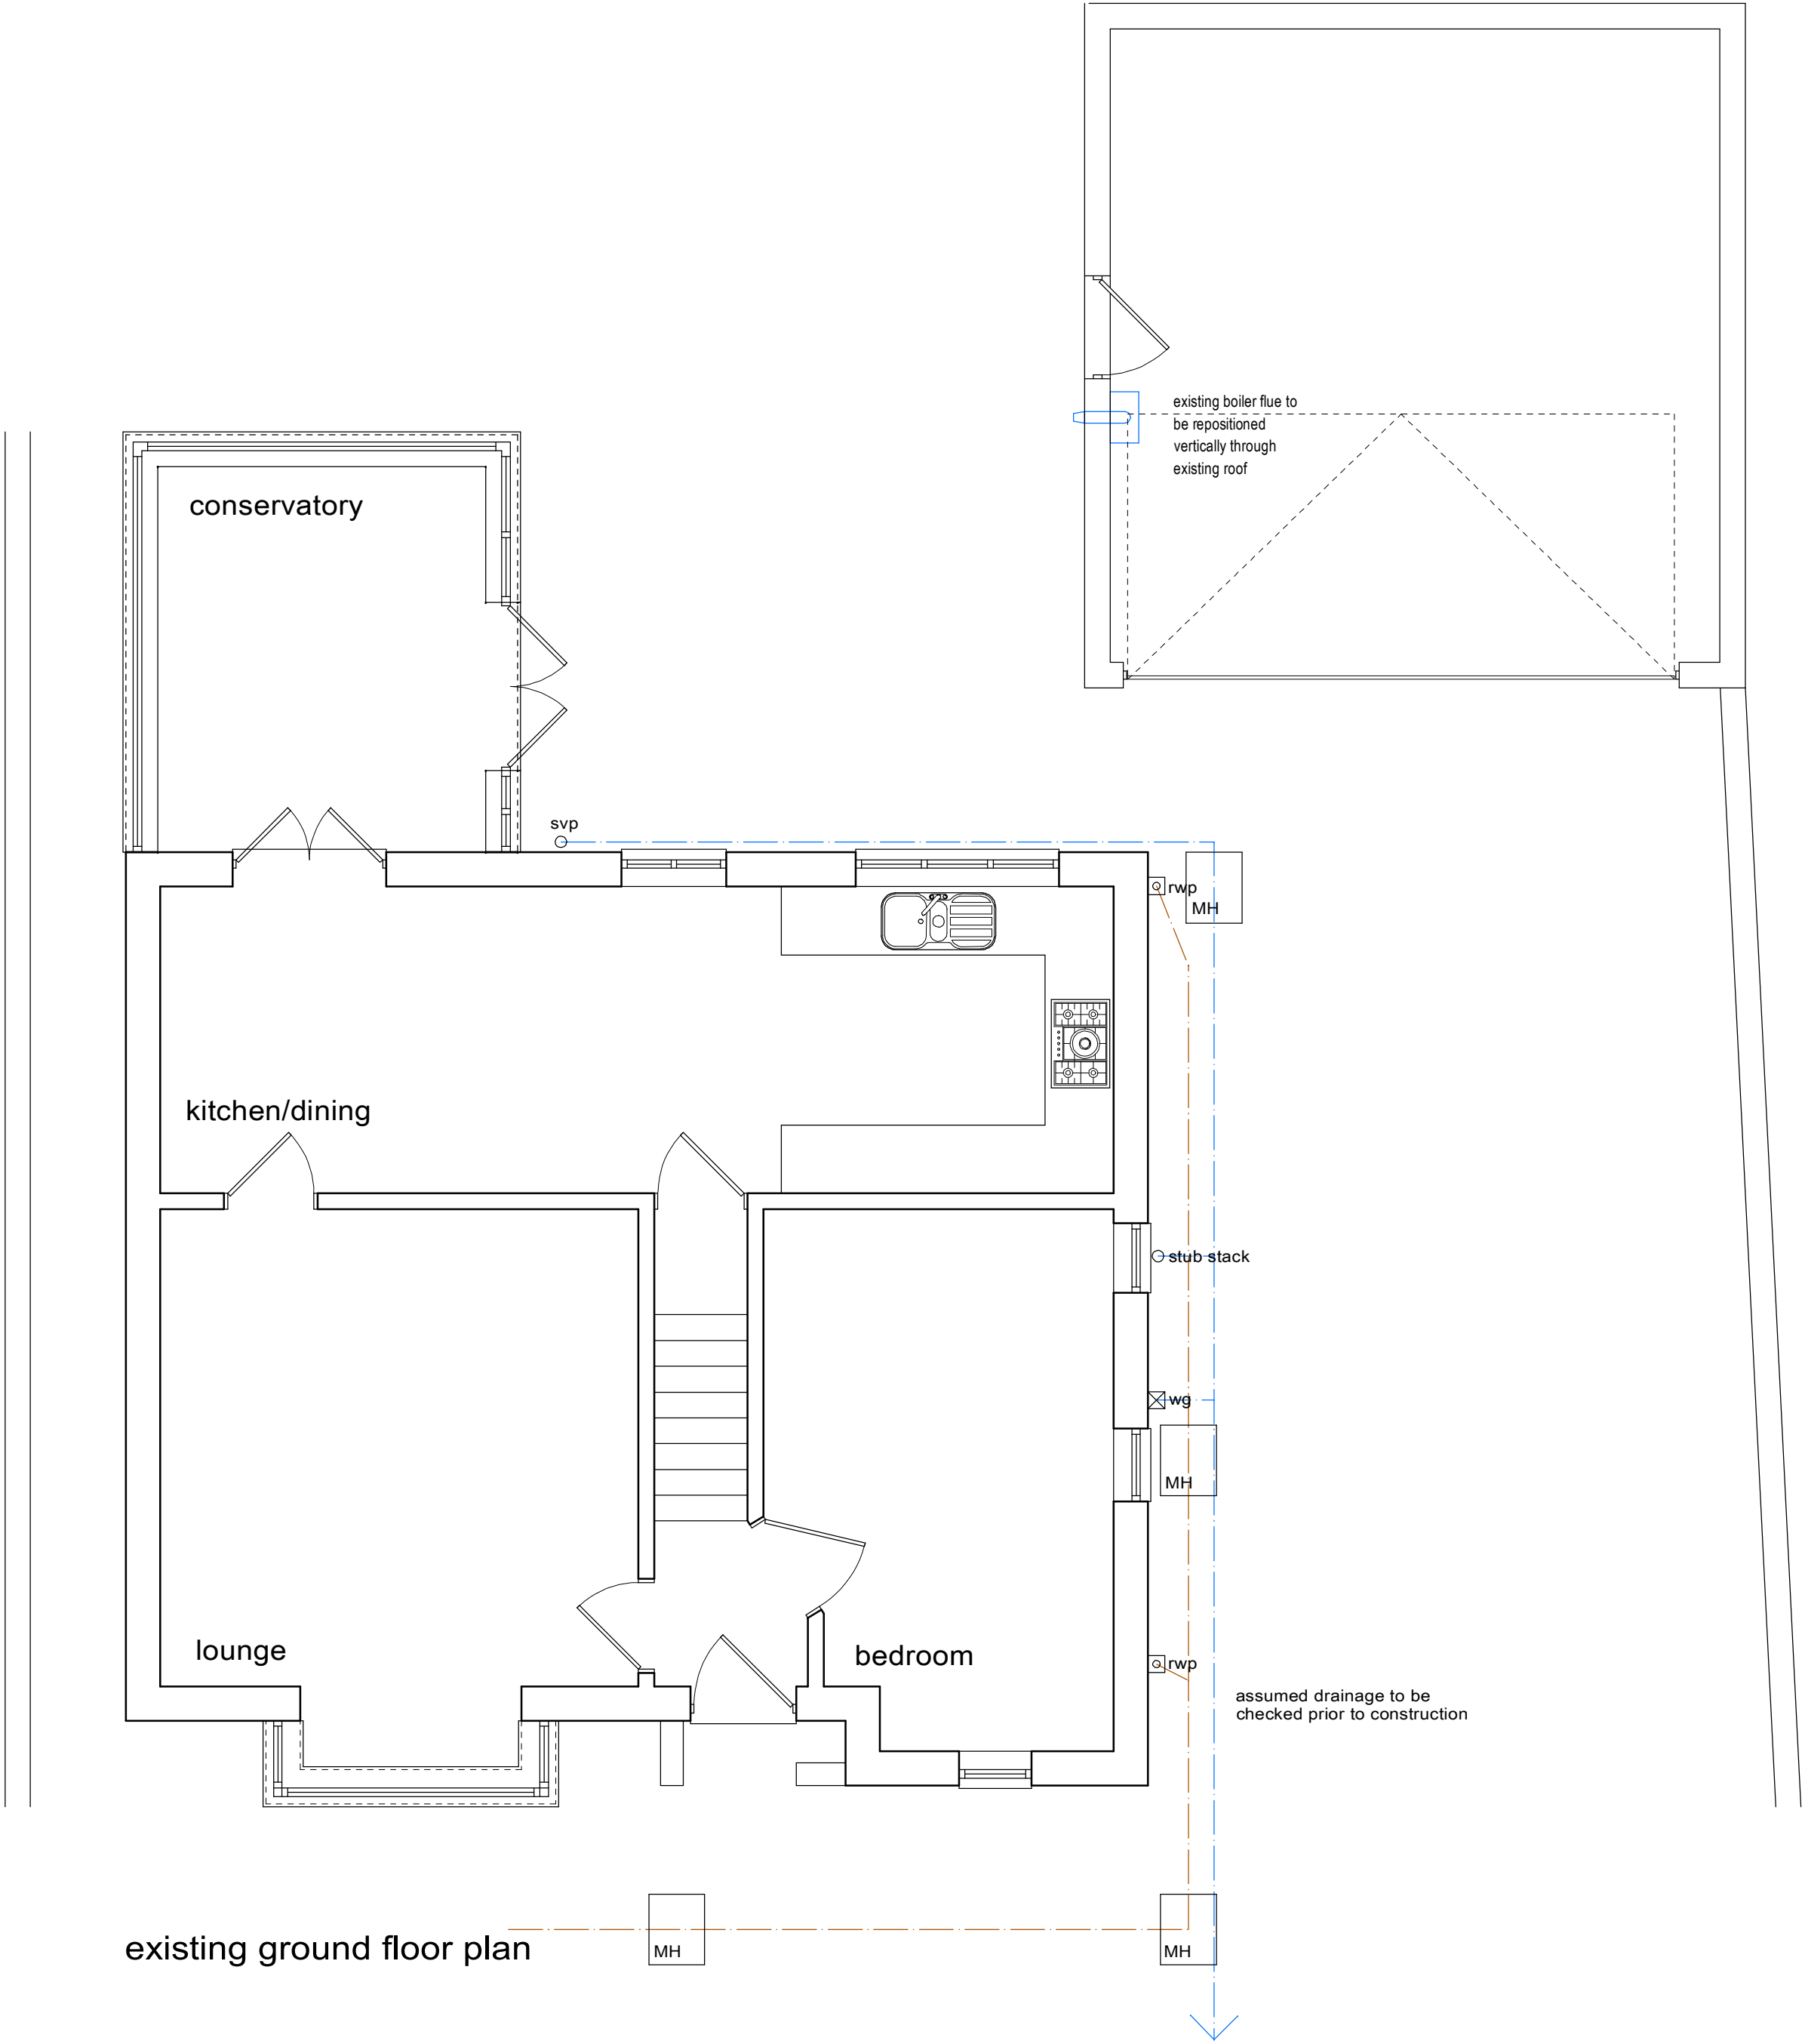

existing ground floor plan

This drawing has been prepared for the sole purpose of obtaining Planning Permission and Building Regulations approval ONLY. All structural calculations are to be checked by structural engineer prior to construction.

All dimensions & details are to be checked on site prior to construction, any discrepancies reported to Extensions@sw.co.uk prior to any work undertaken. Any work undertaken prior to full planning & building regulations approval is at the builder's own risk. Extensions@sw.co.uk will not be held responsible for any problems arising.

This drawing is the copyright of Extensions@sw and any reproduction is without our prior written permission. Extensions@sw reserves the right to modify and make necessary alterations dependent on the conditions.

D	
C	
B	
A	
DATE	

SCALE 1:50	DATE Feb 2021
DRAWN JCU	PP B.R.
CUSTOMER Mr S Wilmot	
PROJECT Extension to the rear and side	
LOCATION 6 High Meadows, Glossop, SK13 6PL	
LOCAL AUTHORITY	

Extensions

1 Colston Street, Glossop, Greater Manchester, M20 9BZ
Tel: 01457 245471
Web: www.extensions.co.uk Email: info@extensions.co.uk

JOB No:	2834 - 01	REV
---------	-----------	-----