





Existing Front Elevation

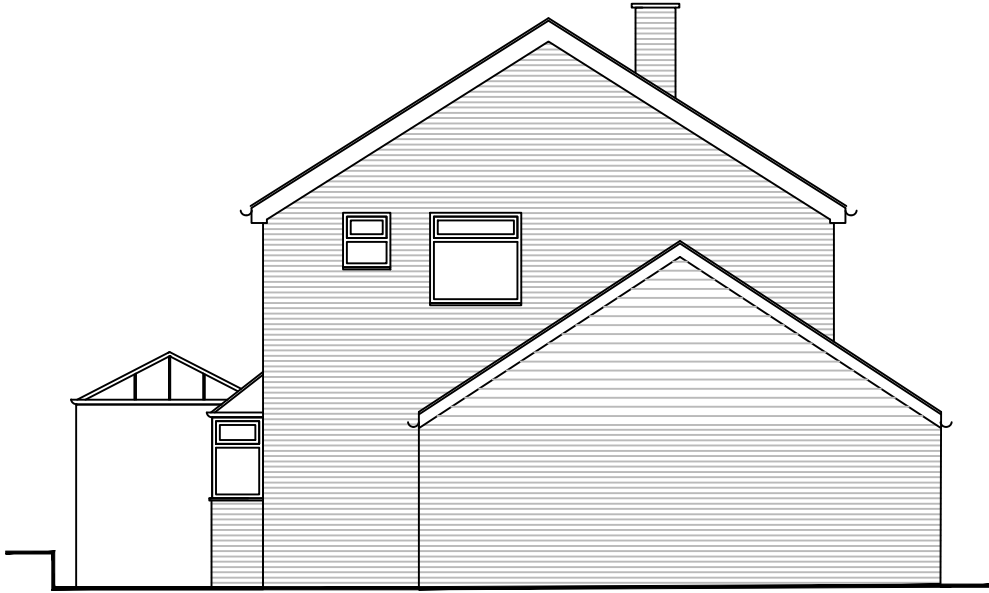


Existing Side Elevation



Existing Rear Elevation

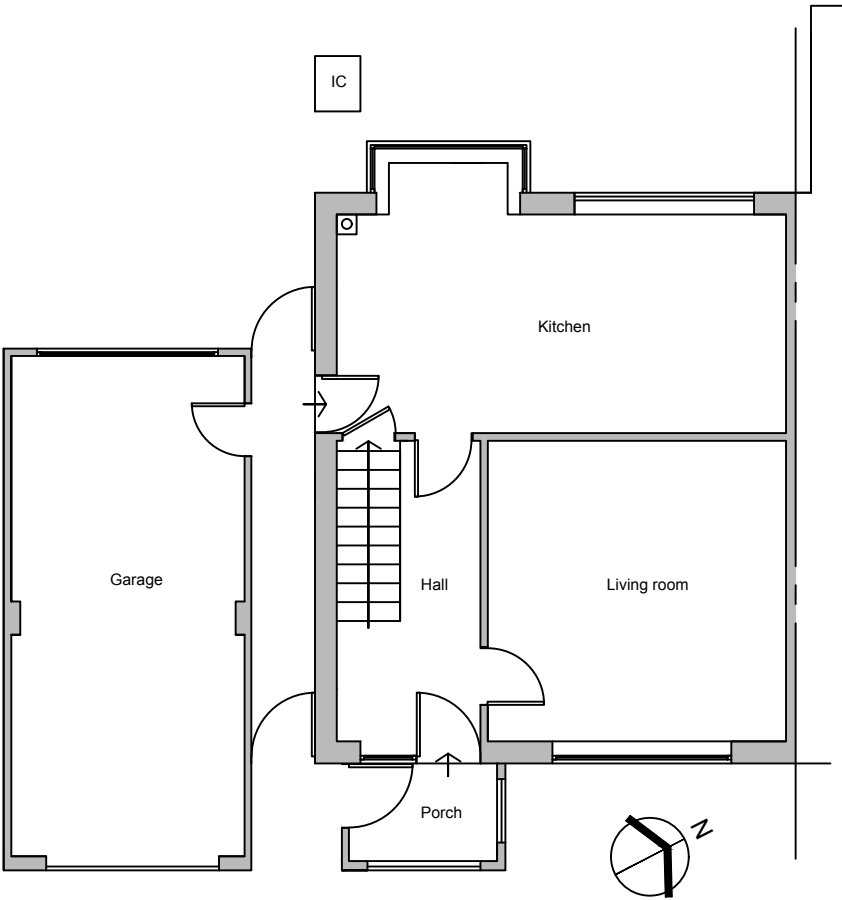

Existing Ground Floor Plan

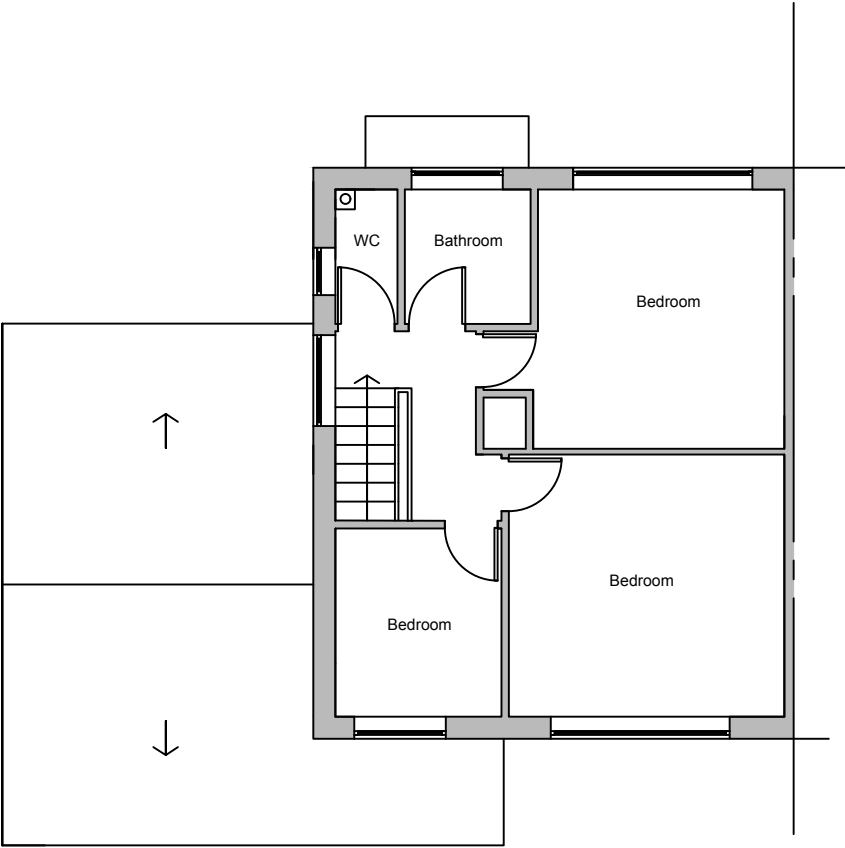

Existing First Floor Plan



Metric Scale



Client:

Mr & Mrs Rees
52 Bowland Road, Simmondley, Glossop,
Derbyshire, SK13 6PF

Project:

Garage conversion and single storey rear
extension

Title:

Existing plans

Scale: 1:100 @ A3

Drawn: C.K. Date: February 2021

Project no.: 3011 Drawing no.: 3011-001

PLANMART LIMITED
9, GEORGE STREET, GLOSSOP,
DERBYSHIRE SK13 8AY.
TEL: 01457 863153