




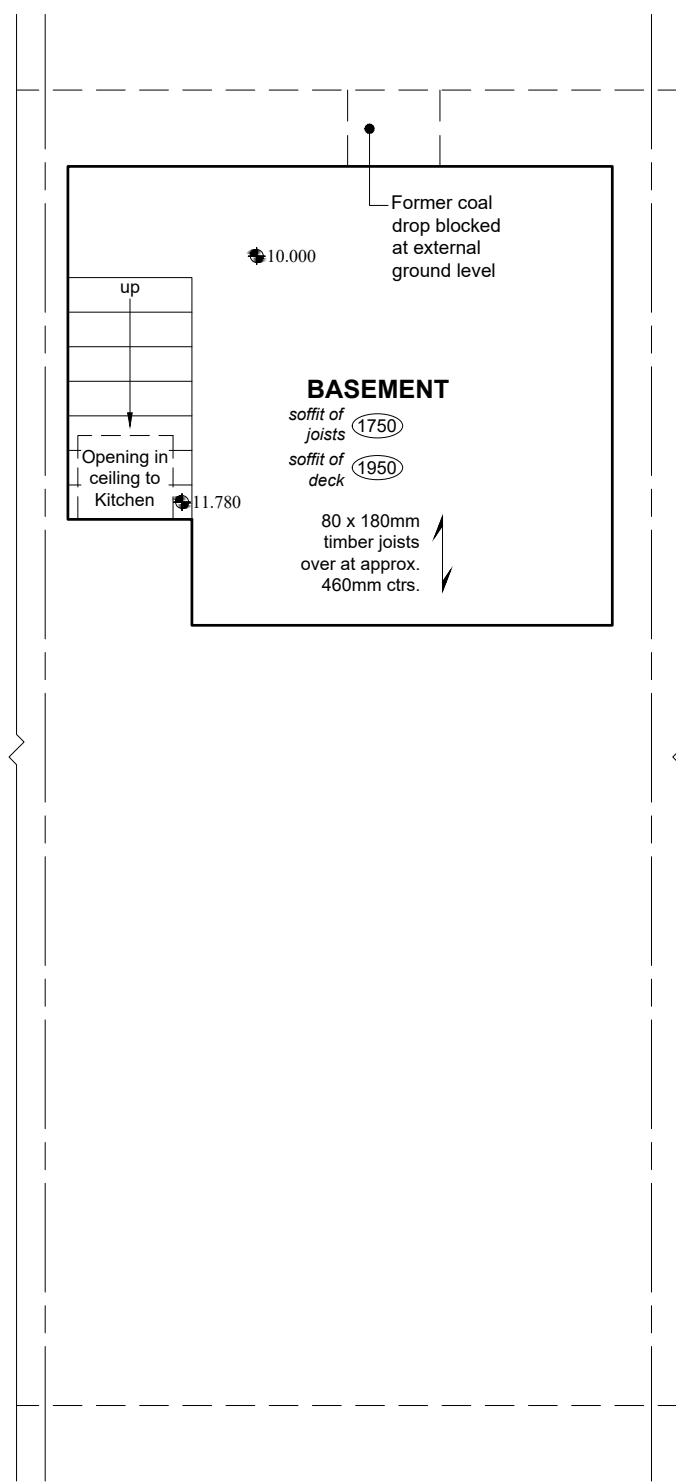


EXISTING BASEMENT PLAN
(Scale 1:50)

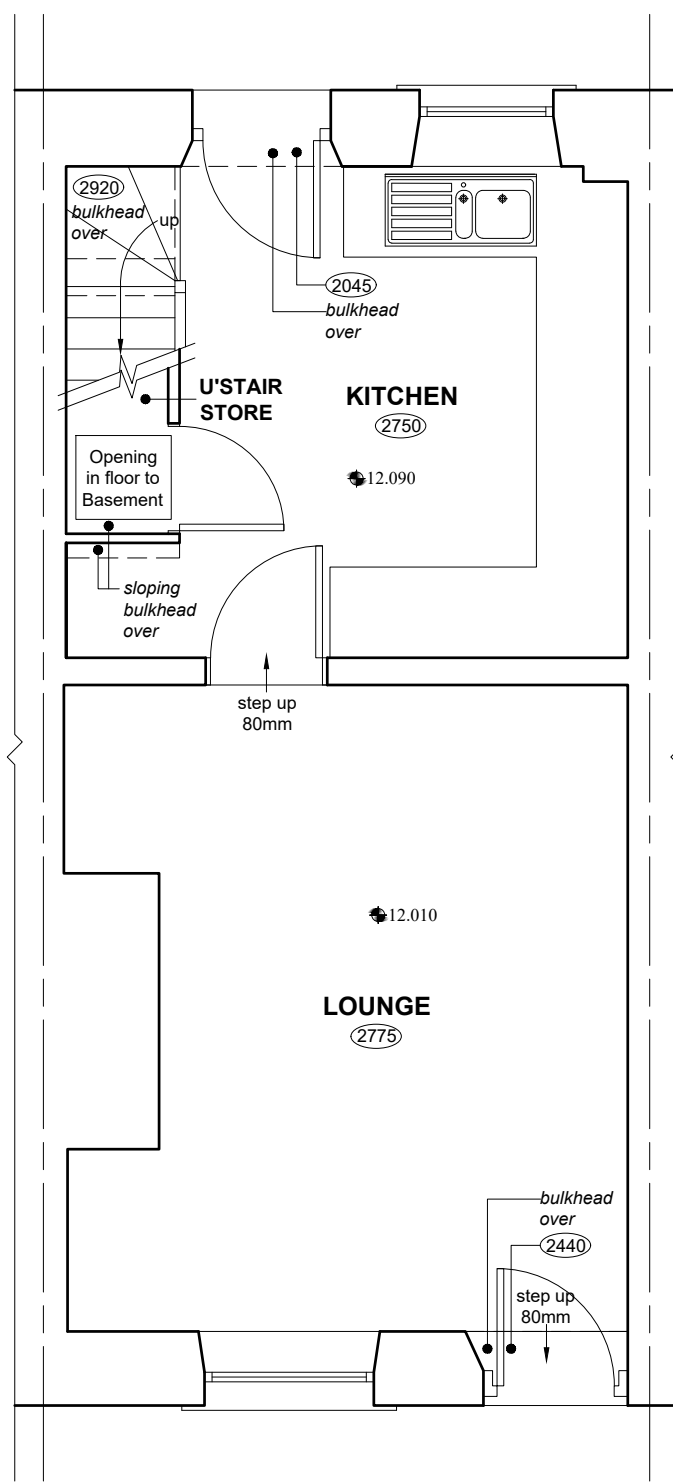


EXISTING GROUND FLOOR PLAN
(Scale 1:50)

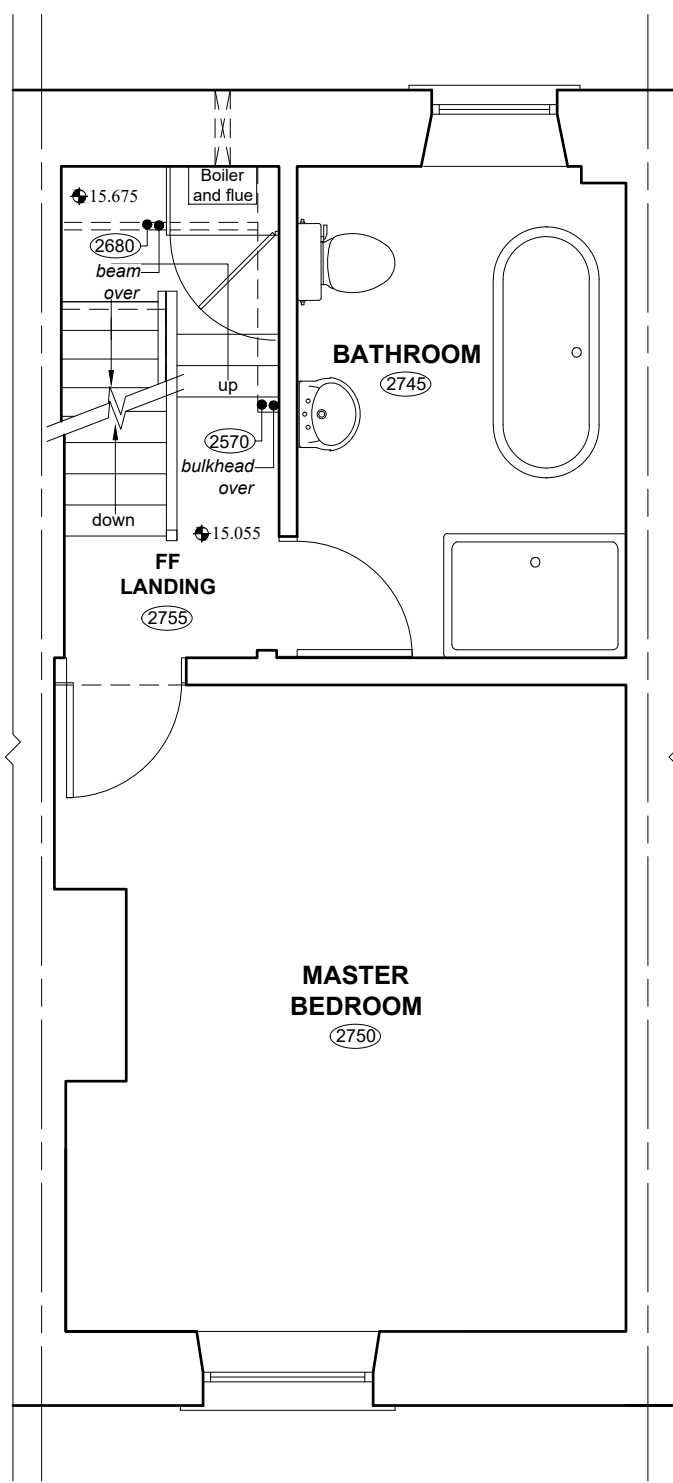


EXISTING FIRST FLOOR PLAN
(Scale 1:50)

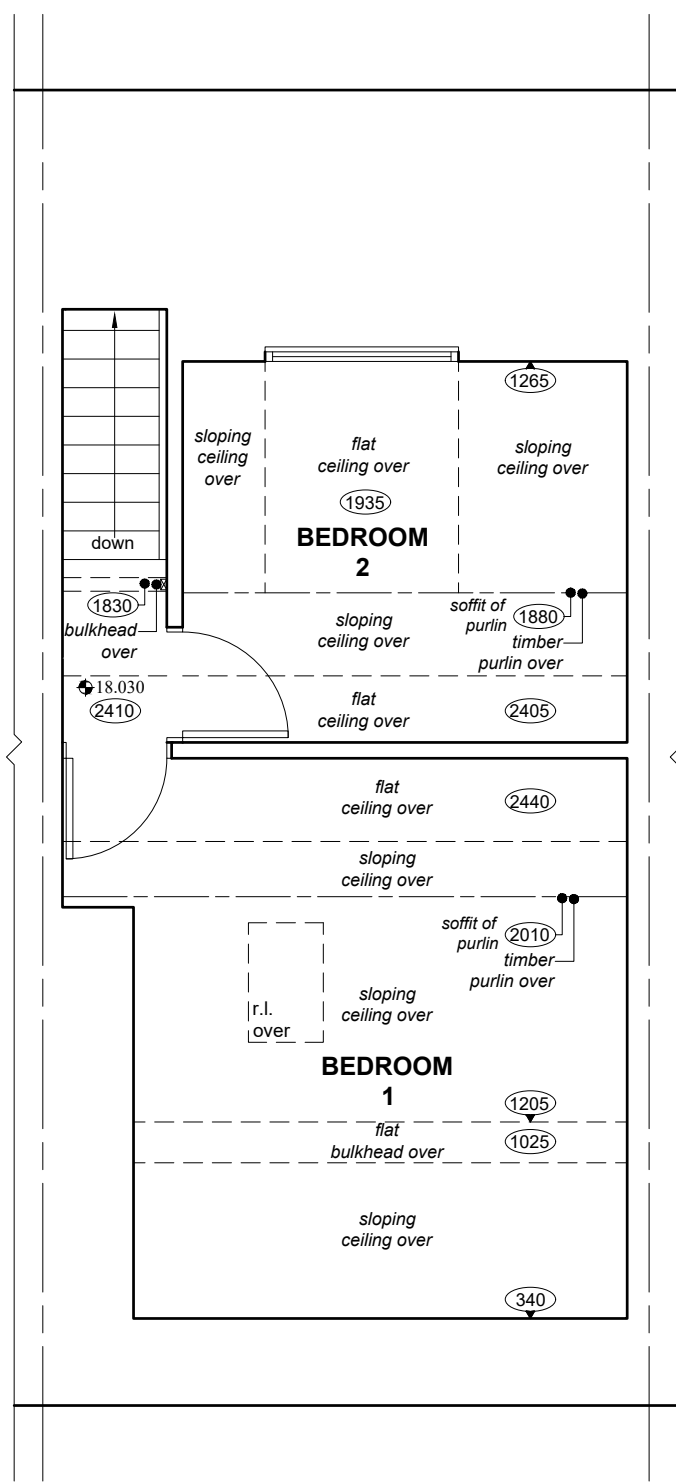


EXISTING SECOND FLOOR PLAN
(Scale 1:50)

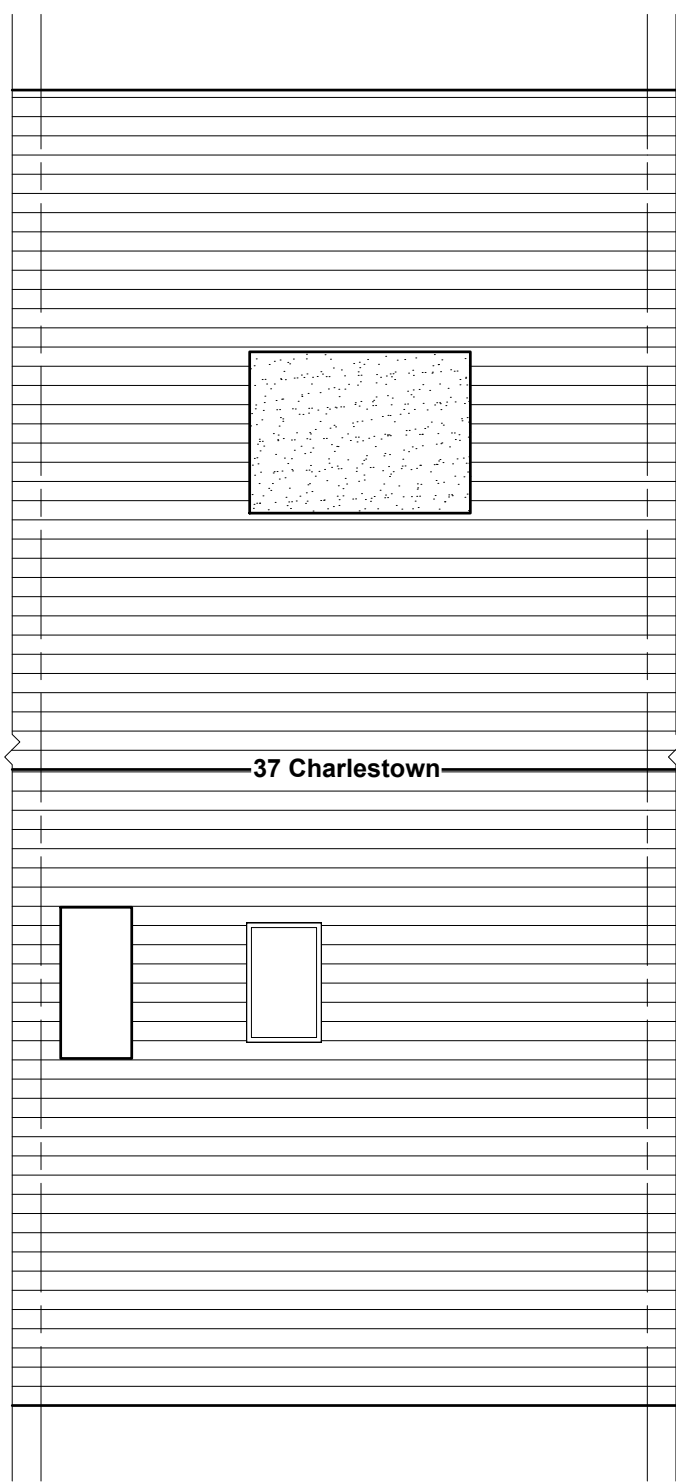

EXISTING ROOF PLAN
(Scale 1:50)

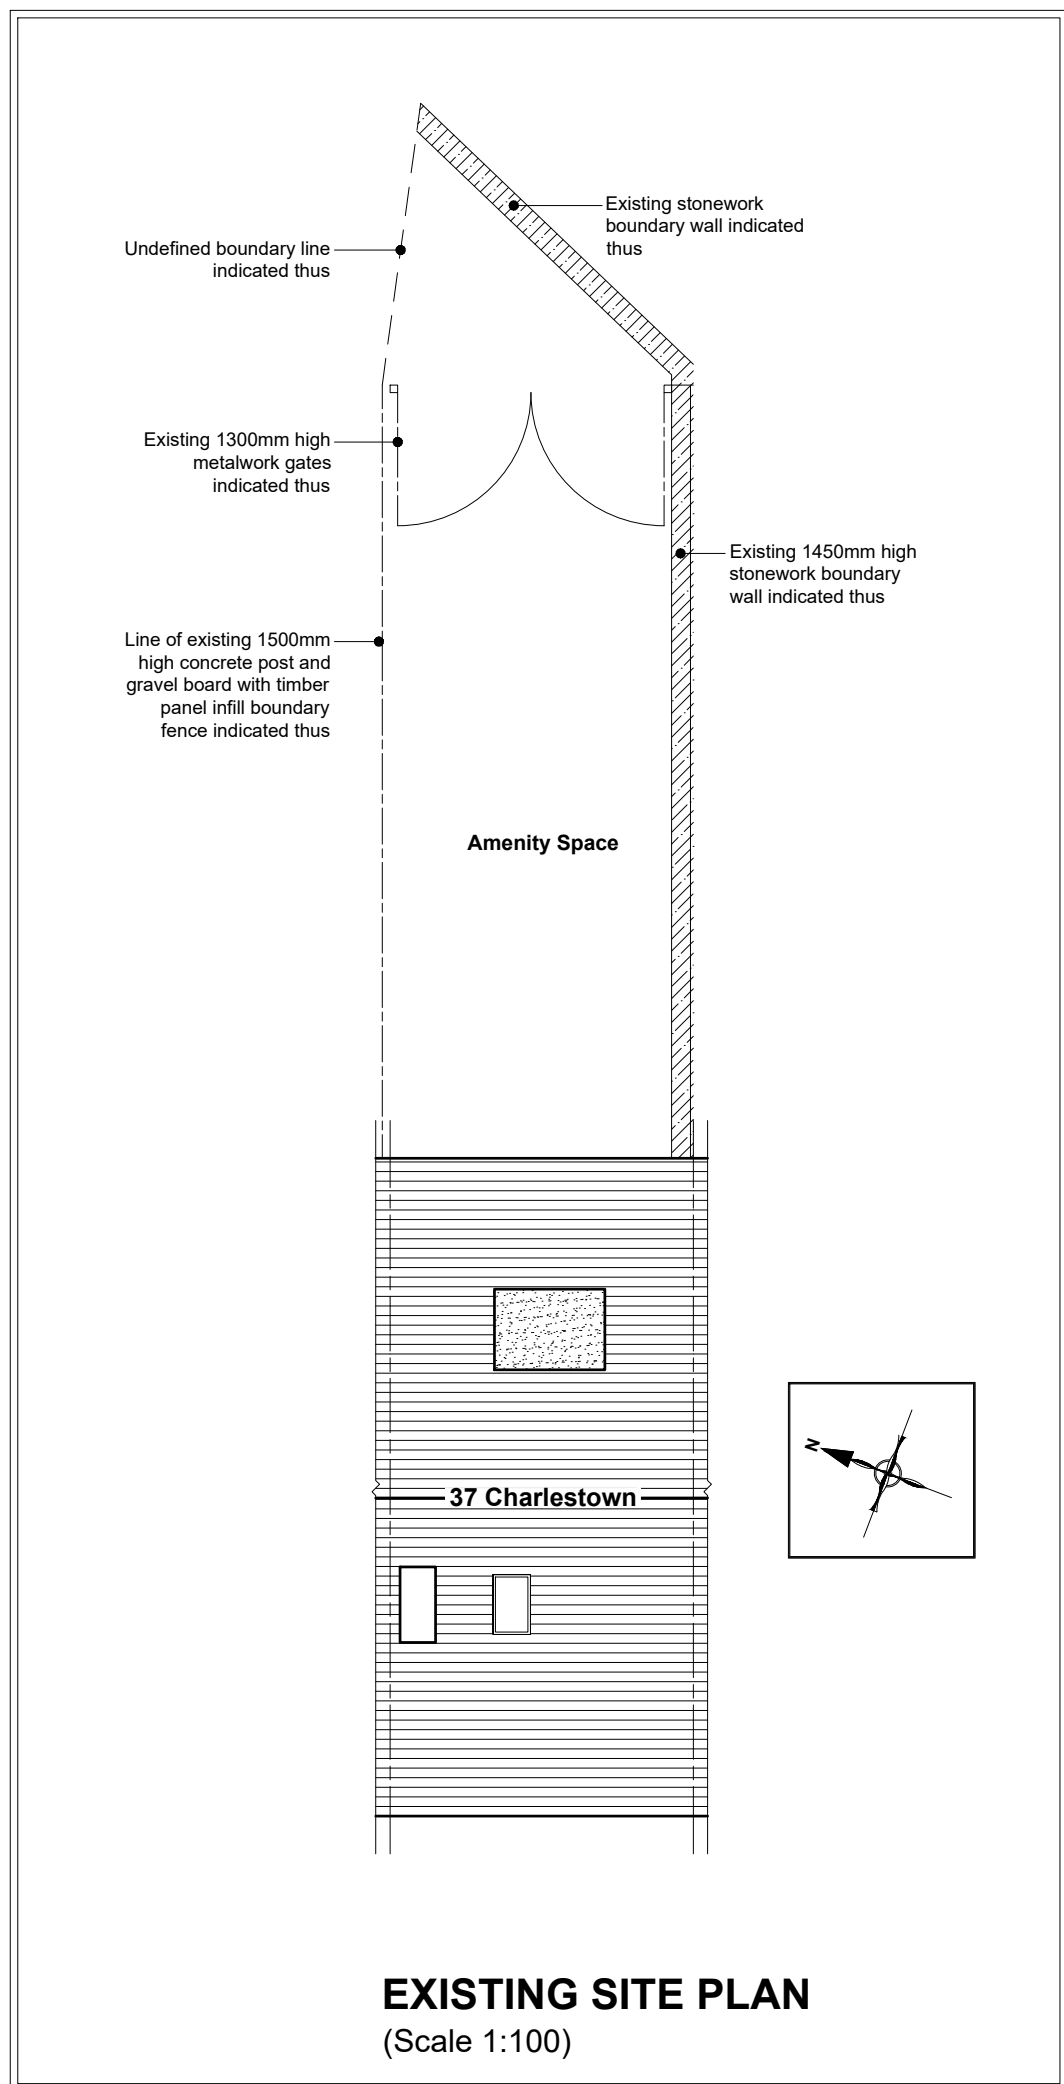

EXISTING SITE PLAN
(Scale 1:100)

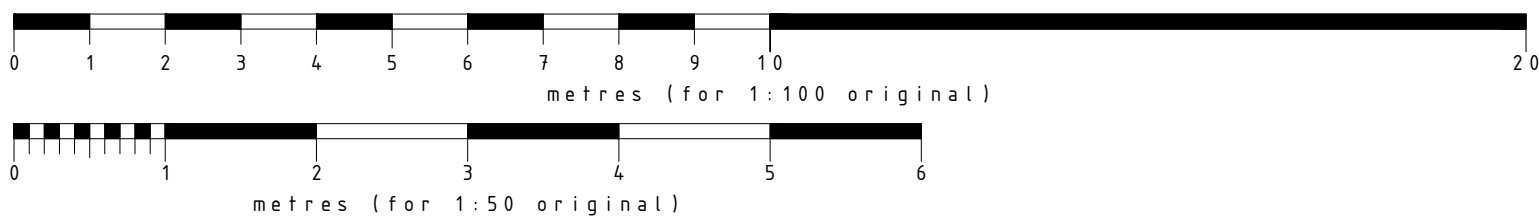**NOTES**

All dimensions are to be checked on site and any discrepancies referred to the designer prior to proceeding. All levels are to be confirmed on site prior to proceeding with the work. All discrepancies between information shown on the drawing and the information shown on the specification are to be referred to the designer prior to proceeding with the works. All component sizes and references are to be checked prior to the ordering of materials. Positions of existing drain runs and associated installations to be confirmed prior to proceeding and drains checked as necessary. All relevant boundary positions to be checked prior to proceeding. Any on site design changes must be reported to the designer and agreed with the relevant authority prior to proceeding. Levels shown are related to an arbitrary datum and therefore not related to ordnance datum.

Revision	Date	Details
----------	------	---------

ra Grundy R.A. Grundy Architectural Services
50 PARK ROAD, HADFIELD, GLOSSOP, DERBYSHIRE SK10 2AH
TEL: 0774 501 3662 E-MAIL: reg@grundy.co.uk

Project: Proposed Alterations at:
37 Charlestown
Glossop
Derbyshire
SK13 9LF
Client: Mr. J. and Mrs. K. Pearson
Drawing Title: EXISTING PLANS

Drawn by: R.G.	Date: 4th February 2021
Drawing No.: 2101P.01	Scale: As shown @ A1
Revision:	