


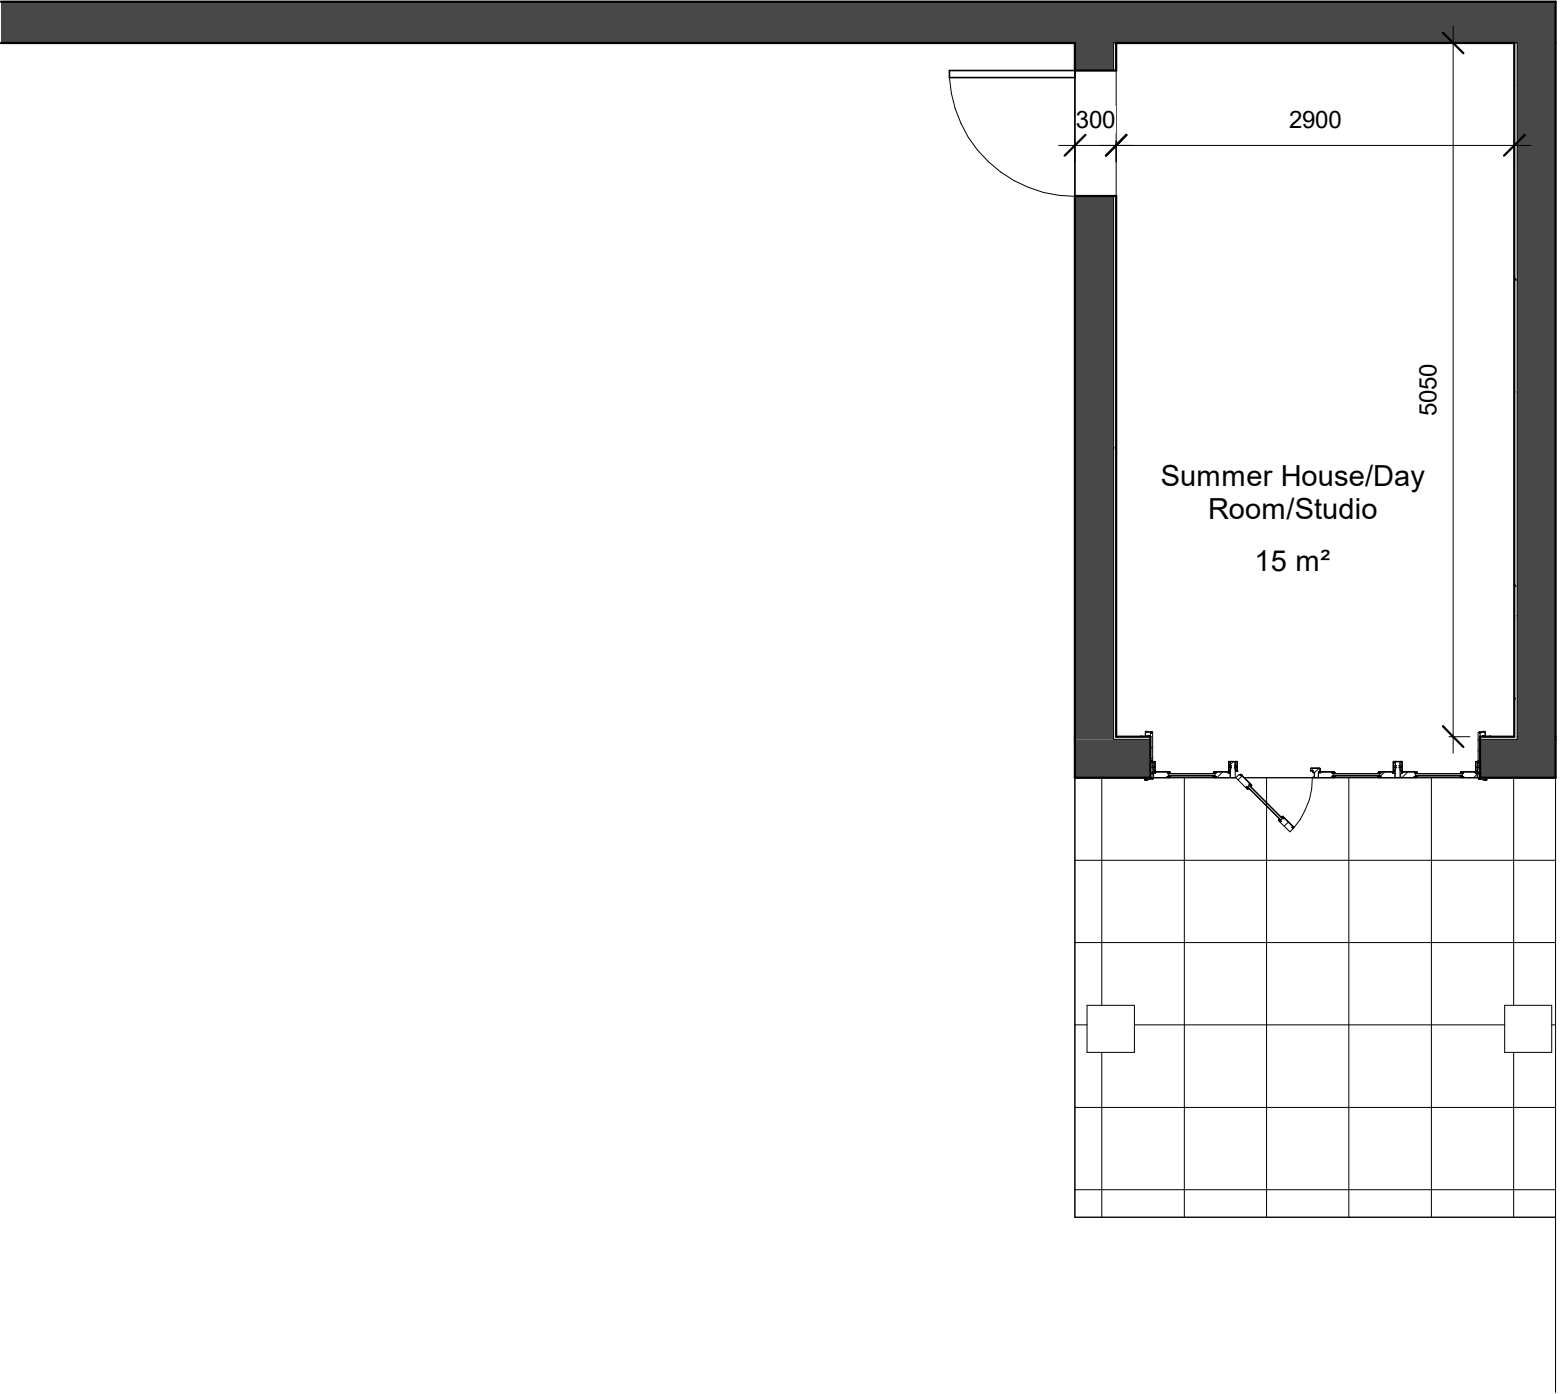

EXISTING GROUND FLOOR PLAN 1/50

THIS DRAWING IS COPYRIGHT

- 1. Figured dimensions to be used and checked on site
- 2. Also refer to all architectural, structural drawings prior to construction
- 3. Any discrepancies to be reported
- 4 All works to comply with the relevant British Standards, codes of practice and Building Regulations

No.	Description	Date

KEY PLAN



Mason and Marlowe Ltd.
Project Managers and Quantity Surveyors
3 Colman Gardens,
Salford Quays, M5 3NT

PROJECT 113 Padfield Main Road,
Padfield, Glossop, Derbyshire,
SK13 1ET

CLIENT Owner

SHEET NO. MM001
TITLE Existing Ground Floor Plan

Drawn by	SS	Checked by	KJ
----------	----	------------	----

Date	02.02.2021	Scale @ A3	1 : 50	REV
------	------------	------------	--------	-----