




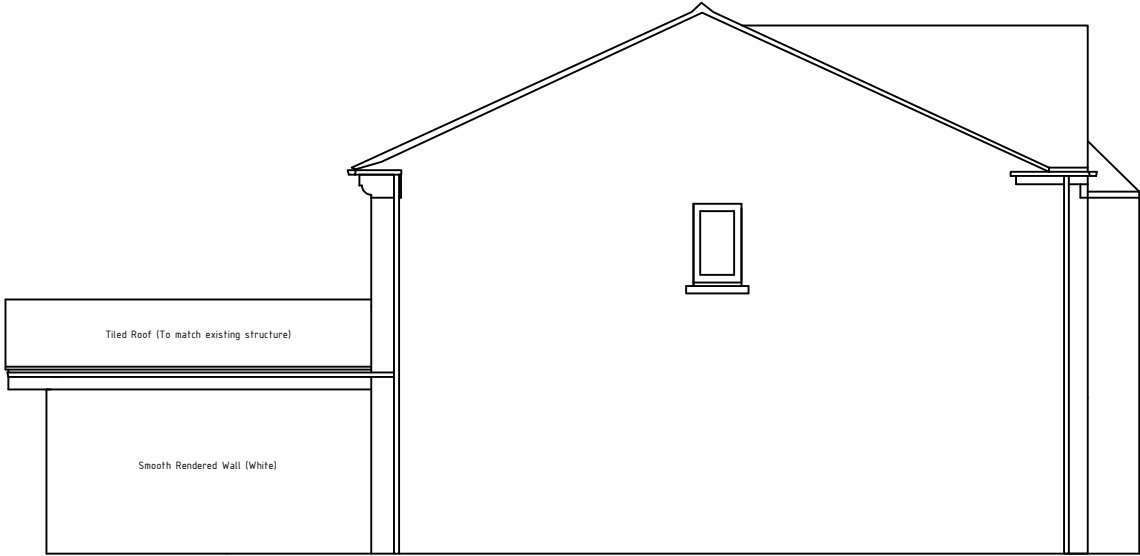

NORTHEAST ELEVATION - PROPOSED

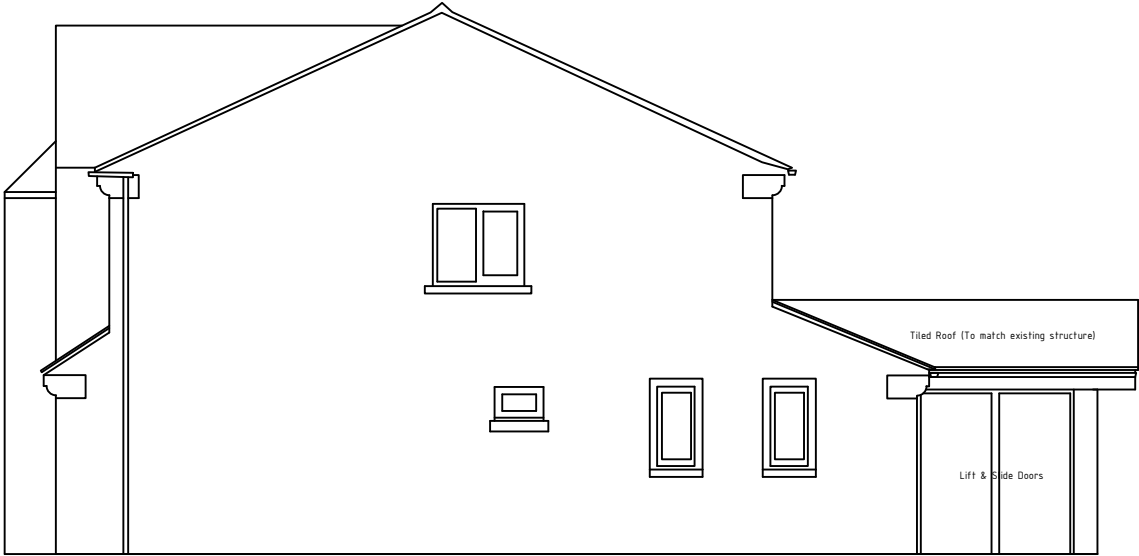

SOUTHWEST ELEVATION - PROPOSED

 

Key			
AP	Anchor post	JB	Junction box
AV	Air valve	KO	Kerb outlet
B	Bollard	LP	Lamp post
BB	Beisha beacon	MH	Manhole
BDY	Boundary marker	MHF	Manhole - foul
BH	Bore hole	MMS	Manhole - storm
BMS	Heat duct marker	MP	Marker post
BL	Bed level	MS	Milestone
BM	OS Benchmark	MST	Master / aerial
BS	Bus stop	M1	Motorway telephone
BT	BT cover	OR	Orientation post
BU	Bush	P	Post
CB	Call box	PB	Post box
CCTV	Security camera	PEN	Penetrator
CH	Chimney	PI	Pipe
CM	Cable marker	PL	Security light
COL	Column	PP	Petrol pump
CV	Culvert	PZ	Piezometer
DnP	Dynamic probe	RE	Rodding eye
DP	Down pipe	RS	Road sign
DU	Duct	S	Stump
EB	Electric box	SAP	Sapping
EJ	Expansion joint	SM	Service marker
EL	Electric cover	SO	Softfall level
EP	Electric pole	SP	Sign post
ER	Earth rod	SPT	Core test
FL	Forestry comm post	ST	Shille
PH	Fire hydrant	SV	Stop valve
FL	Floor level	TH	Trial pit
FS	Flag staff	TP	Telegraph pole
G	Gully	TR	Tree trunk
GL	Ground light	TS	Traffic signal
GM	Gas marker	TV	Cable TV cover
OMP	Gas monitoring point	VP	Vent pipe
GP	Gate post	WAT	Water main
GV	Gas valve	WL	Water level
IC	Inspection cover	WM	Water meter
IL	Invert level	WO	Washout
ISSU	Stream issue	WT	Woodland Trust
Fence descriptions			
B/W	Barbed wire	P/C	Post and chain
C/B	Close board	P/R	Post and rail
C/L	Chain link	P/W	Post and wire
C/P	Chestnut paling	S/P	Steel palisade
C/Pn	Concrete panel		

Rev	Description	By	Date	Chk'd	Auth
INFORMATION			02/21		
Purpose of issue			Rev	Date	Authorised

S.D. Land Surveys Limited

8 Hurst Crescent
Glossop
Derbyshire
SK13 8UA
Tel +44 (0) 1457 856128

e-mail: info@sdlandsurveys.com

Client

S_&_L_DUNN

Project

8_HURST_CRESCENT
REAR_EXTENSION

Title

PROPOSED
SIDE_ELEVATIONS

Original Scale 1:100	Drawn S.DUNN	Checked S.DUNN	Authorised S.DUNN	
	Date 13/02/21	Date 13/02/21	Date 13/02/21	
Drawing Number HURST_PLAN.004				Rev

A3